

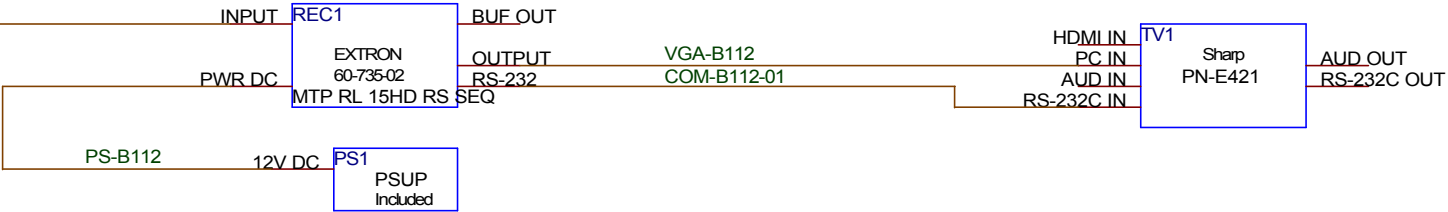


REVISIONS		
Rev. 0 = Preliminary, not approved for construction		
DATE:		VERIFIED BY:
TITLE: CHEF'S TABLE ROOM - B107		
PROJECT NO.: SS/00	NETWORK NO.: 400	ROOM B107
PROJECT NAME: Ottawa Convention Centre		
DATE: Tuesday, September 28, 2010	DRAWN BY: VR	DRAWING NO.: BD - 1
AVW+TELAV 1930 ONESIME GAGNON LACHINE, QUEBEC, CANADA, H8T 3M6 TEL.:(514) 631-0710 FAX:(514) 631-2943		

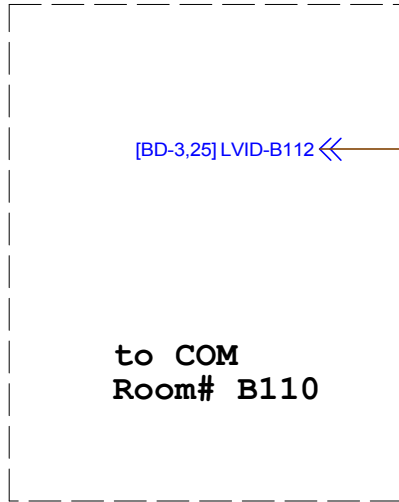



REVISIONS		
Rev. 0 = Preliminary, not approved for construction		
DATE:		VERIFIED BY:
TITLE: CHEF'S TABLE ROOM - B107		
PROJECT NO.: SS/00	NETWORK NO.: 400	ROOM B112
PROJECT NAME: Ottawa Convention Centre		
DATE: Monday, September 27, 2010	DRAWN BY: VR	DRAWING NO.: BD - 2
AVW+TELAV 1930 ONESIME GAGNON LACHINE, QUEBEC, CANADA, H8T 3M6 TEL.:(514) 631-0710 FAX:(514) 631-2943		

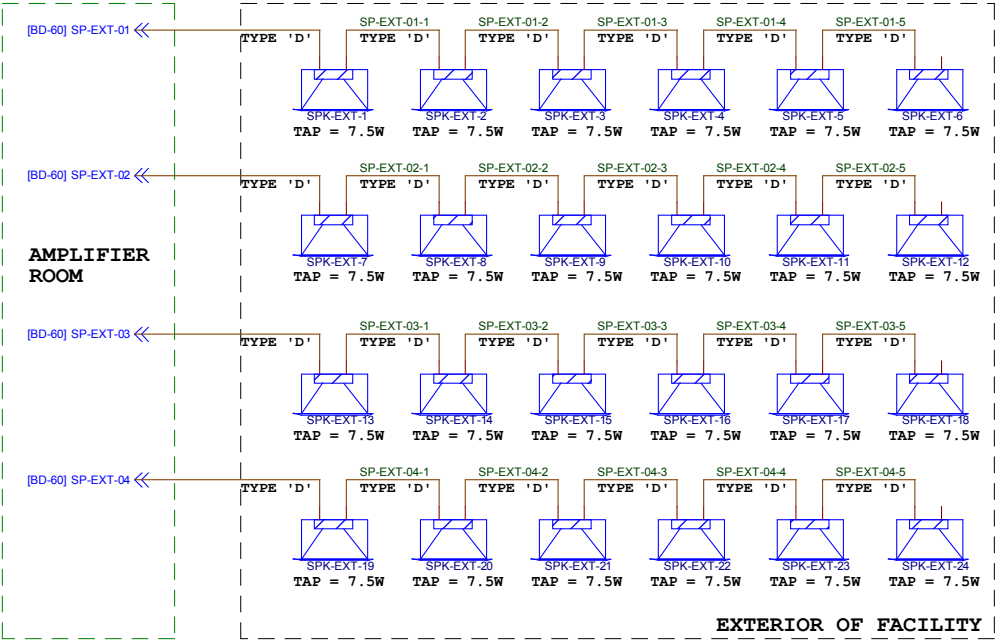


SPEAKER TYPES:
TYPE D = COMMUNITY WET SERIES
W2-218

REVISIONS		
Rev. 0 = Preliminary, not approved for construction		
DATE:		VERIFIED BY:
TITLE: First Floor Non-Meeting Room Speaker Zones		
PROJECT NO.: SS/00	NETWORK NO.: 400	ROOM 1'st Floor
PROJECT NAME: Ottawa Convention Centre		
DATE: Tuesday, September 28, 2010		DRAWN BY: DRAWING NO.: VR BD - 4
AVW+TELAV 1930 ONESIME GAGNON LACHINE, QUEBEC, CANADA, H8T 3M6 TEL.:(514) 631-0710 FAX:(514) 631-2943		

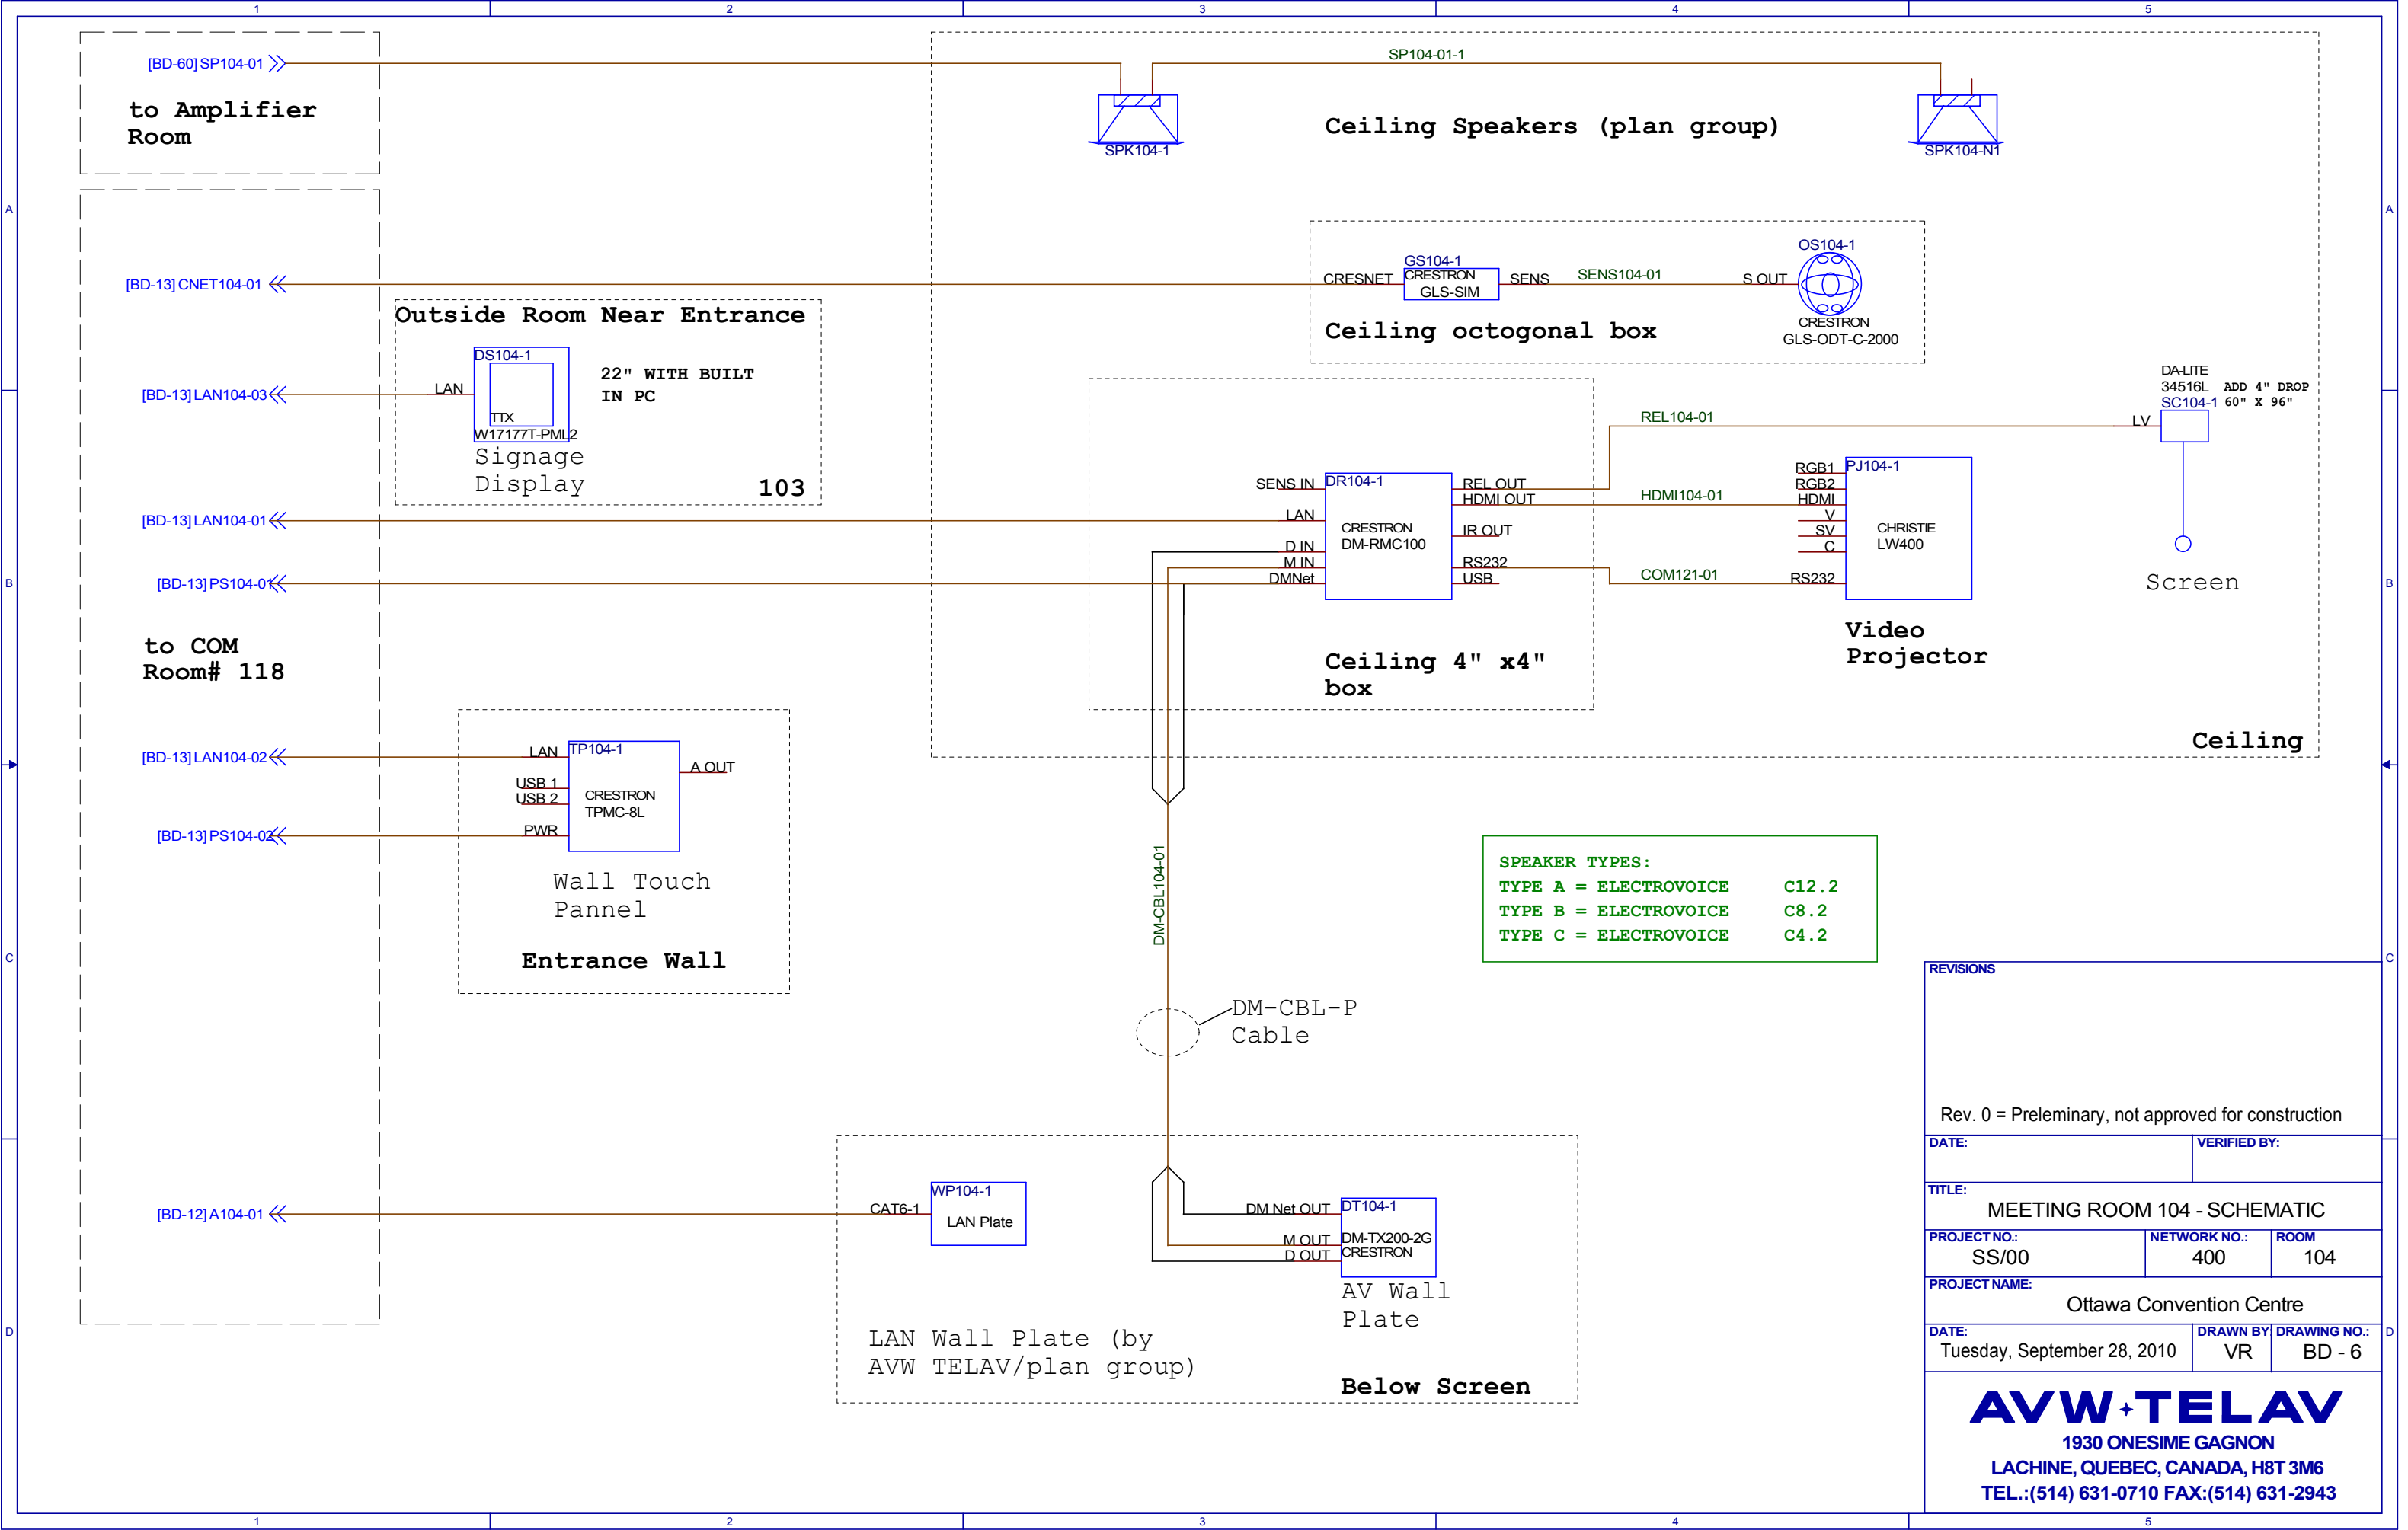

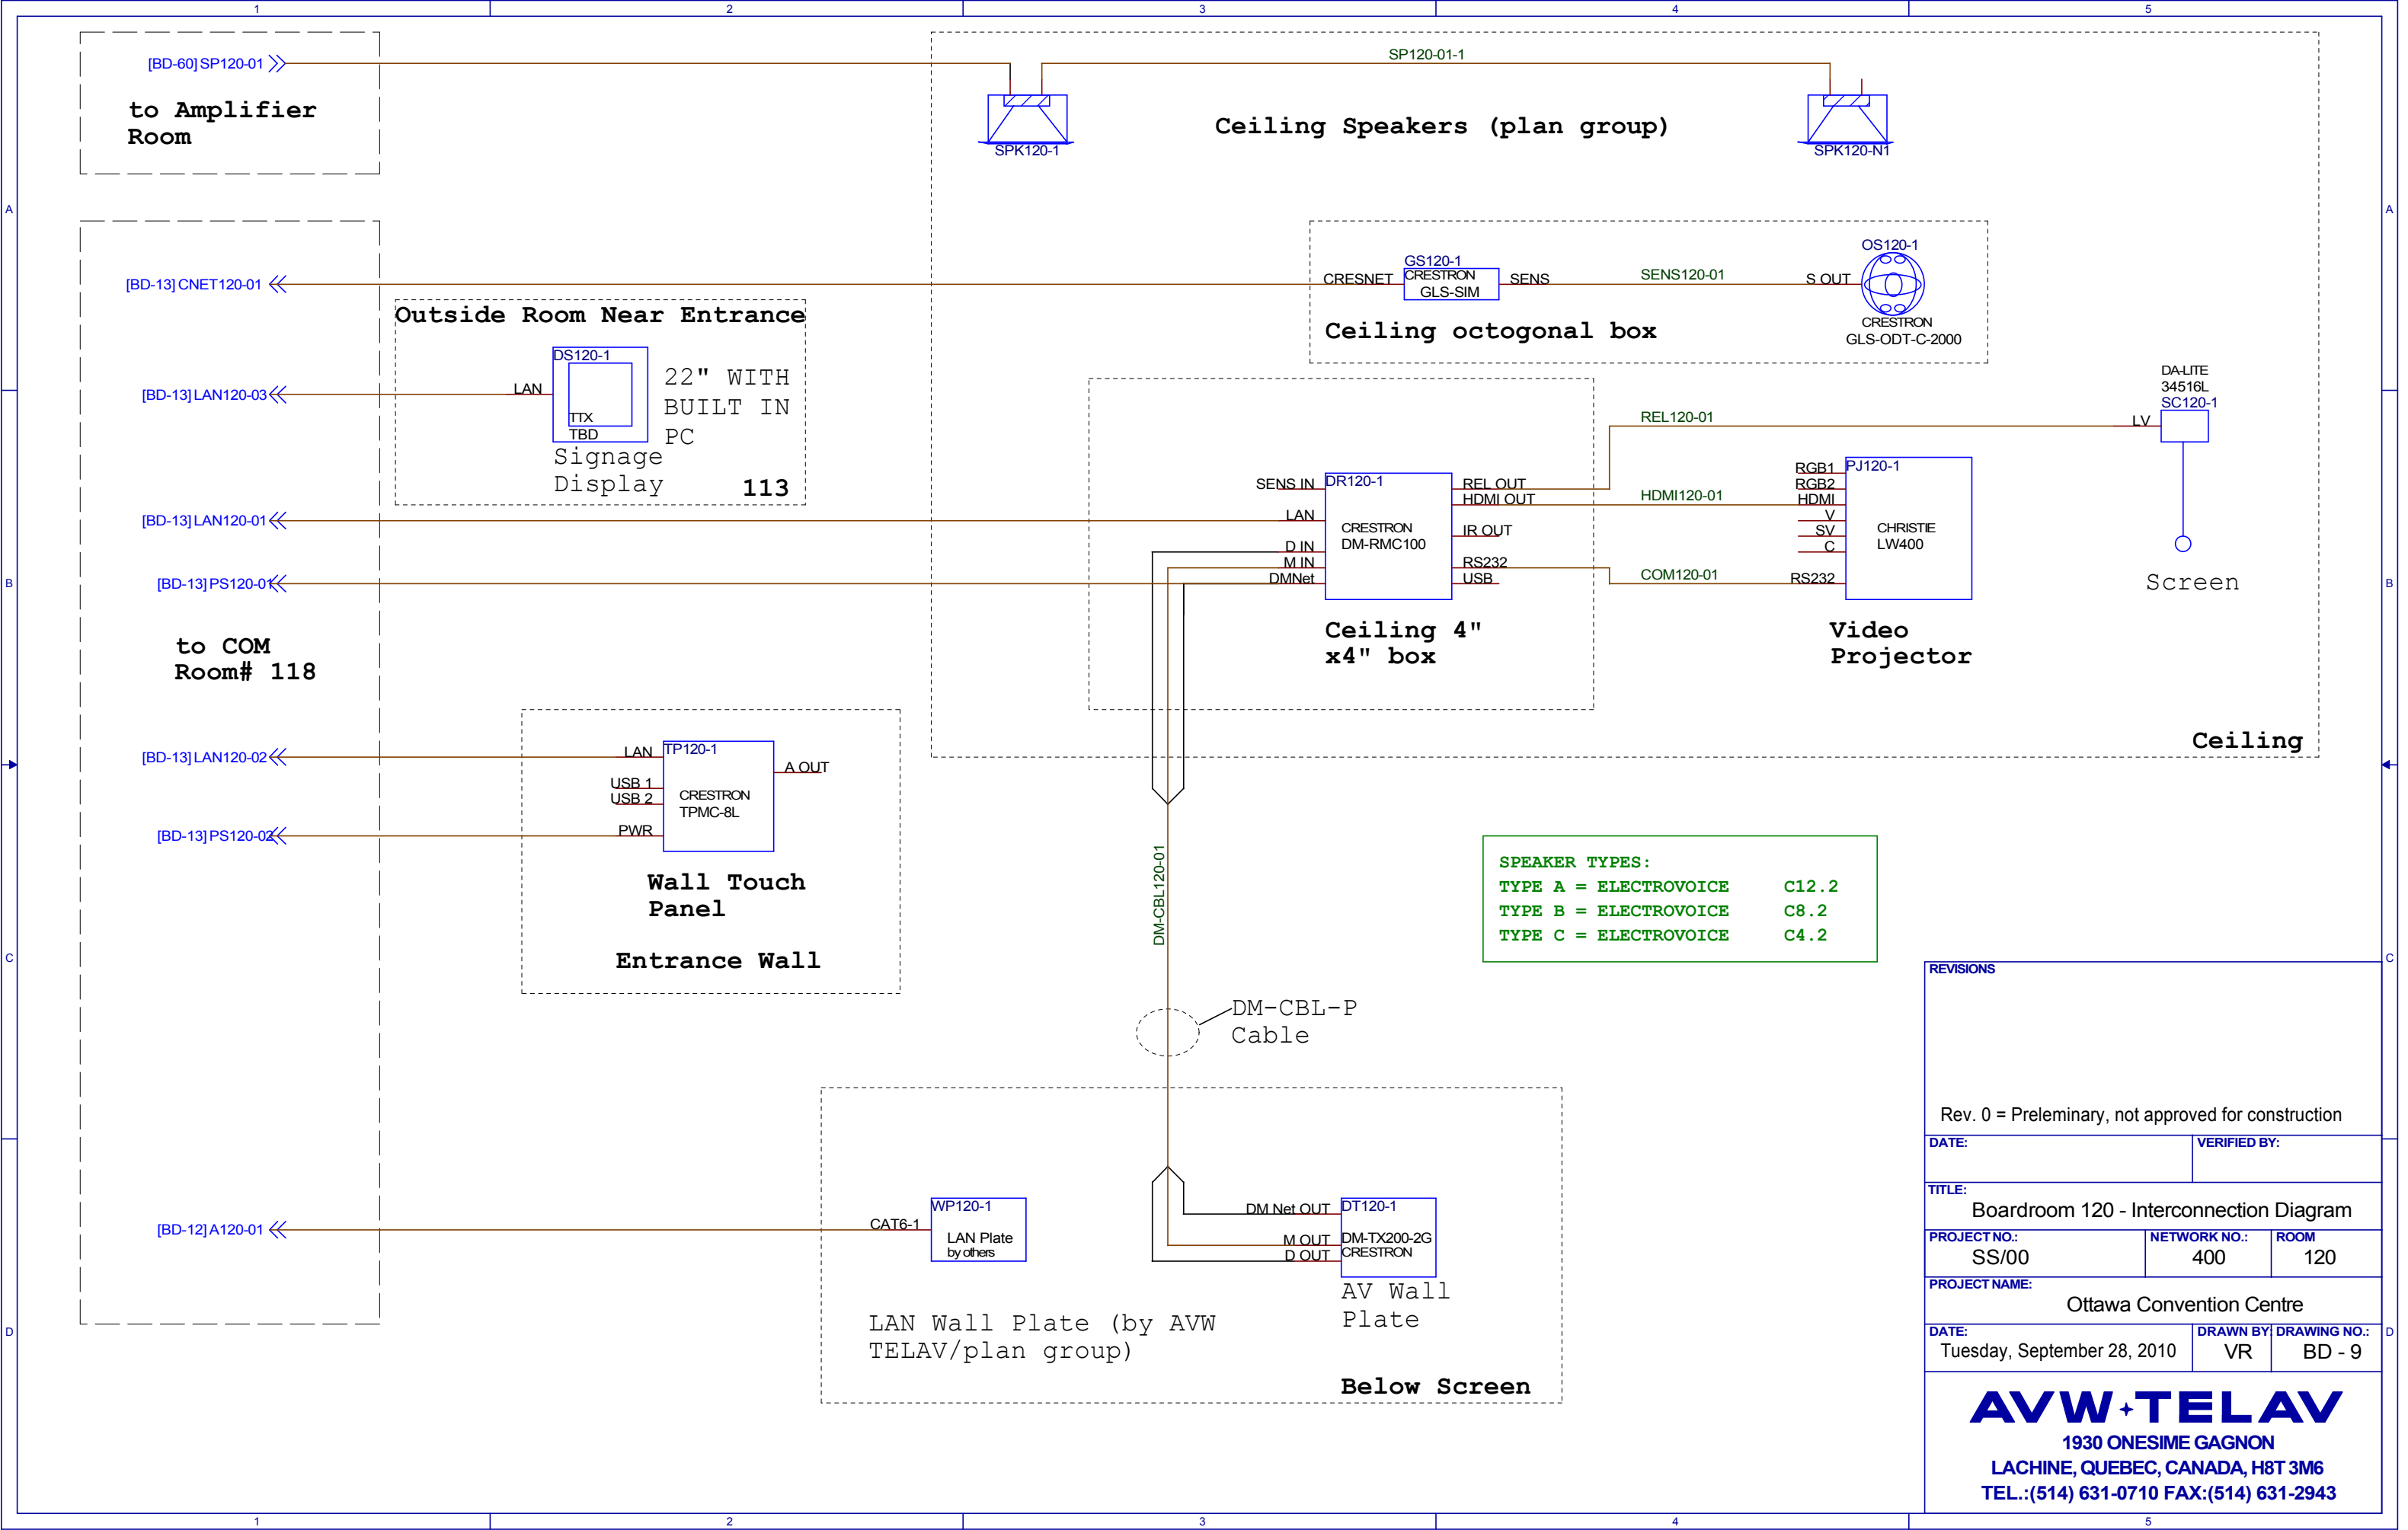

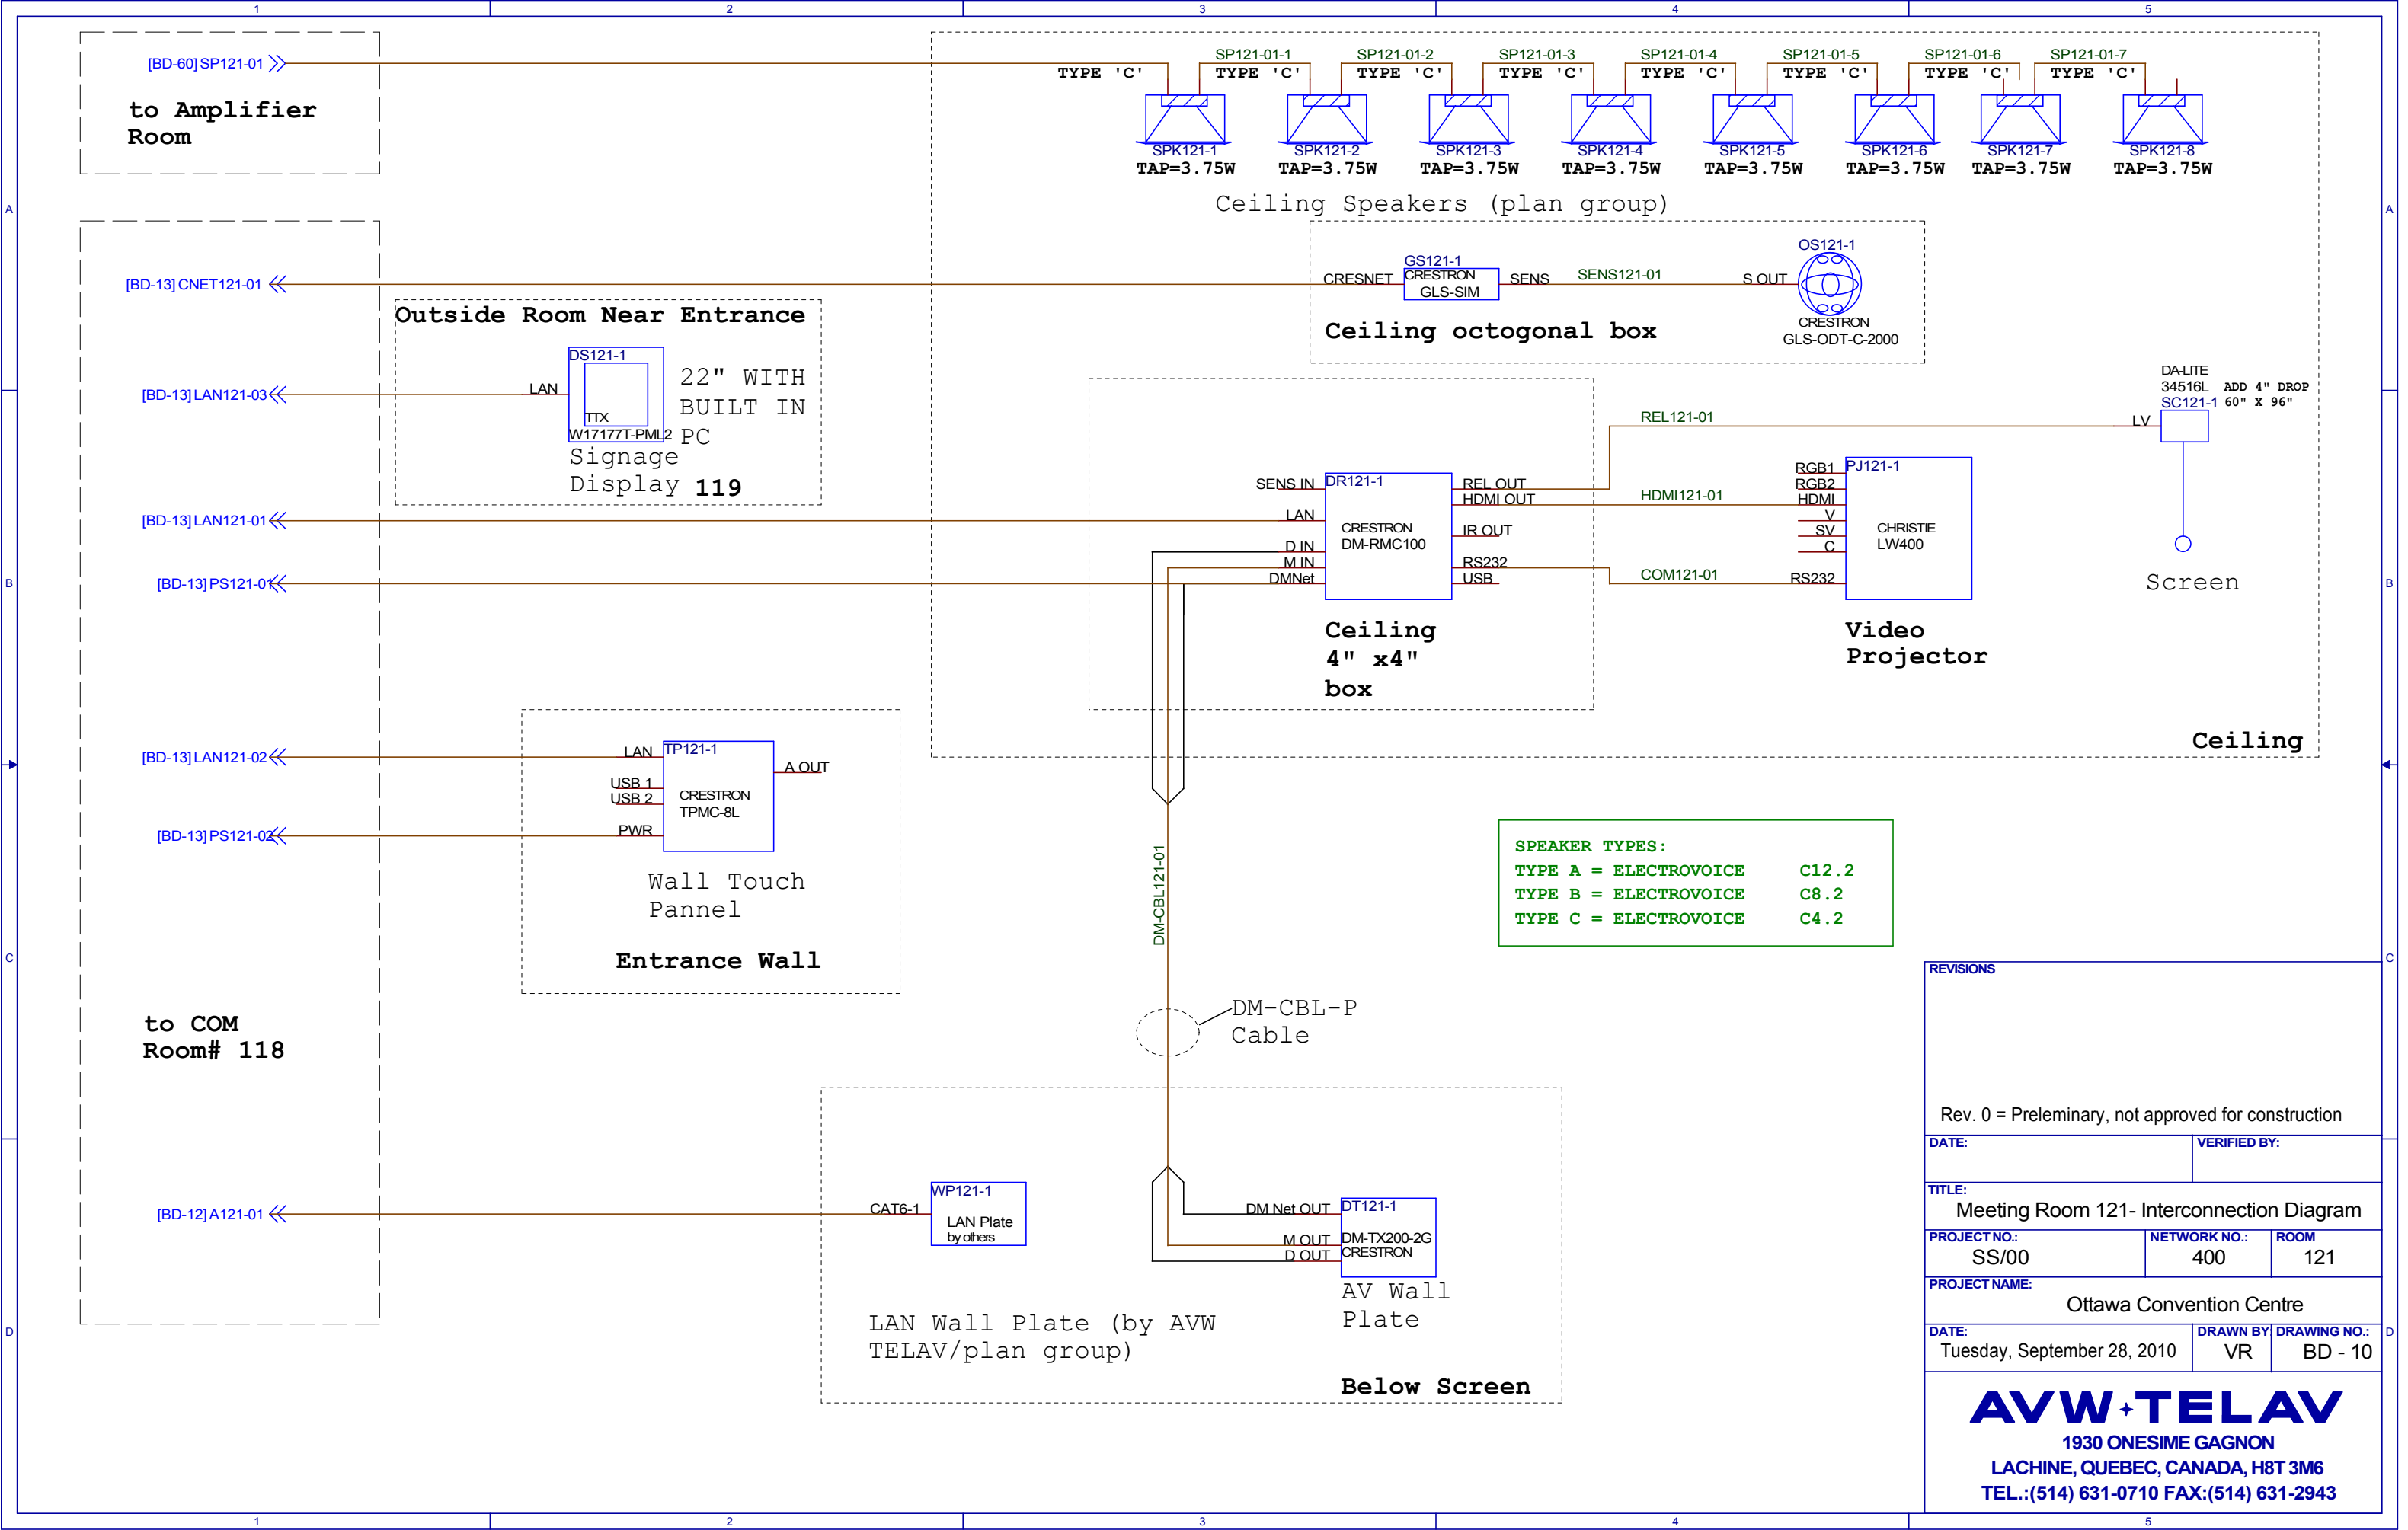



REVISIONS

Rev. 0 = Preliminary, not approved for construction


DATE:		VERIFIED BY:
TITLE: Meeting Room 121- Interconnection Diagram		
PROJECT NO.: SS/00	NETWORK NO.: 400	ROOM 121
PROJECT NAME: Ottawa Convention Centre		
DATE: Tuesday, September 28, 2010	DRAWN BY: VR	DRAWING NO.: BD - 10

AVW+TELAV
1930 ONESIME GAGNON
LACHINE, QUEBEC, CANADA, H8T 3M6
TEL.:(514) 631-0710 FAX:(514) 631-2943

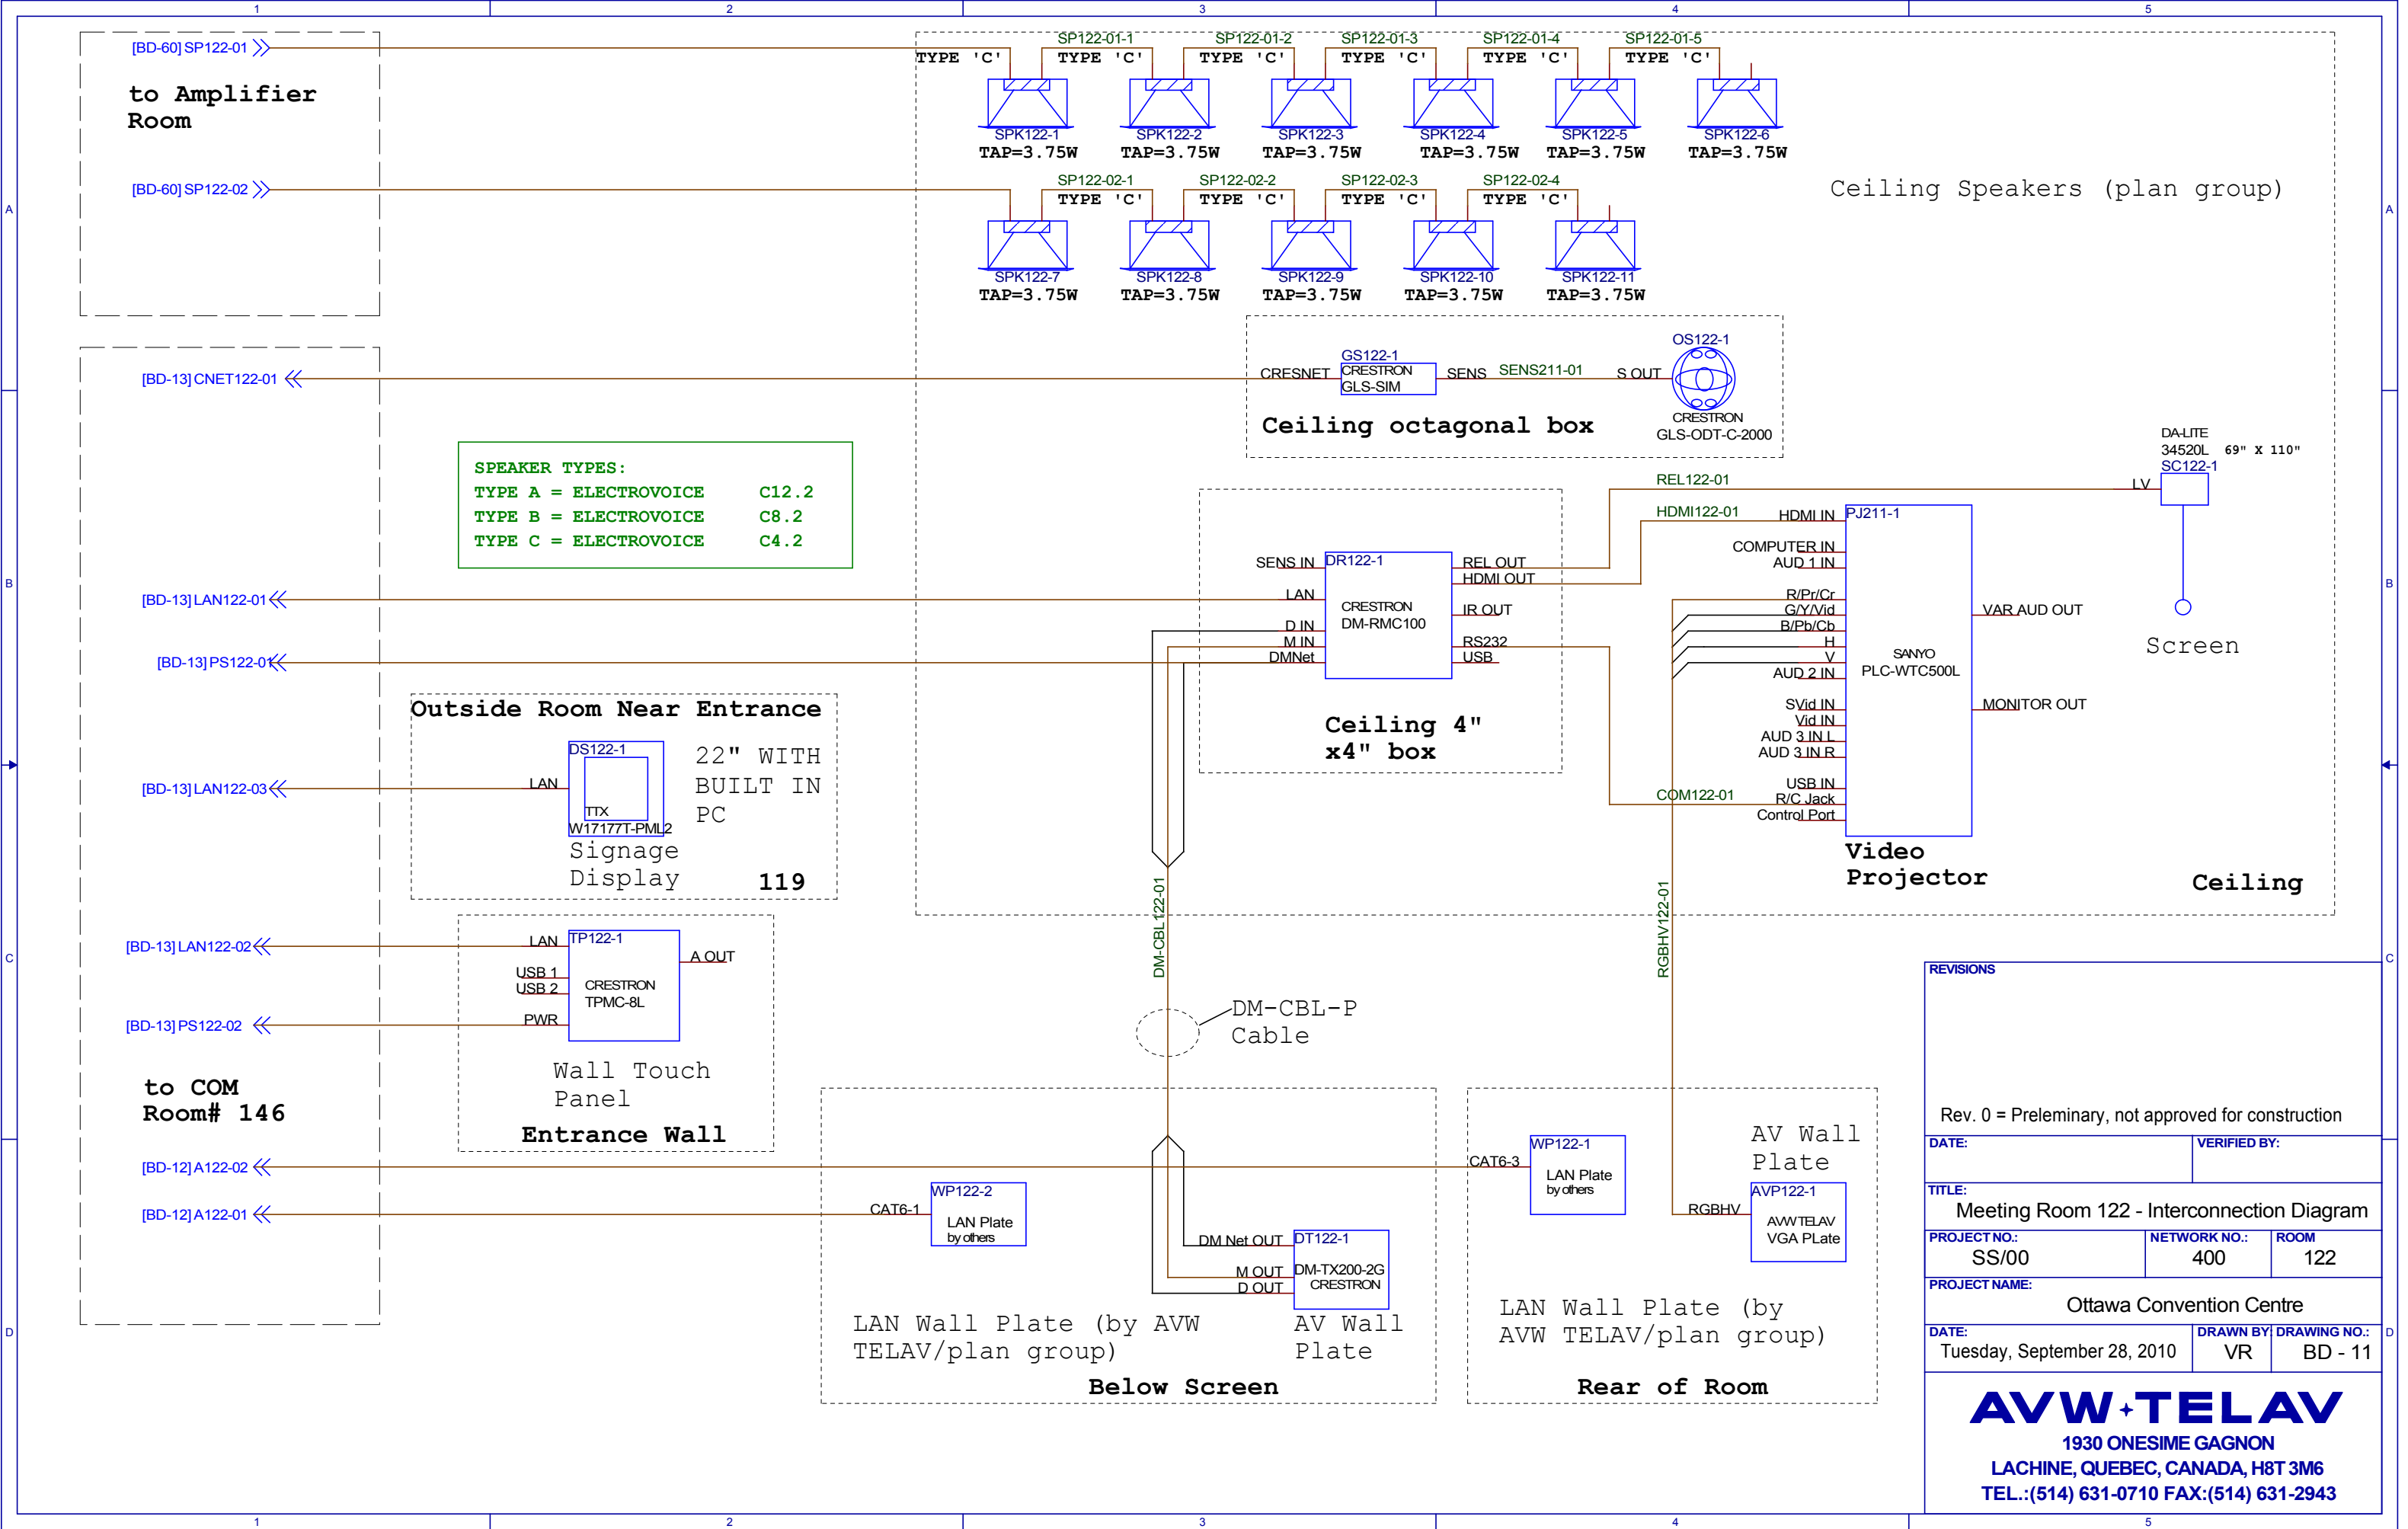


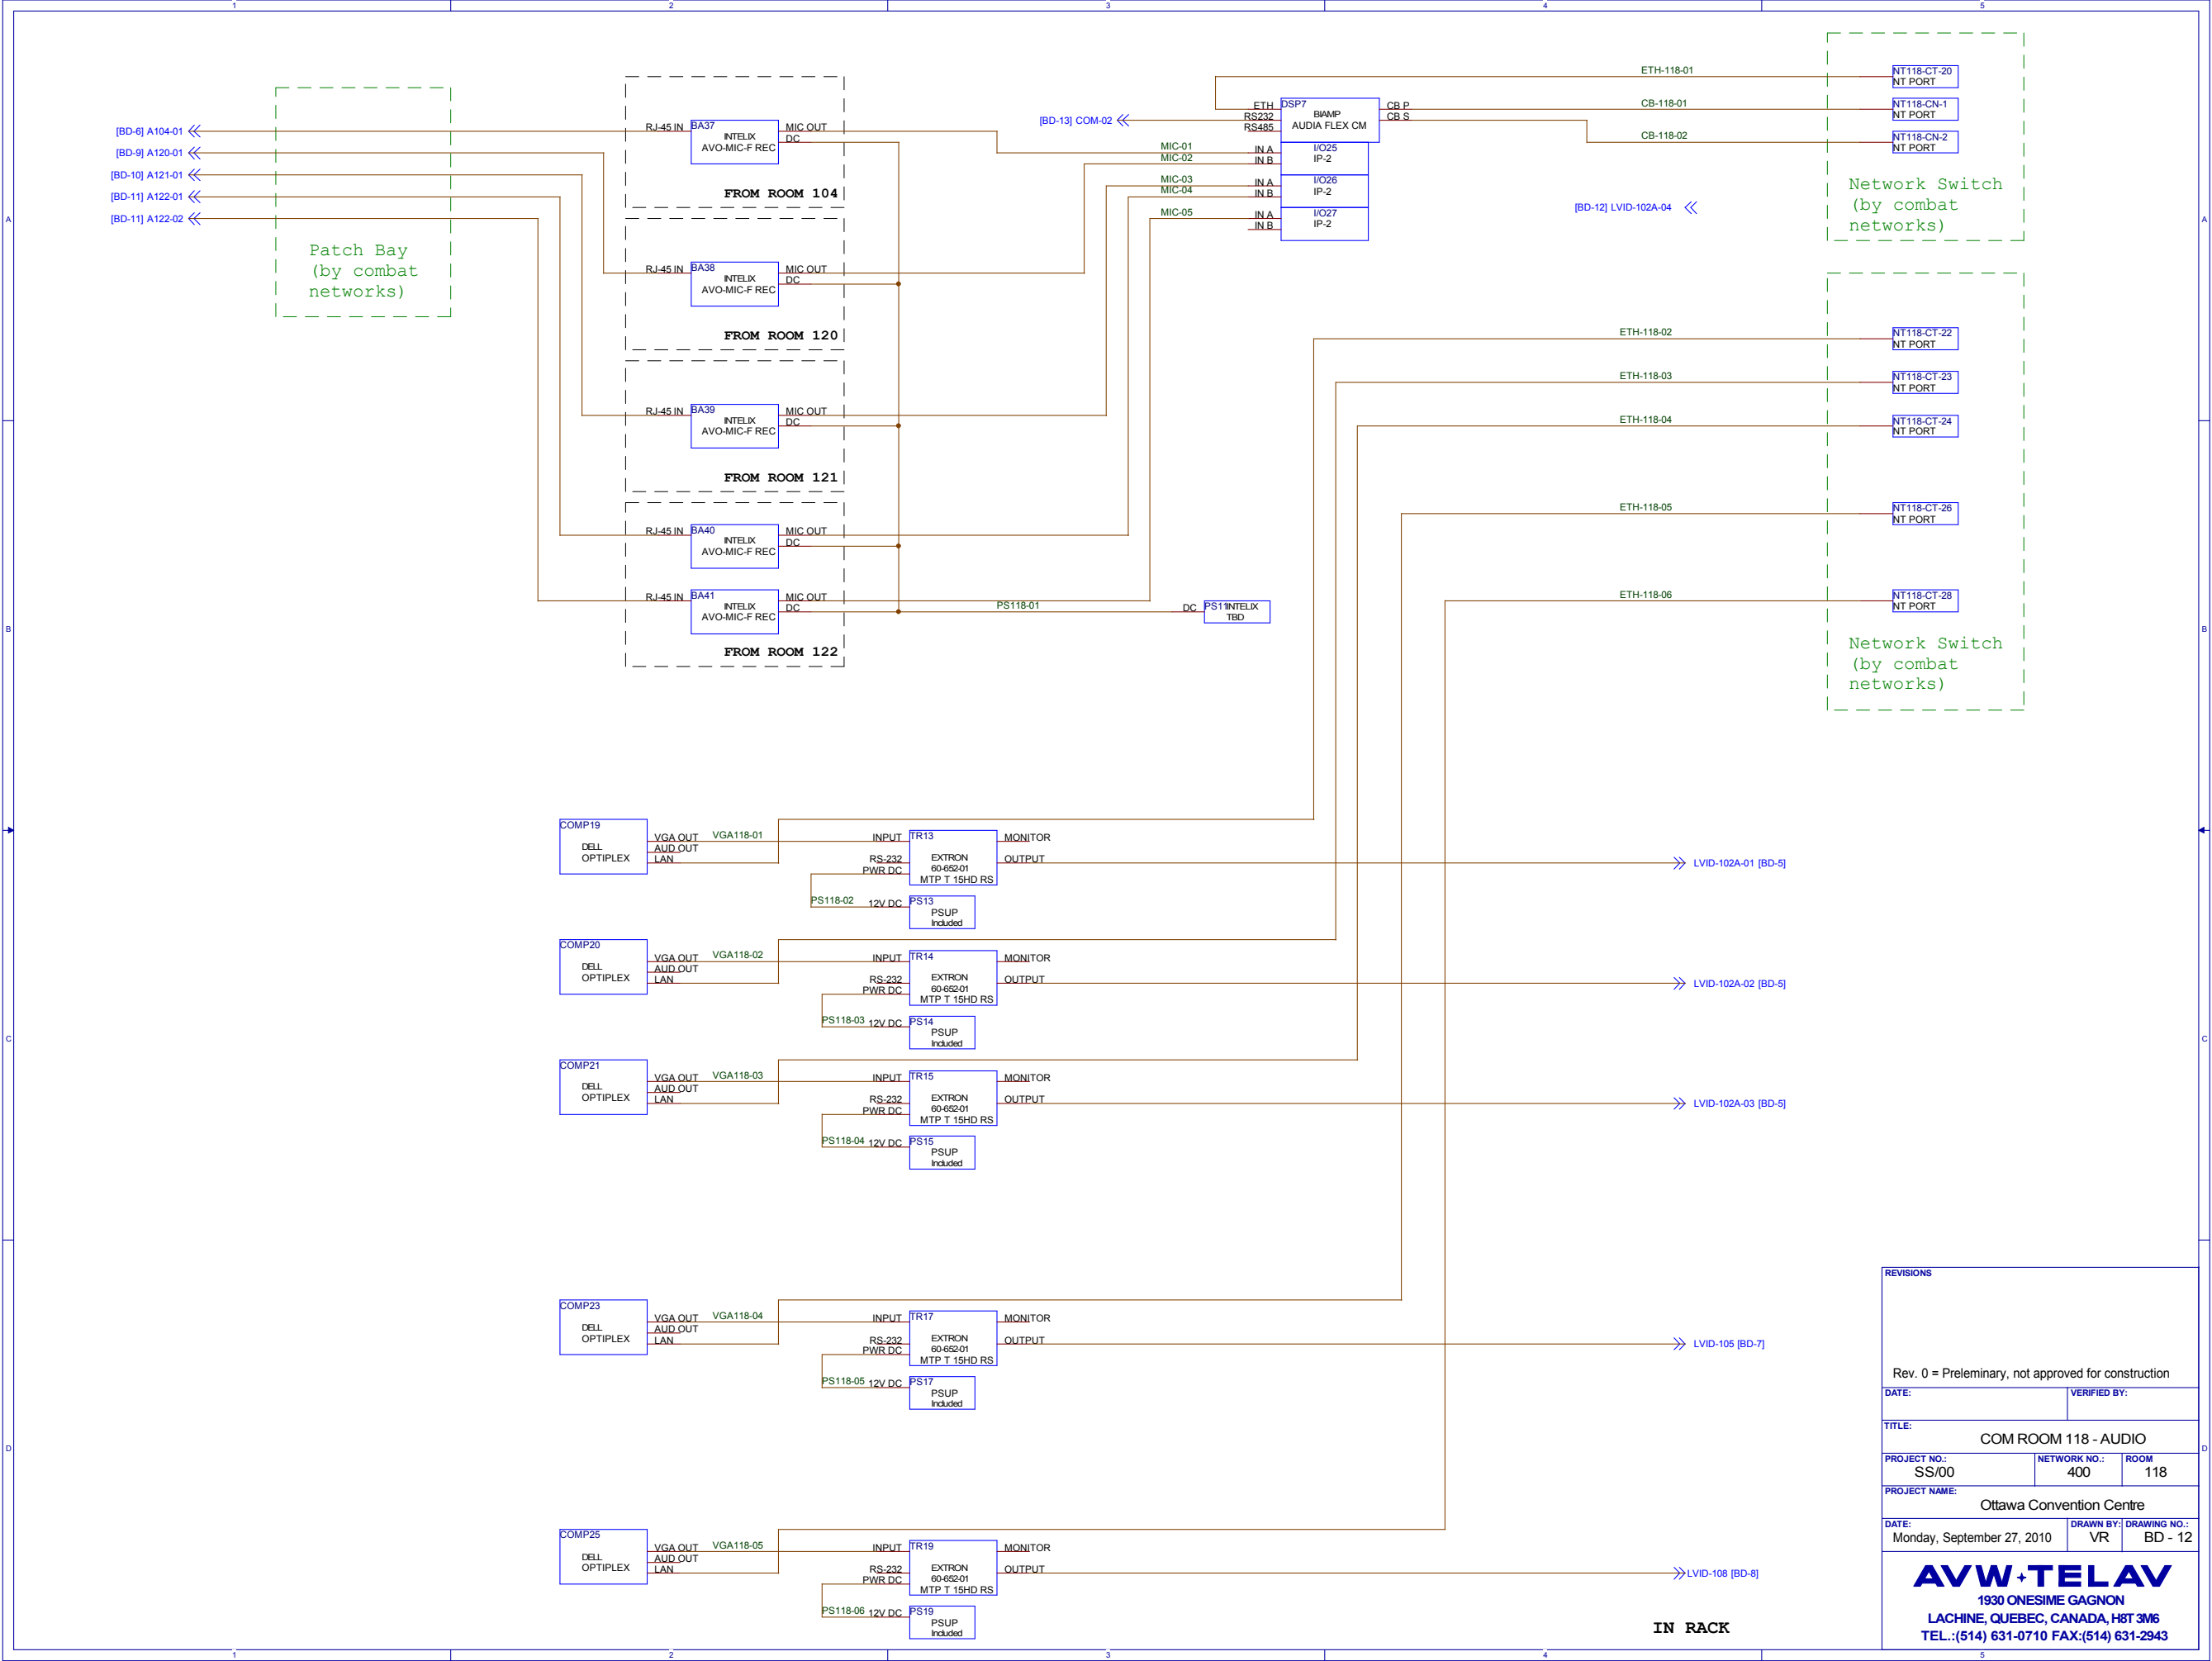



REVISIONS		
Rev. 0 = Preliminary, not approved for construction		
DATE:		VERIFIED BY:
TITLE:		
COM ROOM 118 - AUDIO		
PROJECT NO.: SS/00	NETWORK NO.: 400	ROOM 118
PROJECT NAME:		
Ottawa Convention Centre		
DATE: Monday, September 27, 2010		DRAWN BY: VR DRAWING NO.: BD - 12
<div>AVW+TELAV</div> <div>1930 ONESIME GAGNON</div> <div>LACHINE, QUEBEC, CANADA, H8T 3M6</div> <div>TEL.:(514) 631-0710 FAX:(514) 631-2943</div>		

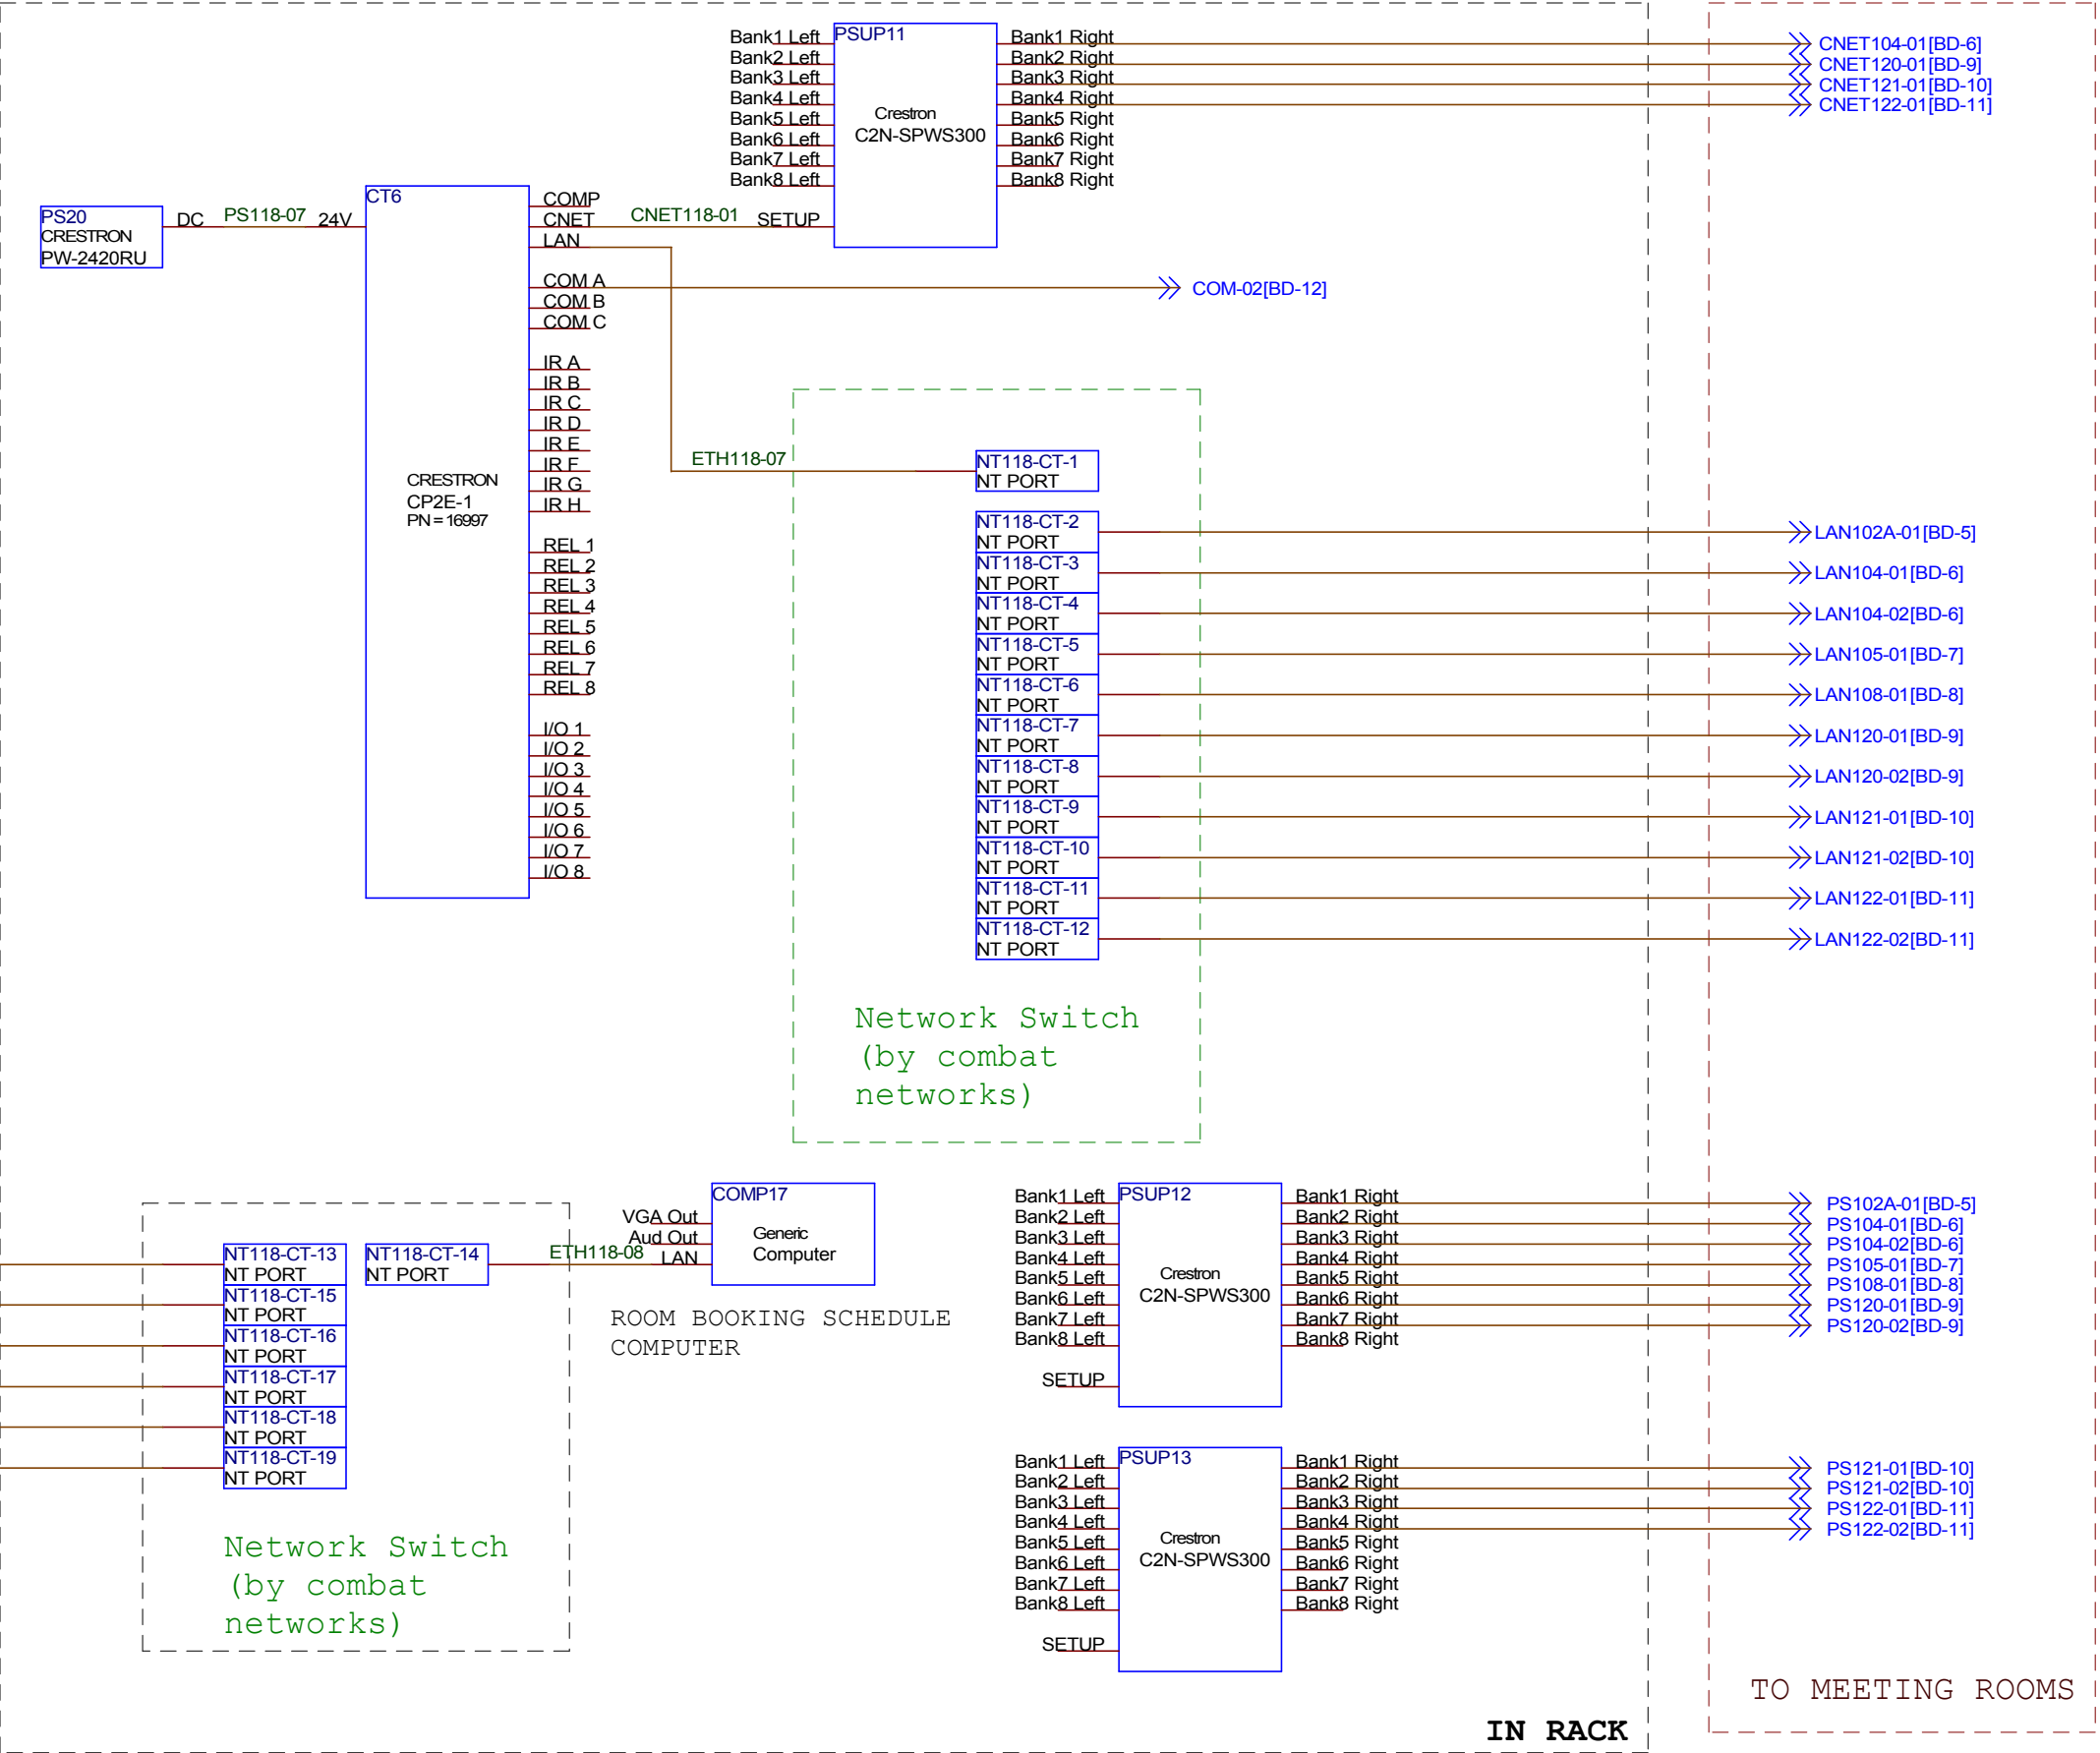



REVISIONS		
Rev. 0 = Preliminary, not approved for construction		
DATE:		VERIFIED BY:
TITLE: COM ROOM 146 - CONTROL		
PROJECT NO.: SS/00	NETWORK NO.: 400	ROOM 146
PROJECT NAME: Ottawa Convention Centre		
DATE: Monday, September 27, 2010	DRAWN BY: VR	DRAWING NO.: BD - 13
AVW+TELAV 1930 ONESIME GAGNON LACHINE, QUEBEC, CANADA, H8T 3M6 TEL.:(514) 631-0710 FAX:(514) 631-2943		

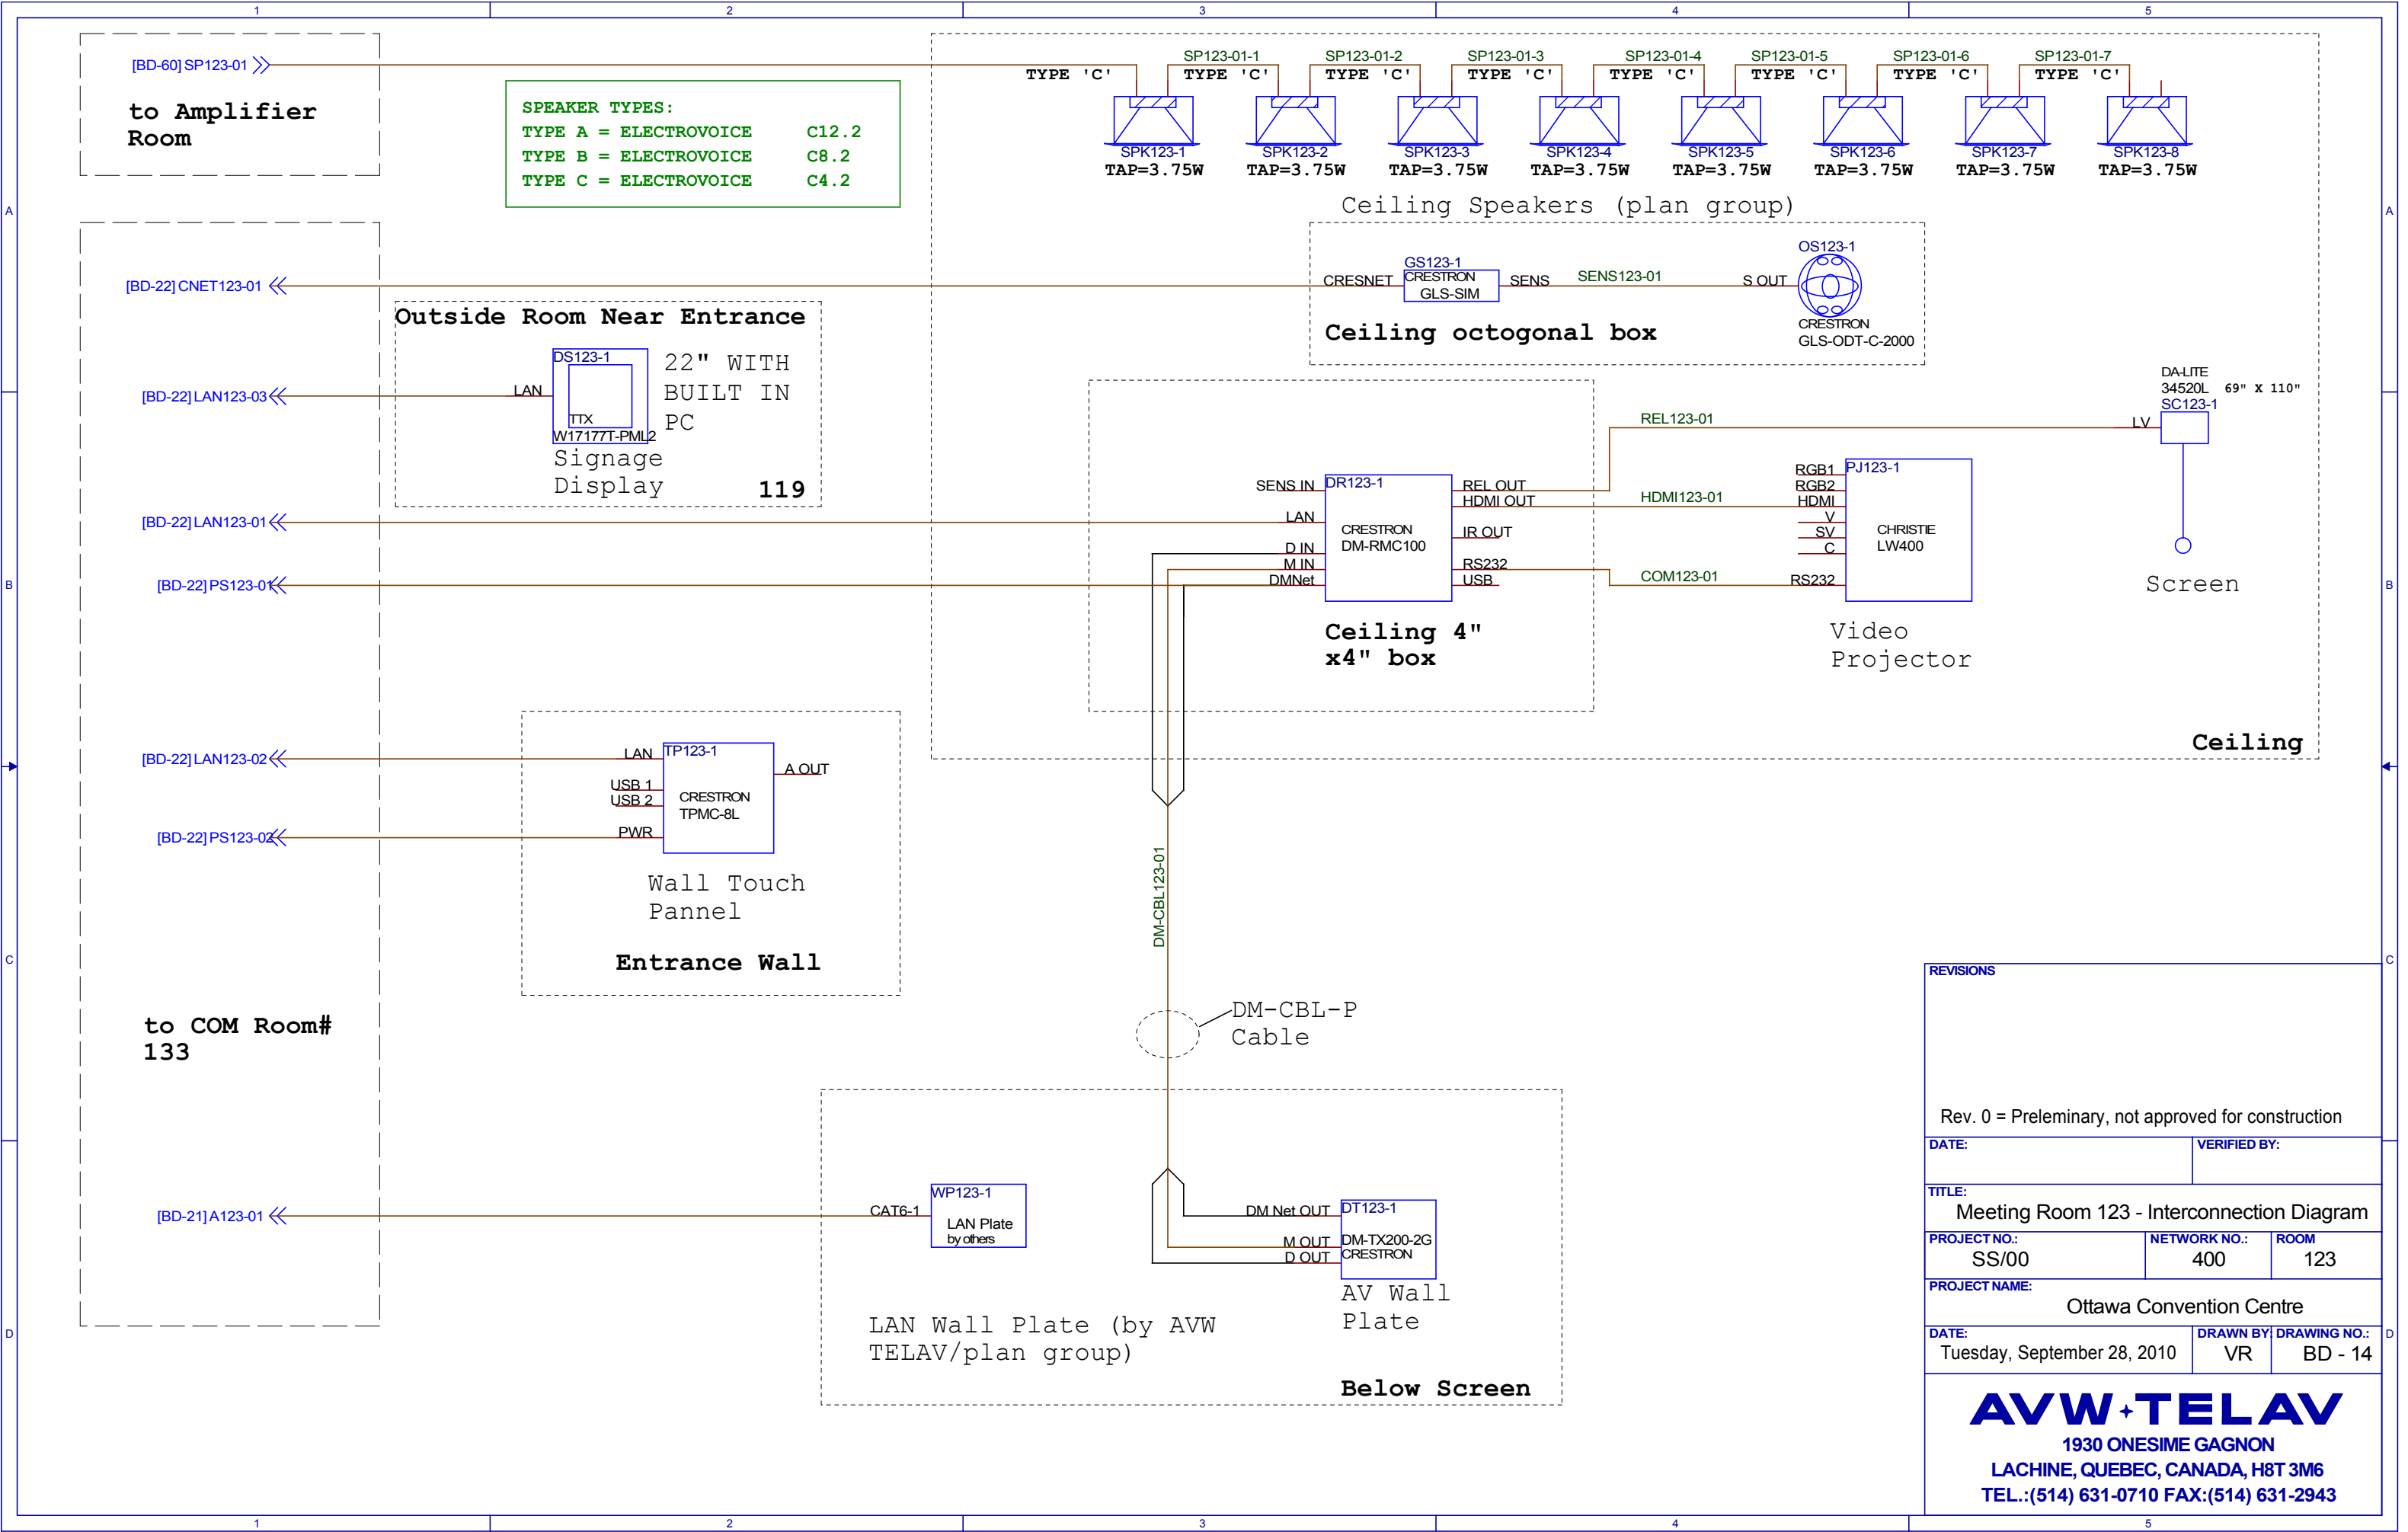


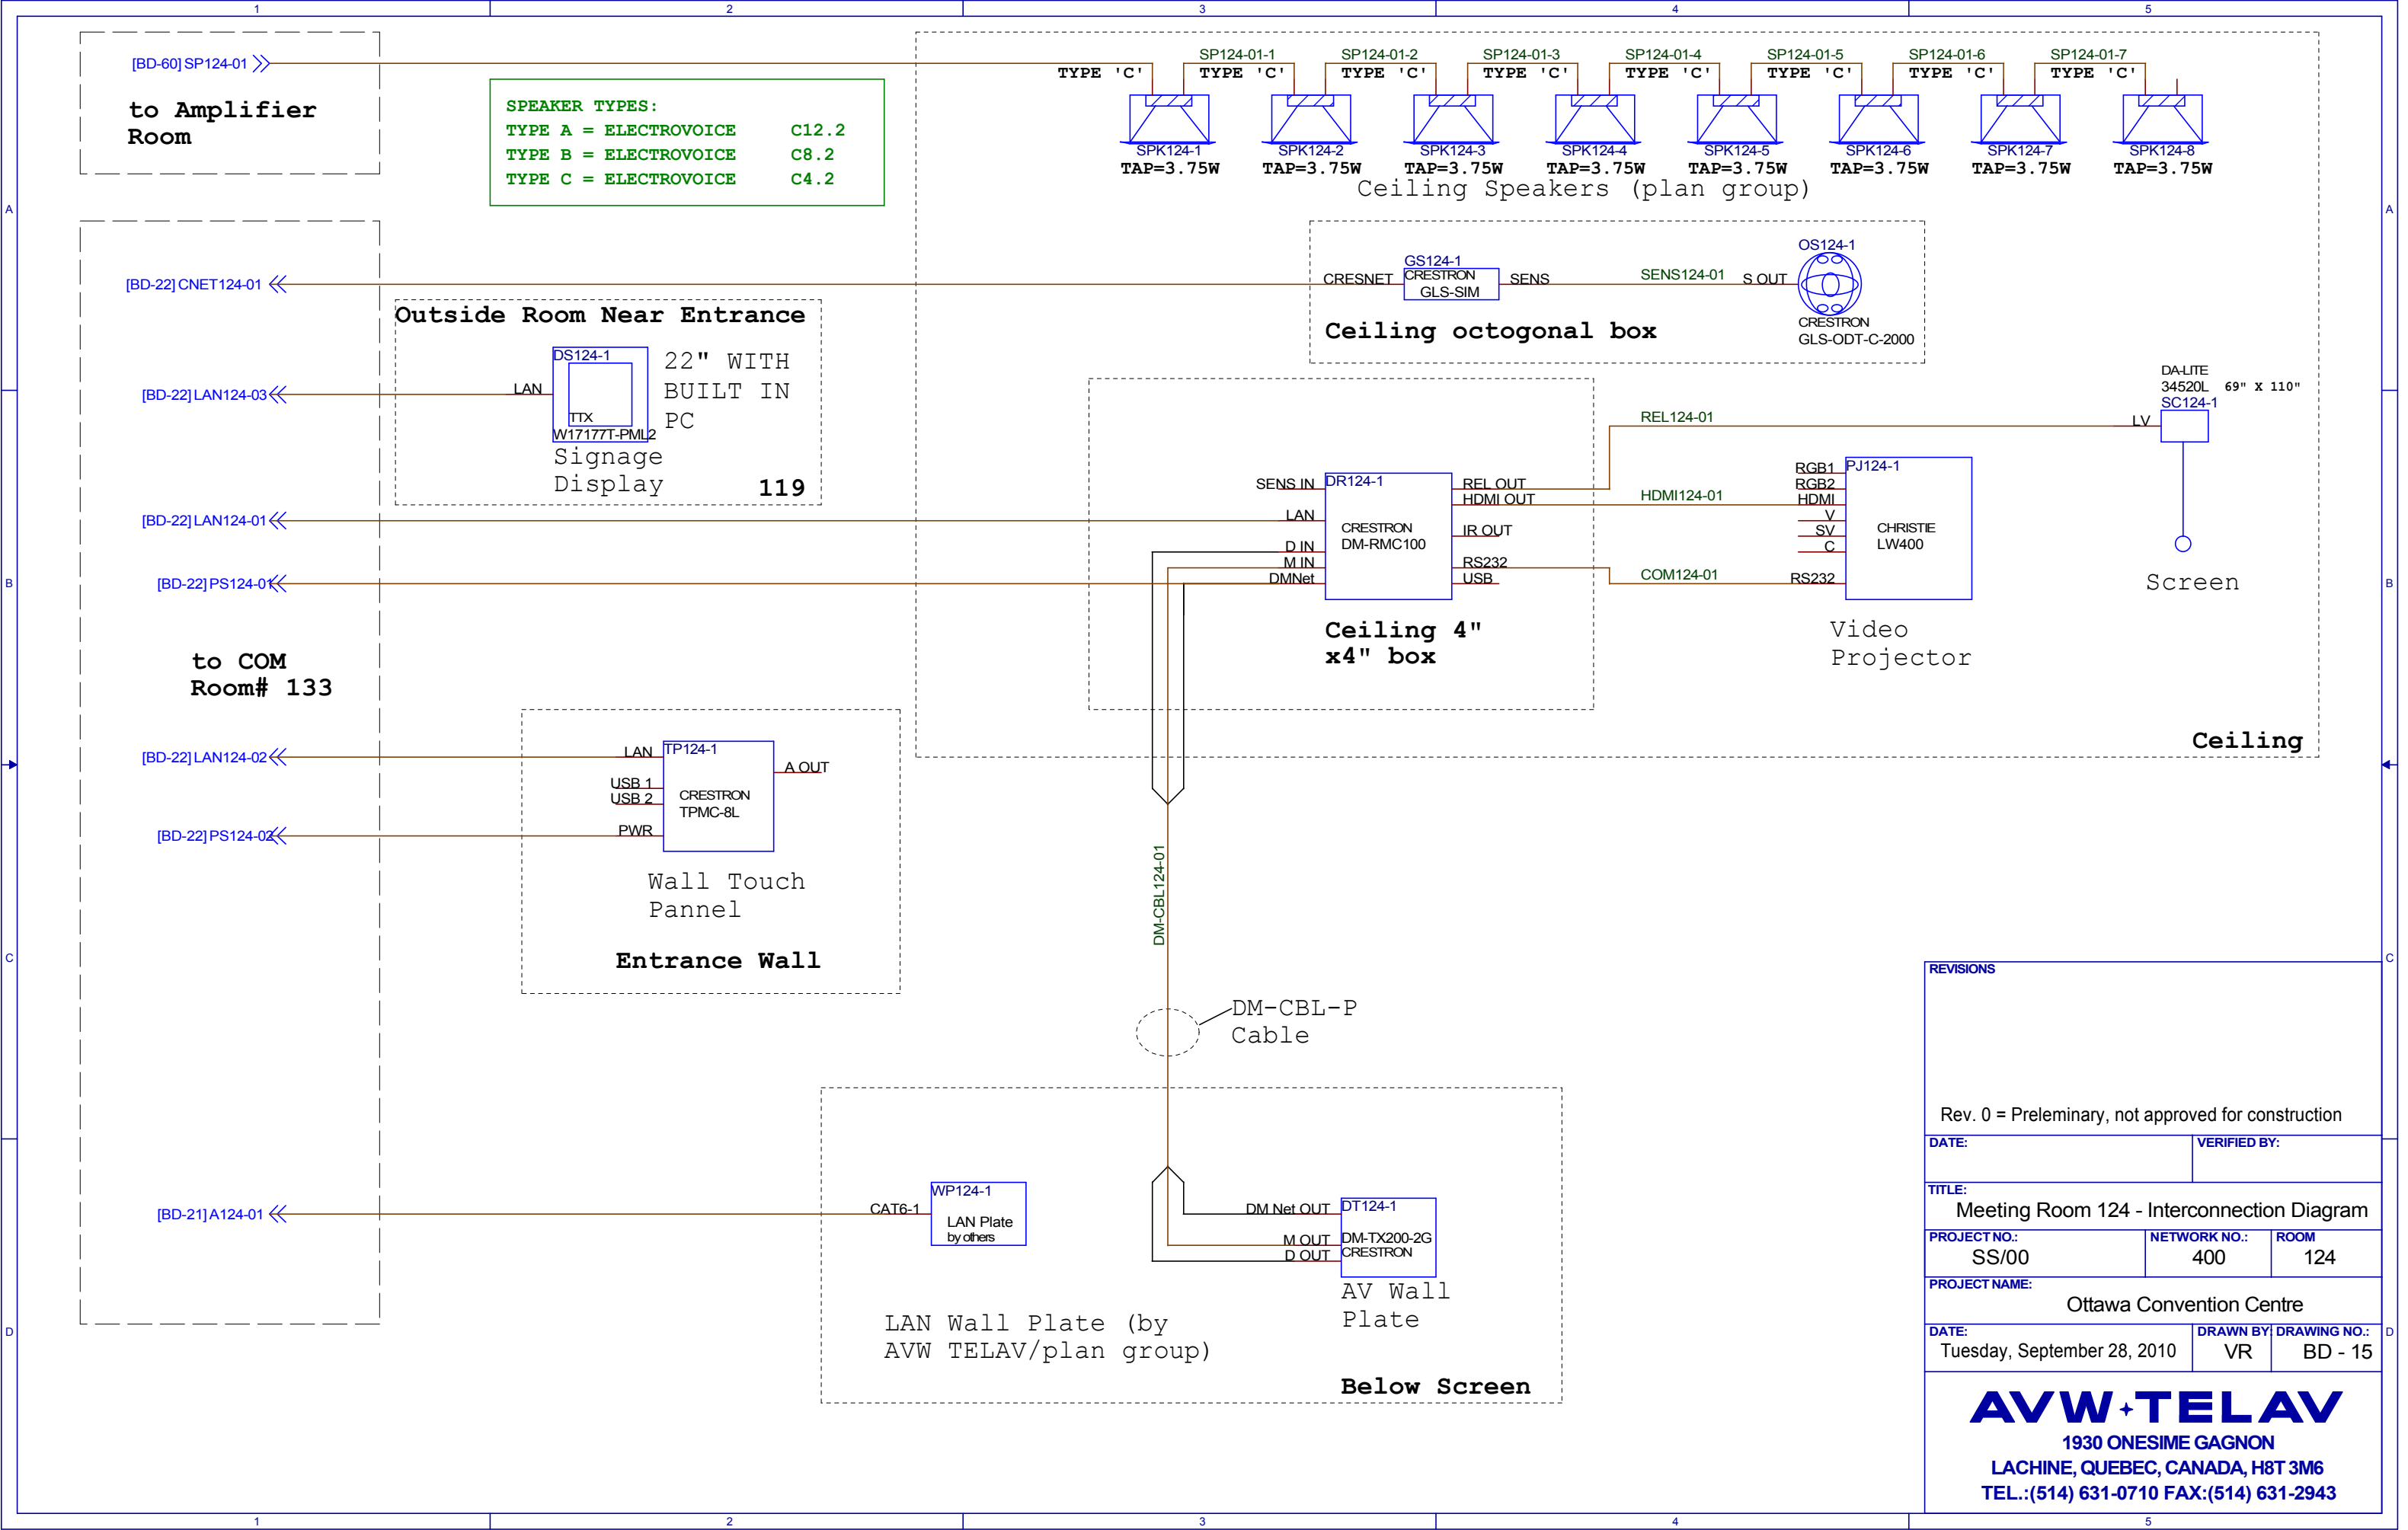


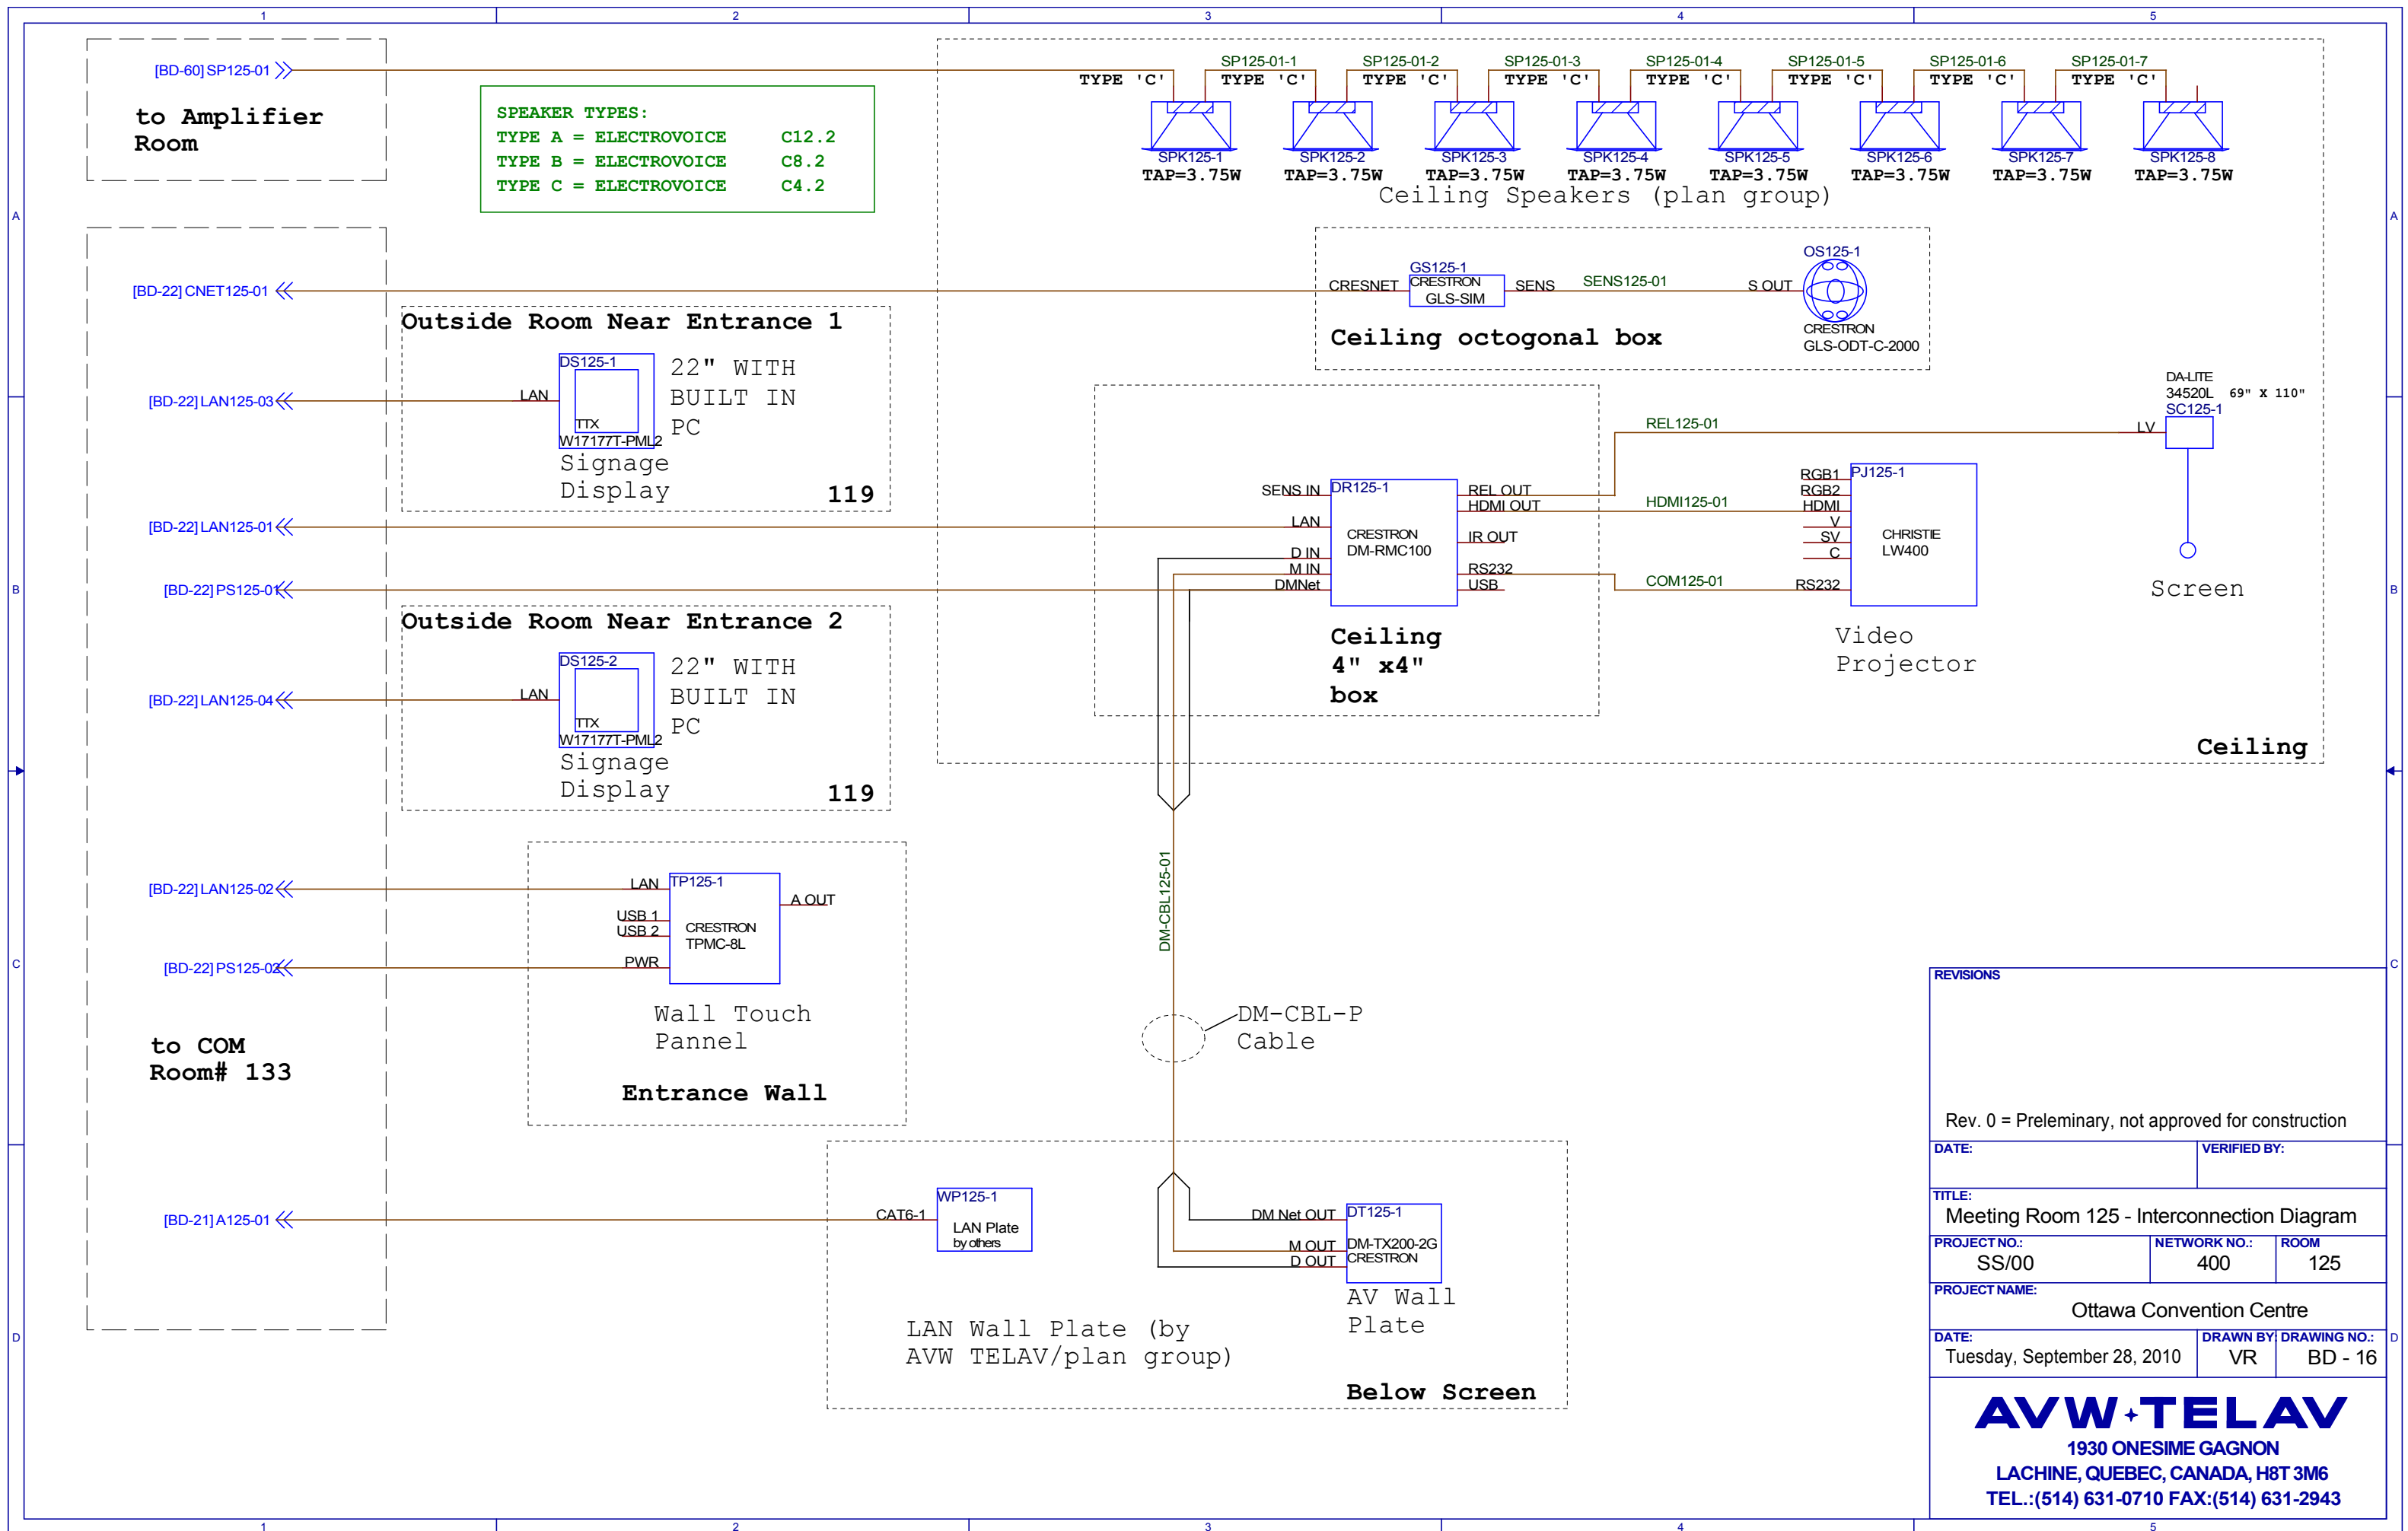


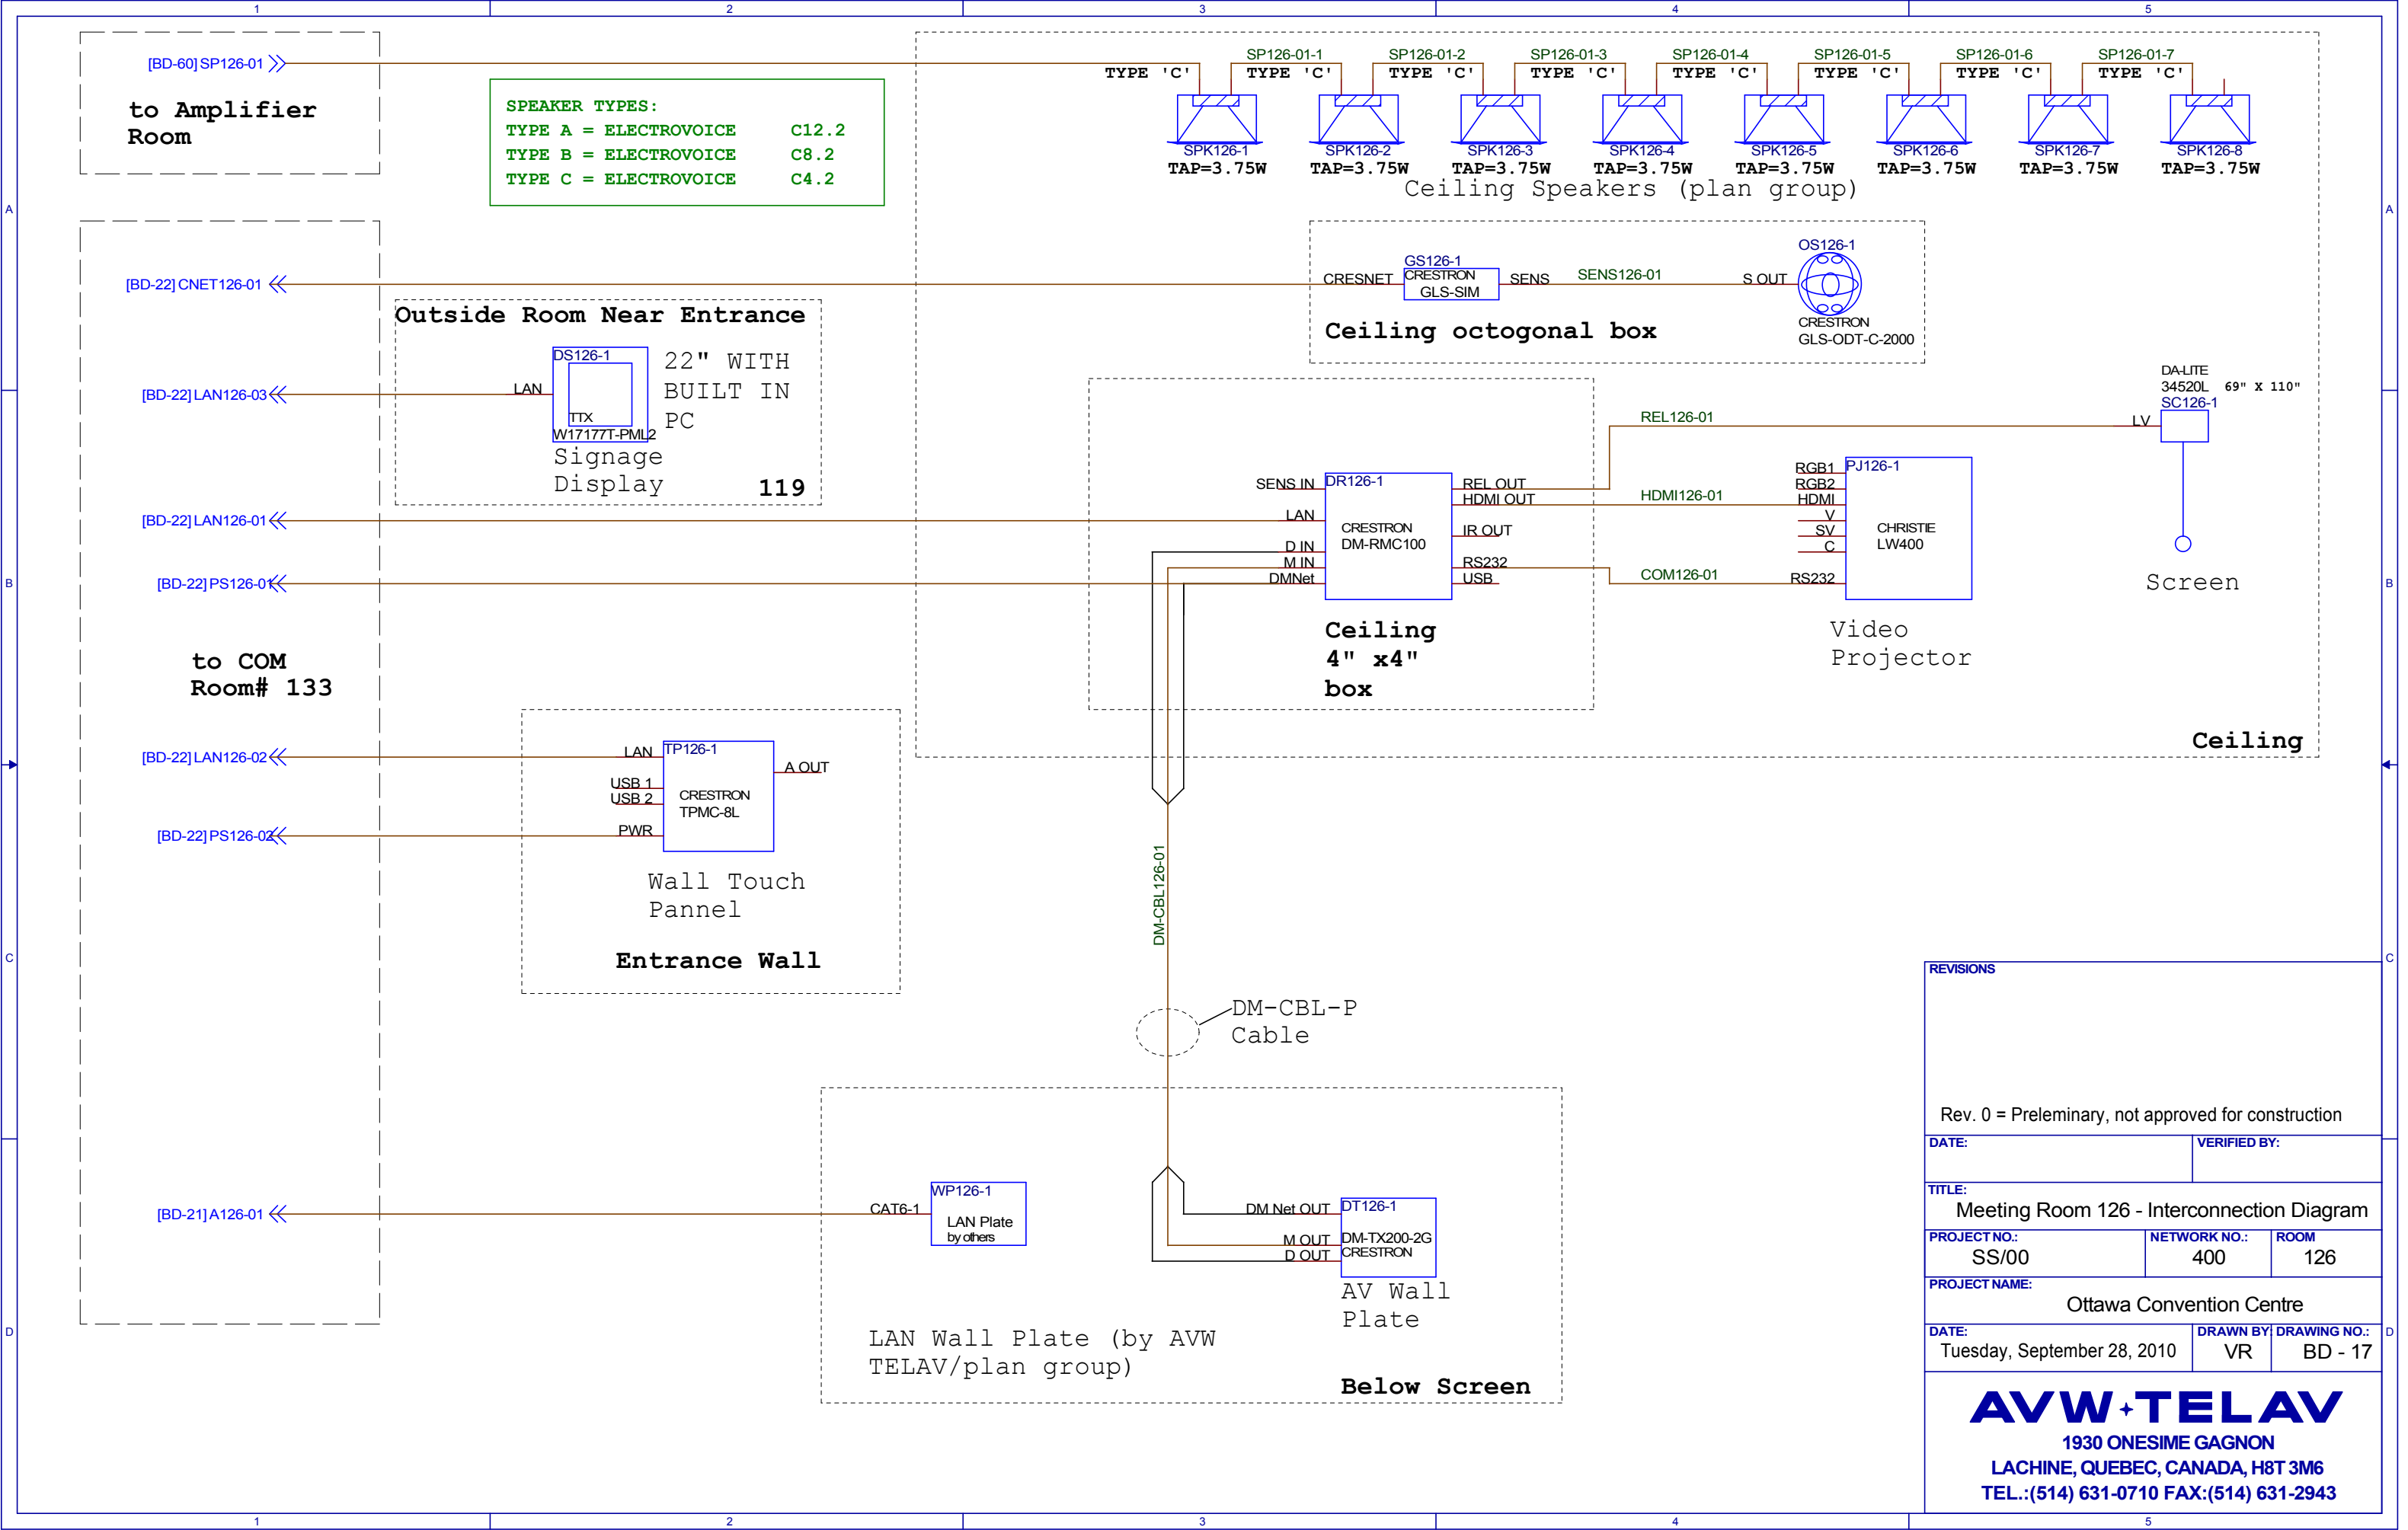


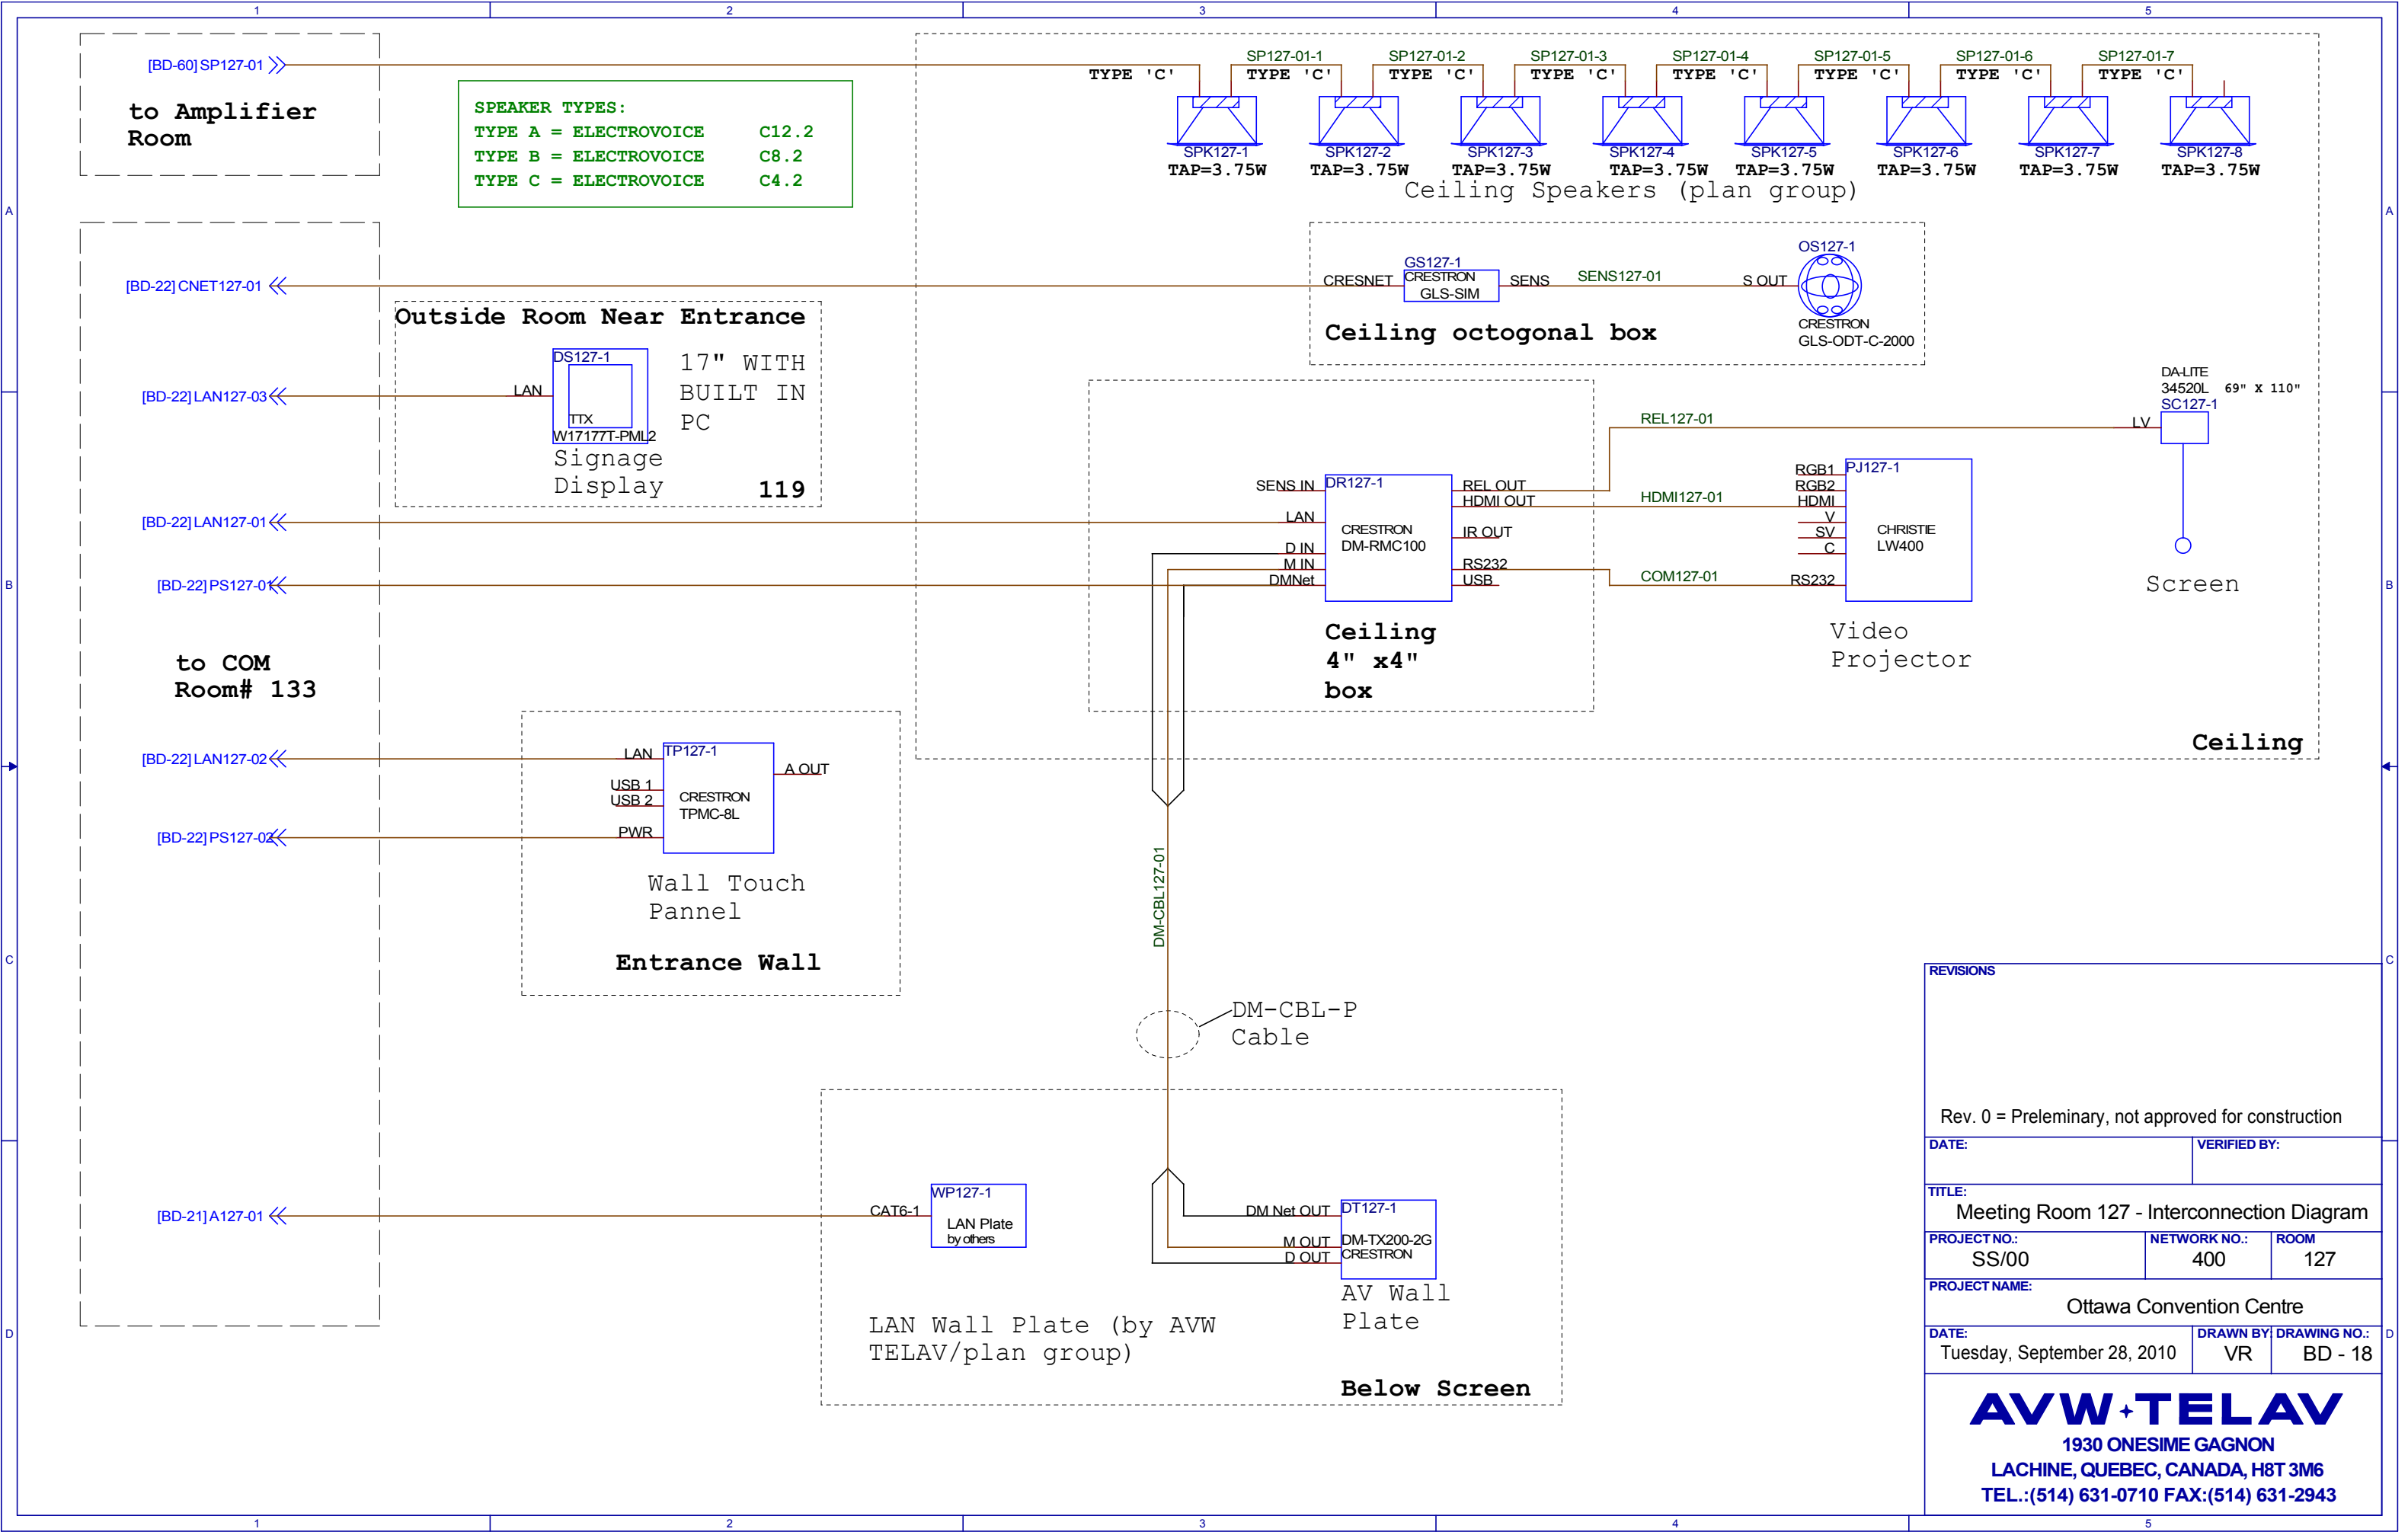


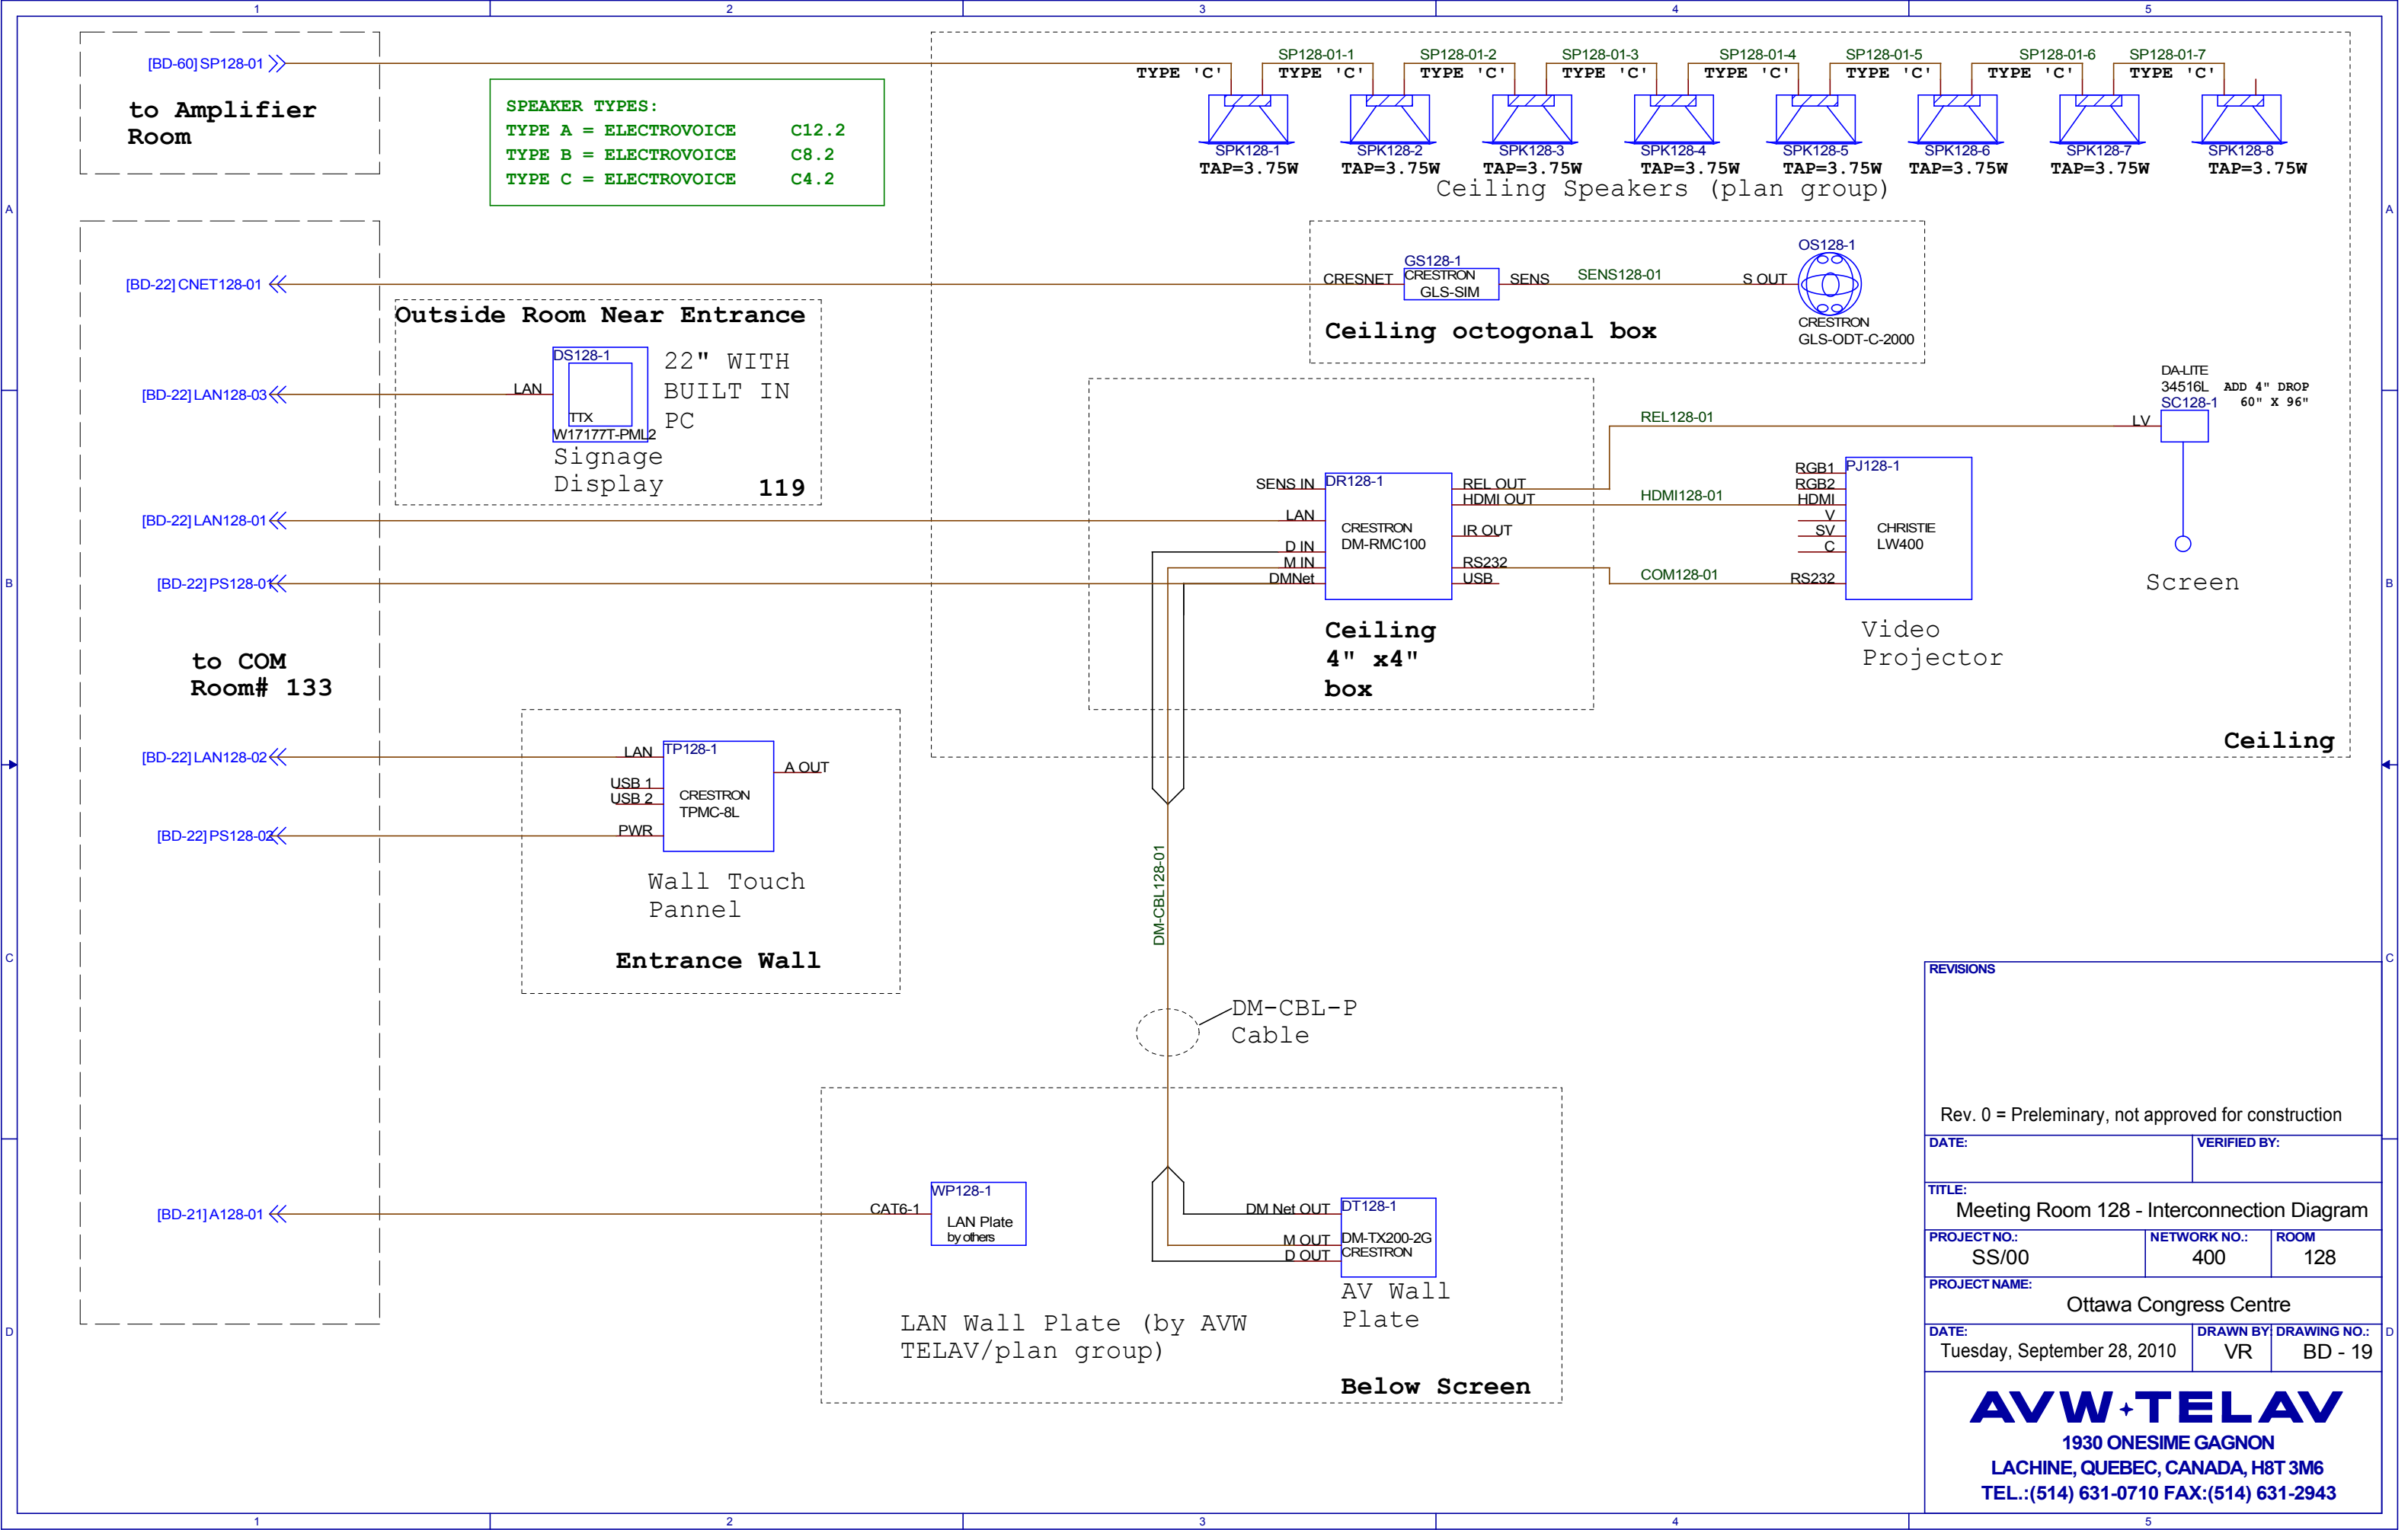


REVISIONS		
Rev. 0 = Preliminary, not approved for construction		
DATE:	VERIFIED BY:	
TITLE: Meeting Room 128 - Interconnection Diagram		
PROJECT NO.: SS/00	NETWORK NO.: 400	ROOM 128
PROJECT NAME: Ottawa Congress Centre		
DATE: Tuesday, September 28, 2010	DRAWN BY: VR	DRAWING NO.: BD - 19
AVW+TE LAV 1930 ONESIME GAGNON LACHINE, QUEBEC, CANADA, H8T 3M6 TEL.:(514) 631-0710 FAX:(514) 631-2943		

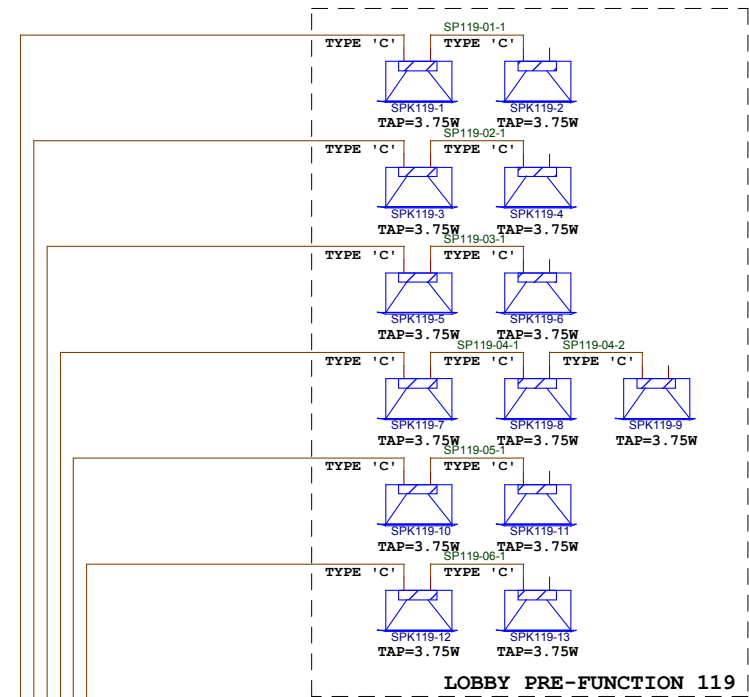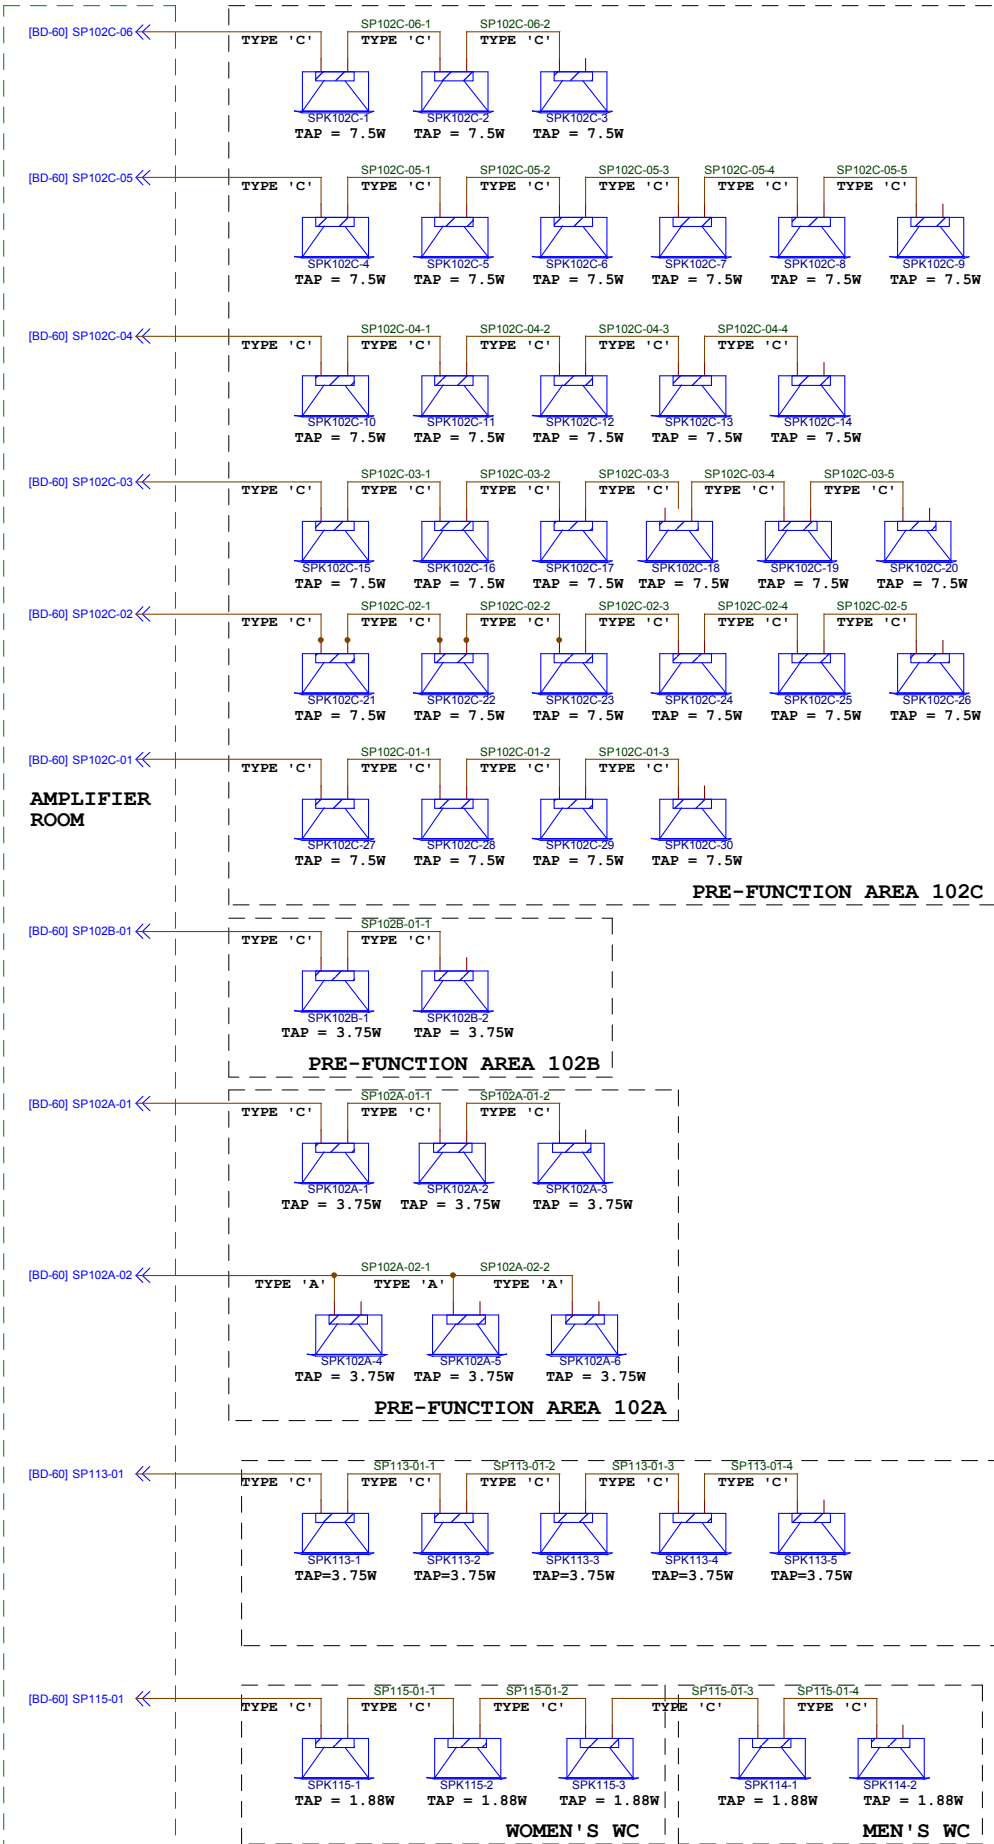


SPEAKER TYPES:	
TYPE A = ELECTROVOICE	C12.2
TYPE B = ELECTROVOICE	C8.2
TYPE C = ELECTROVOICE	C4.2

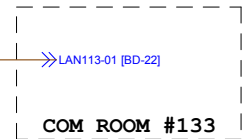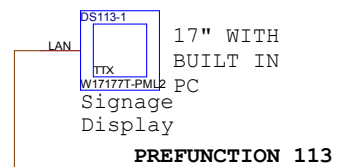

REVISIONS		
Rev. 0 = Preliminary, not approved for construction		
DATE:		VERIFIED BY:
TITLE: First Floor Non-Meeting Room Speaker & Signage		
PROJECT NO.: SS/00	NETWORK NO.: 400	ROOM: 1'st Floor
PROJECT NAME: Ottawa Convention Centre		
DATE: Tuesday, September 28, 2010	DRAWN BY: VR	DRAWING NO.: BD - 20
AVW+TELAV 1930 ONESIME GAGNON LACHINE, QUEBEC, CANADA, H8T 3M6 TEL.:(514) 631-0710 FAX:(514) 631-2943		

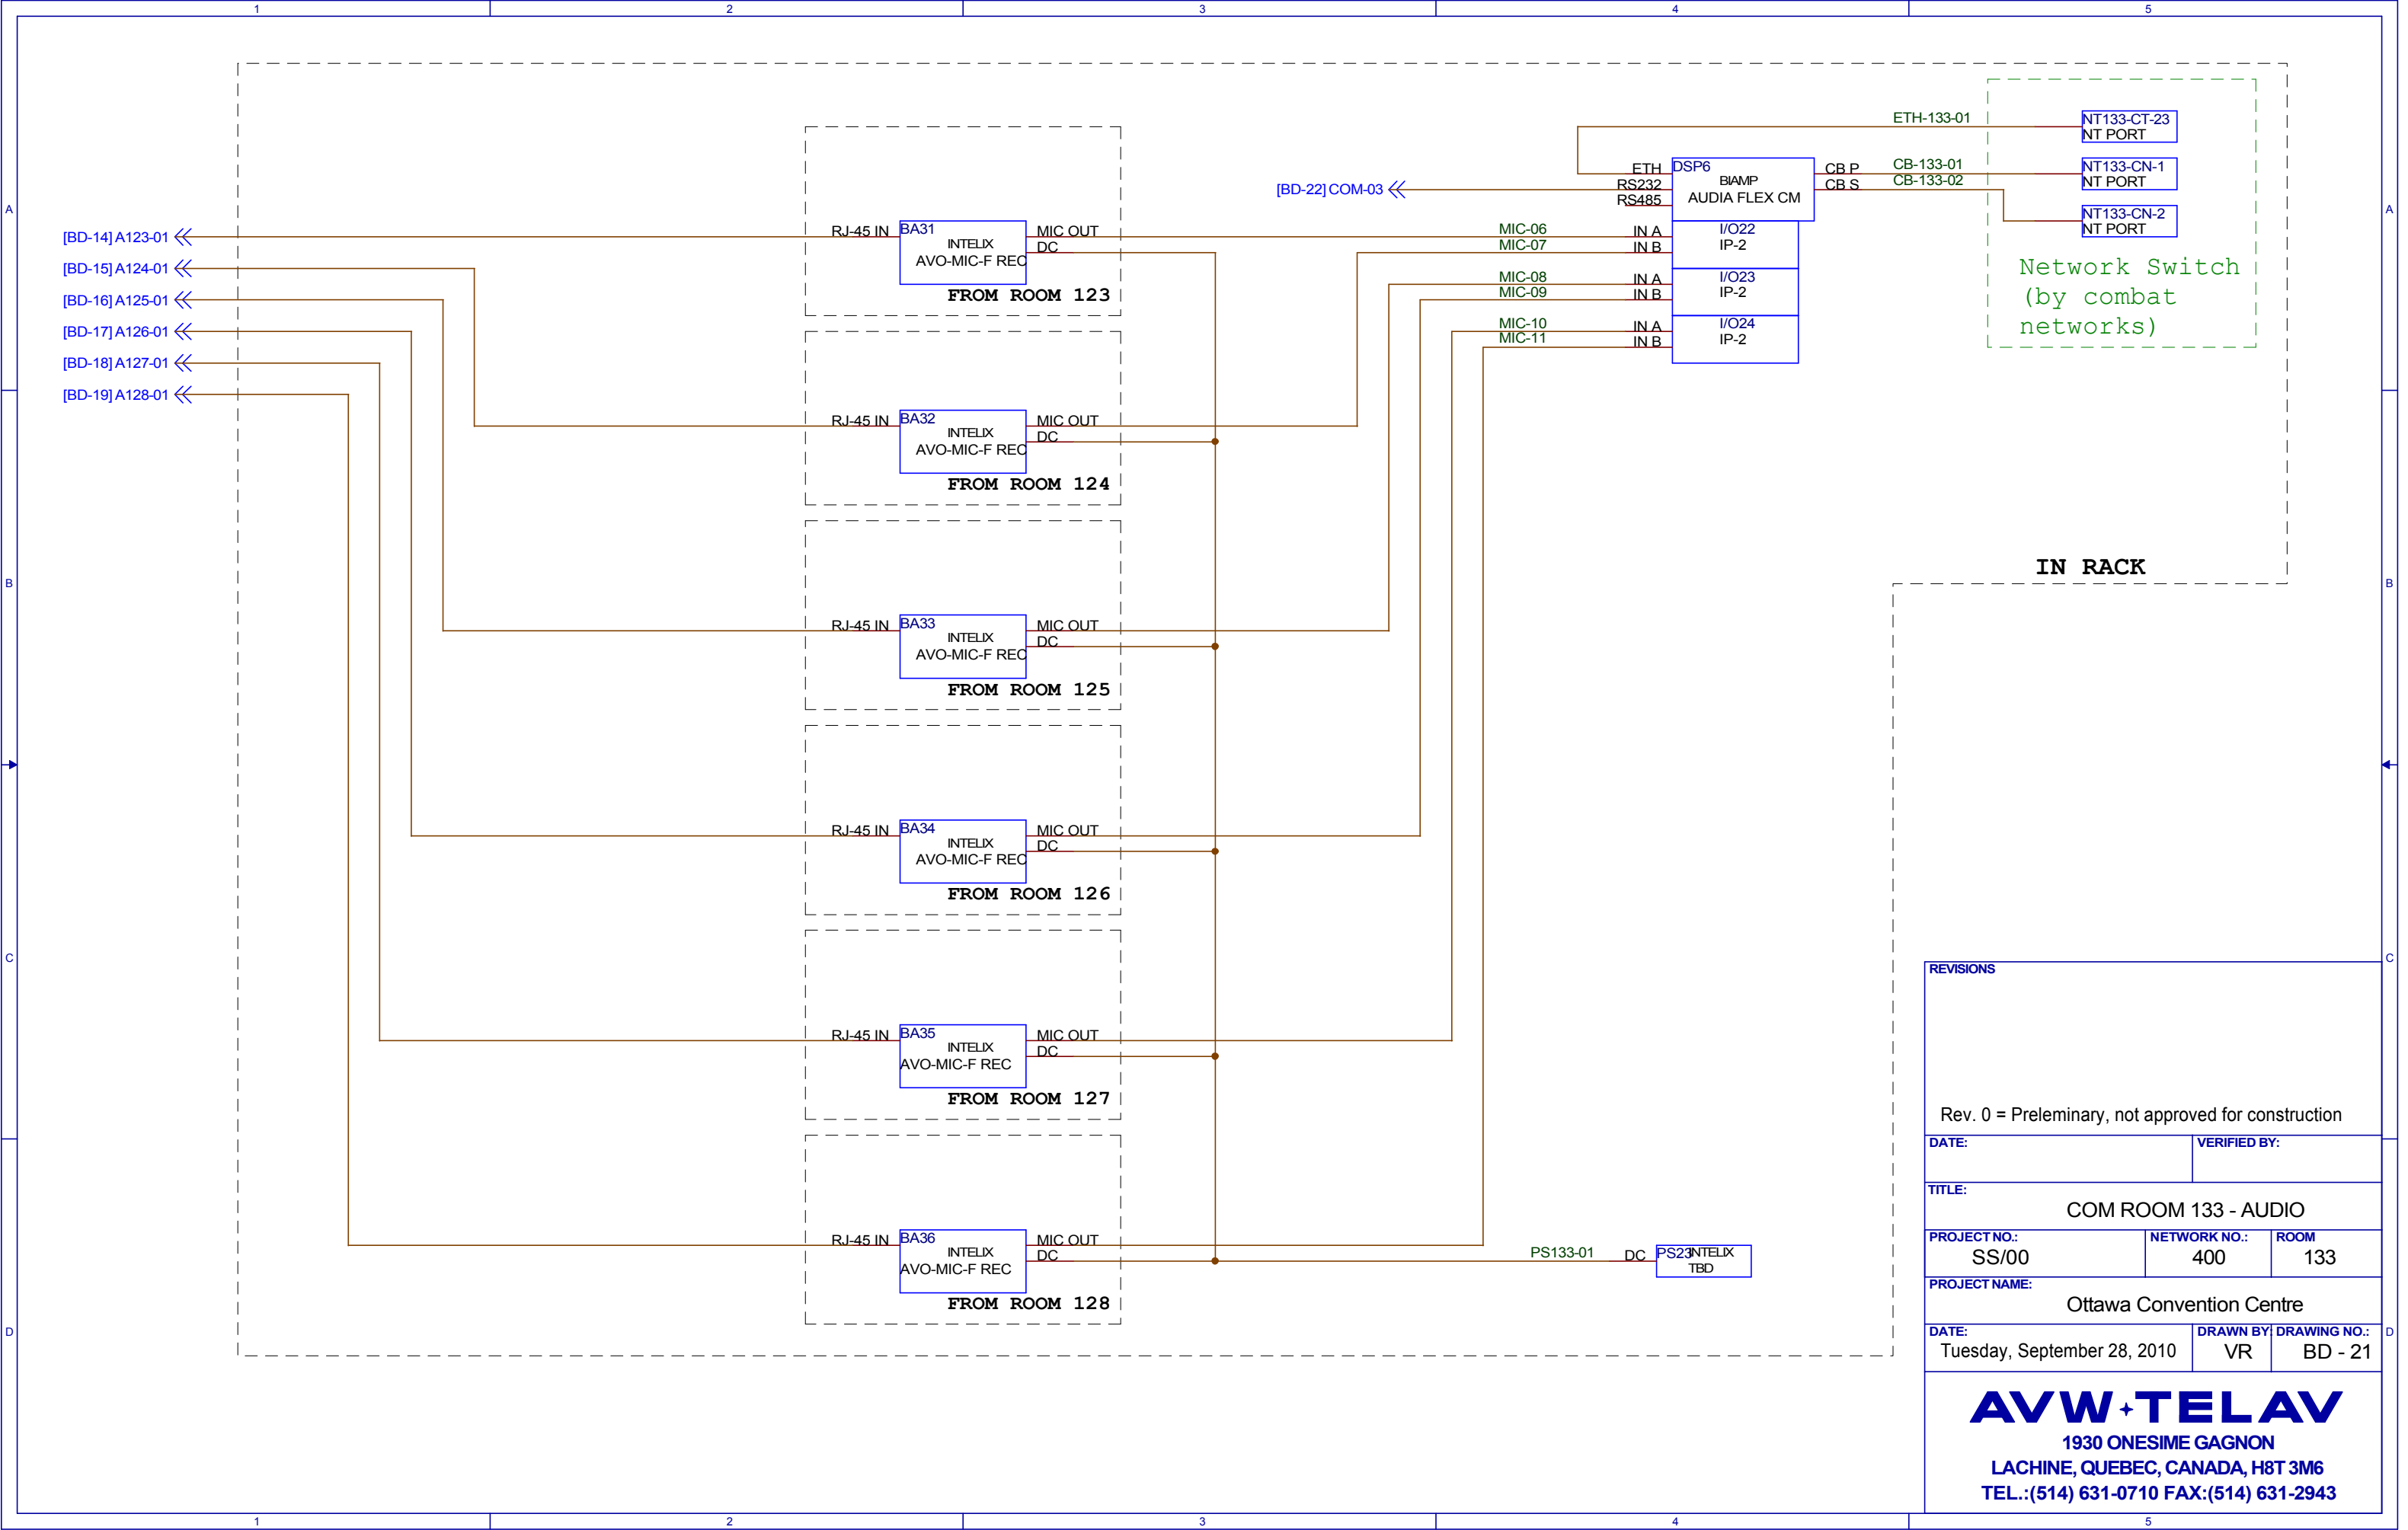

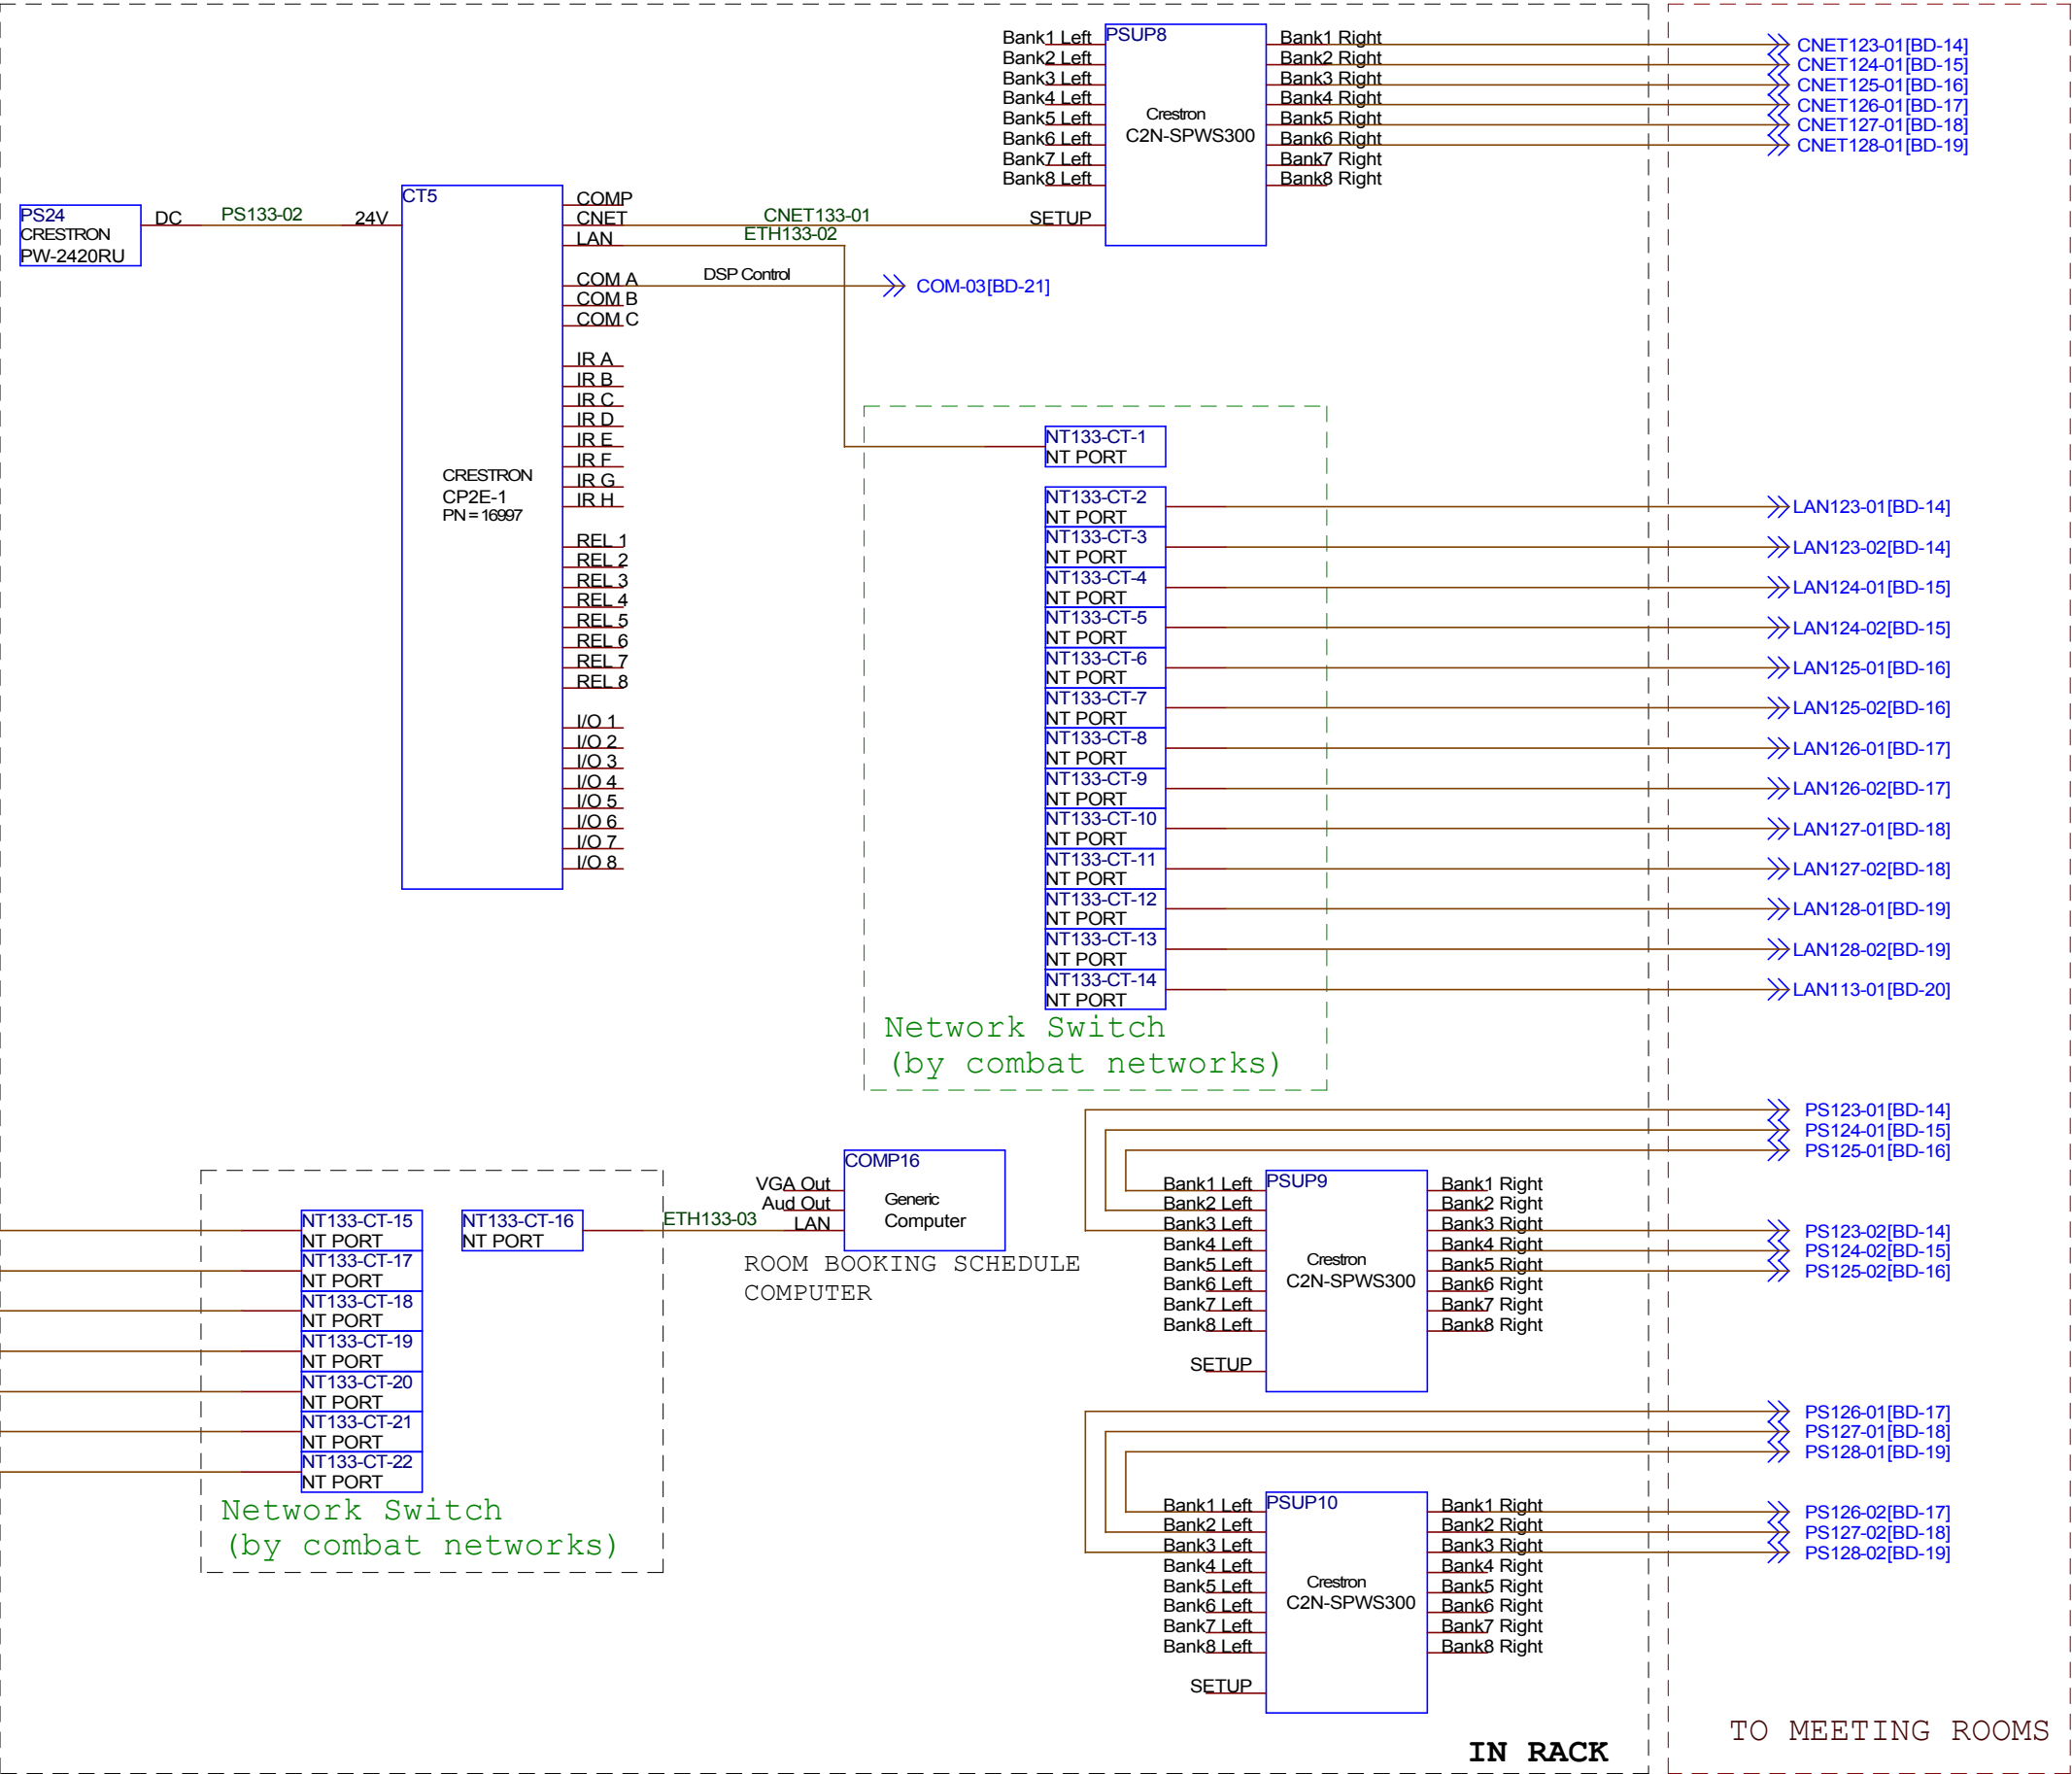


REVISIONS


Rev. 0 = Preliminary, not approved for construction

DATE:	VERIFIED BY:	
TITLE: COM ROOM 133 - CONTROL		
PROJECT NO.: SS/00	NETWORK NO.: 400	ROOM 133
PROJECT NAME: Ottawa Convention Centre		
DATE: Tuesday, September 28, 2010	DRAWN BY: VR	DRAWING NO.: BD - 22

AVW+TE LAV

1930 ONESIME GAGNON
LACHINE, QUEBEC, CANADA, H8T 3M6
TEL.:(514) 631-0710 FAX:(514) 631-2943

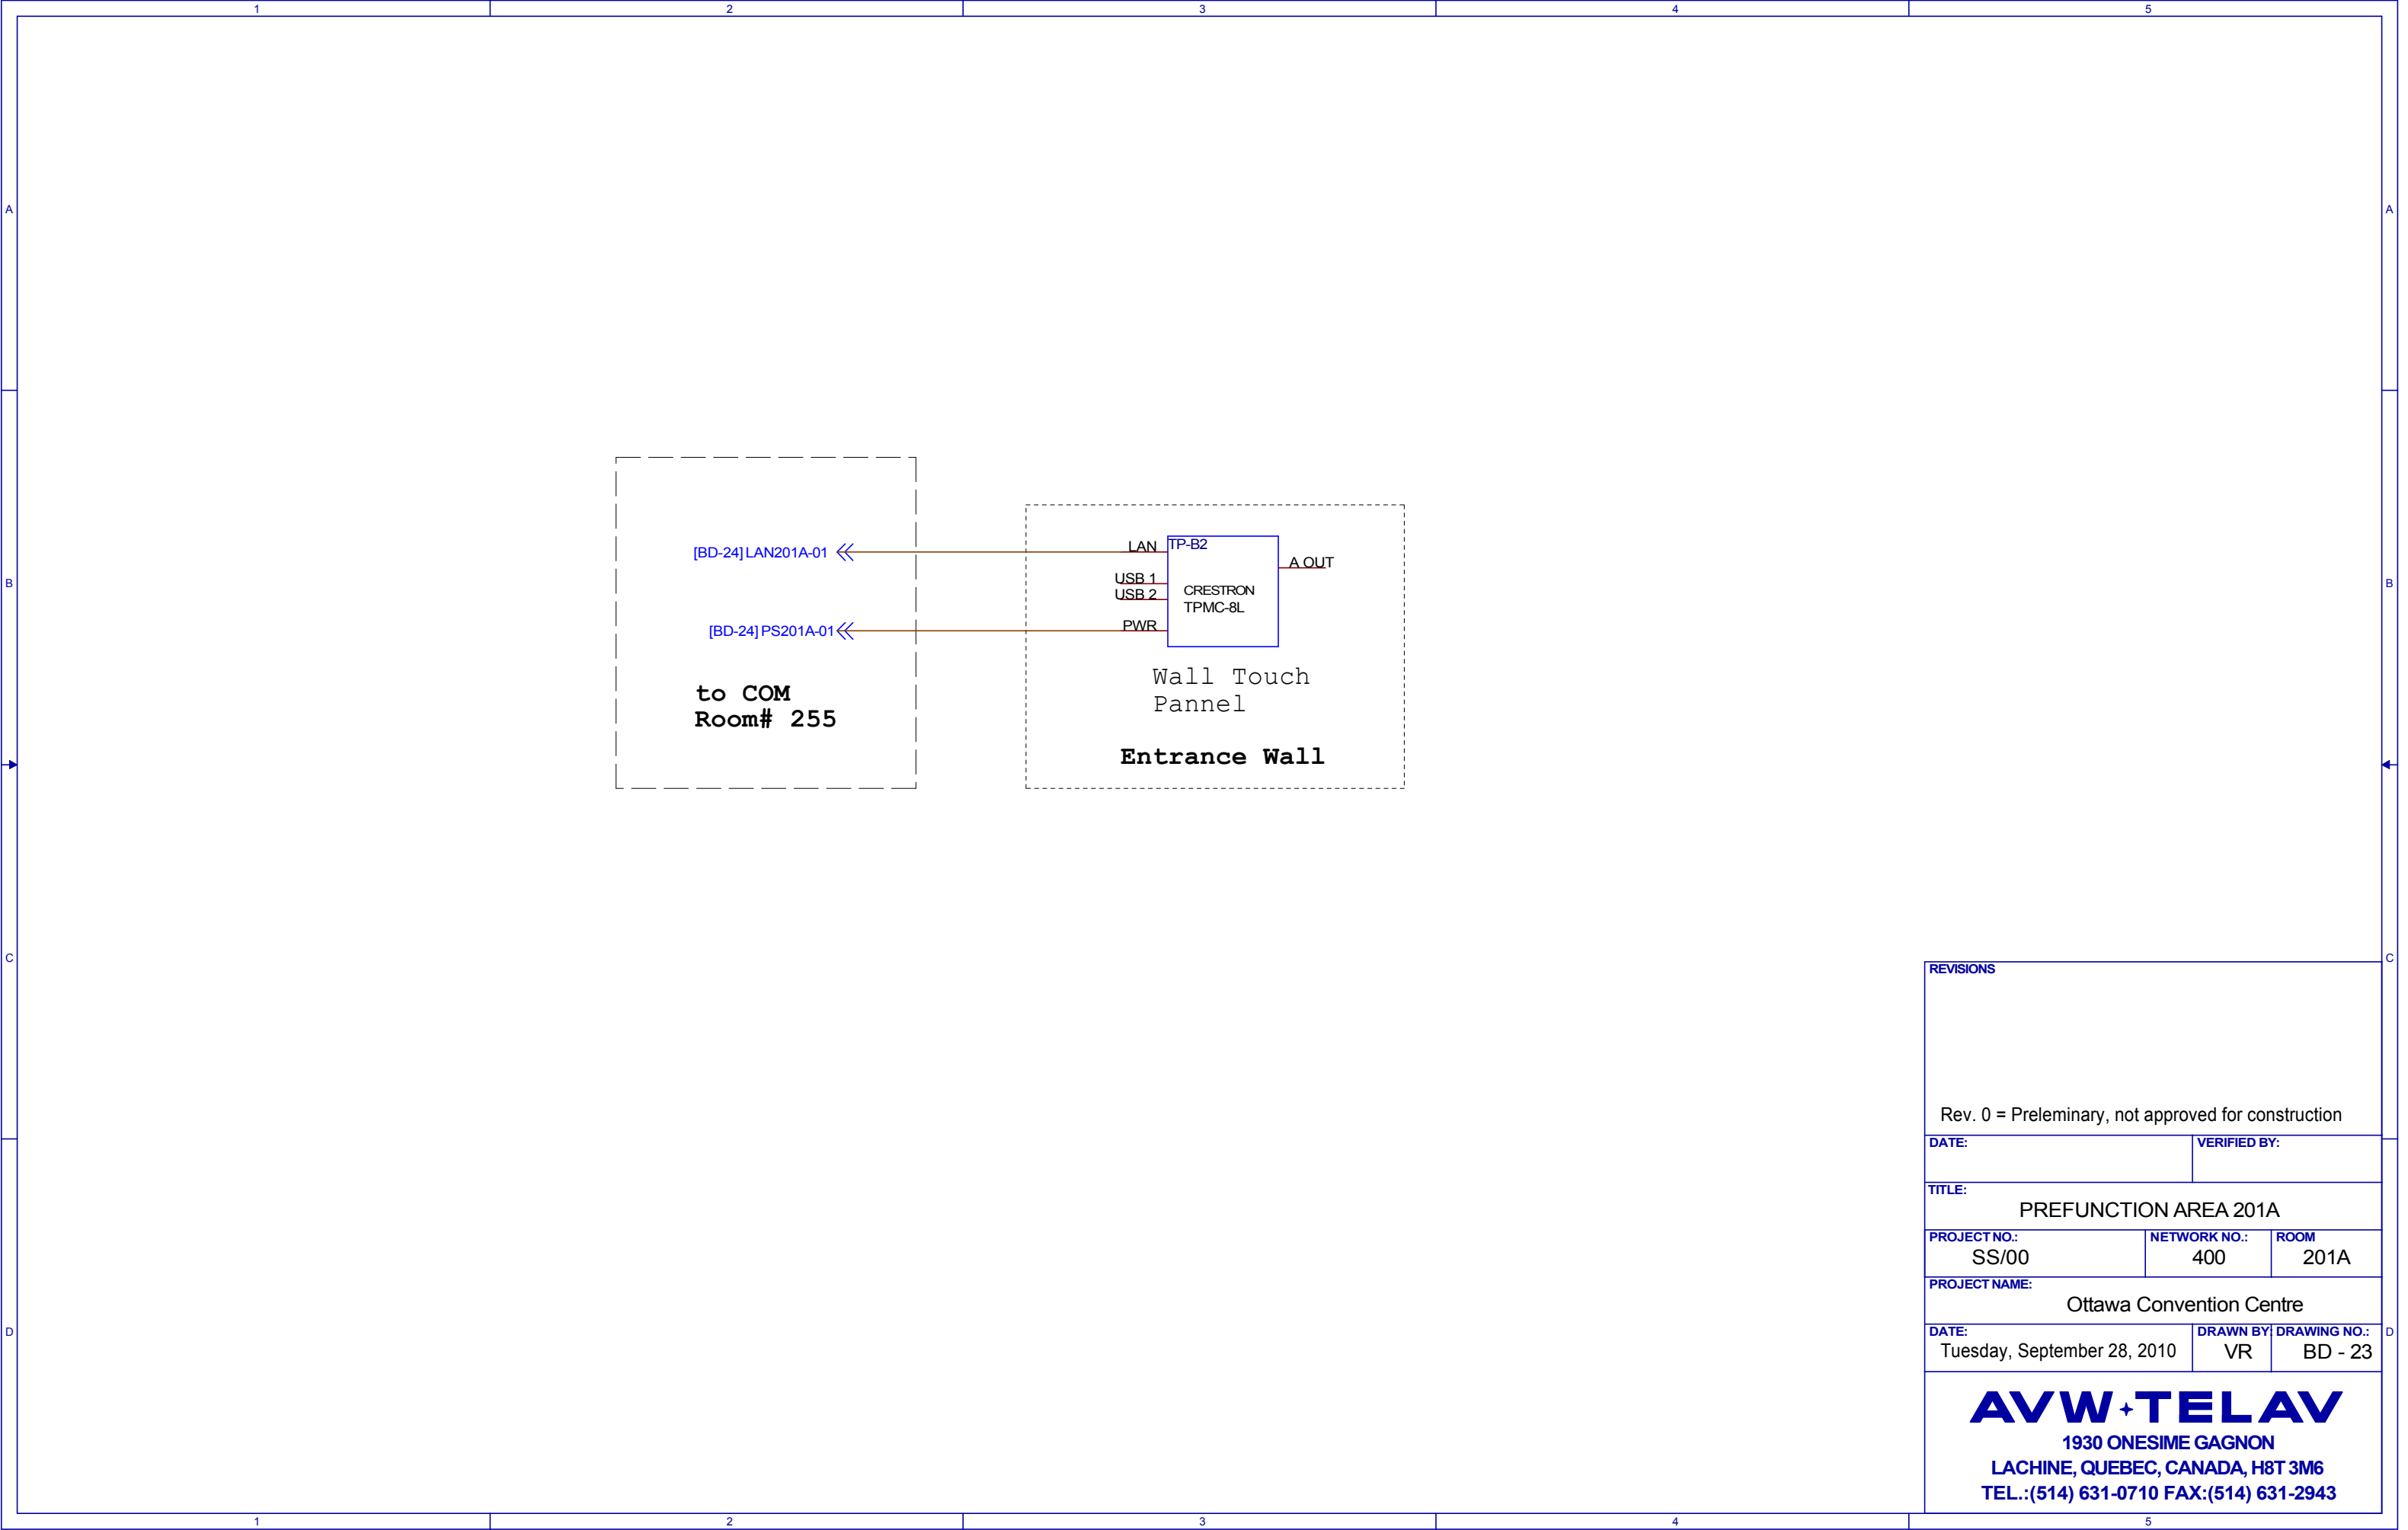

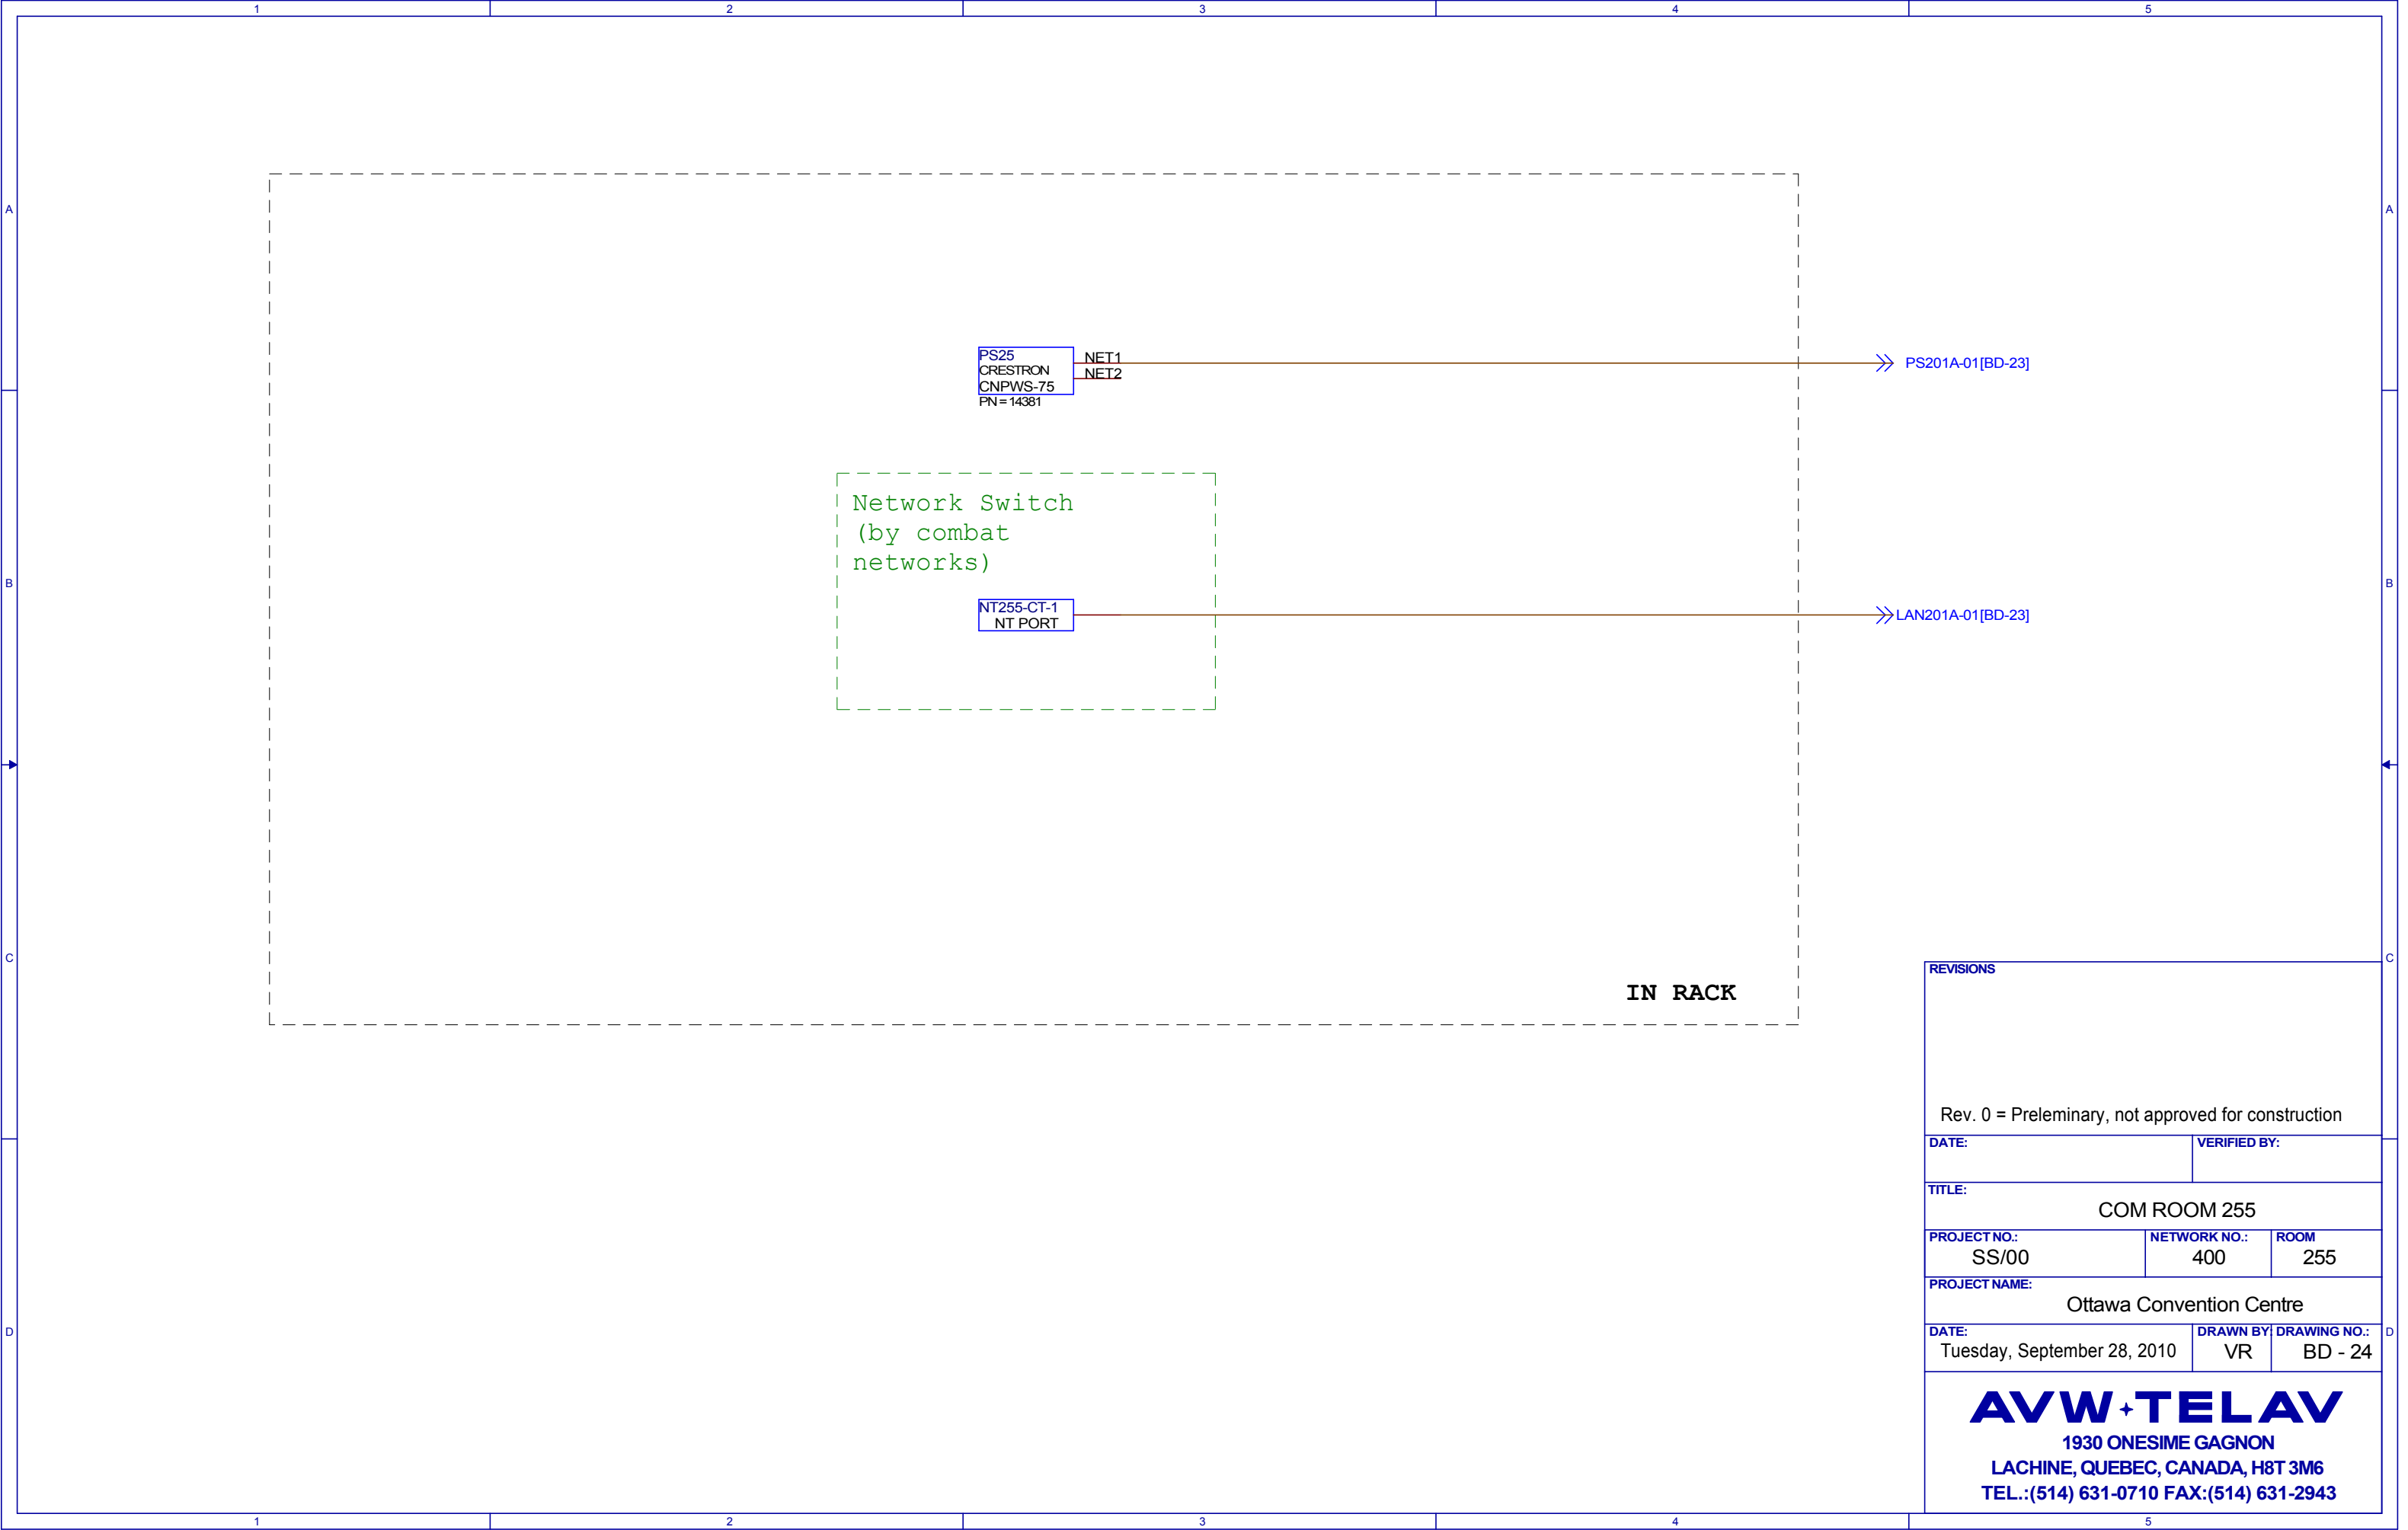


REVISIONS

Rev. 0 = Preliminary, not approved for construction


DATE:		VERIFIED BY:
TITLE: COM ROOM 255		
PROJECT NO.: SS/00	NETWORK NO.: 400	ROOM 255
PROJECT NAME: Ottawa Convention Centre		
DATE: Tuesday, September 28, 2010	DRAWN BY: VR	DRAWING NO.: BD - 24


AVW+TELAV


1930 ONESIME GAGNON
LACHINE, QUEBEC, CANADA, H8T 3M6
TEL.: (514) 631-0710 FAX: (514) 631-2943

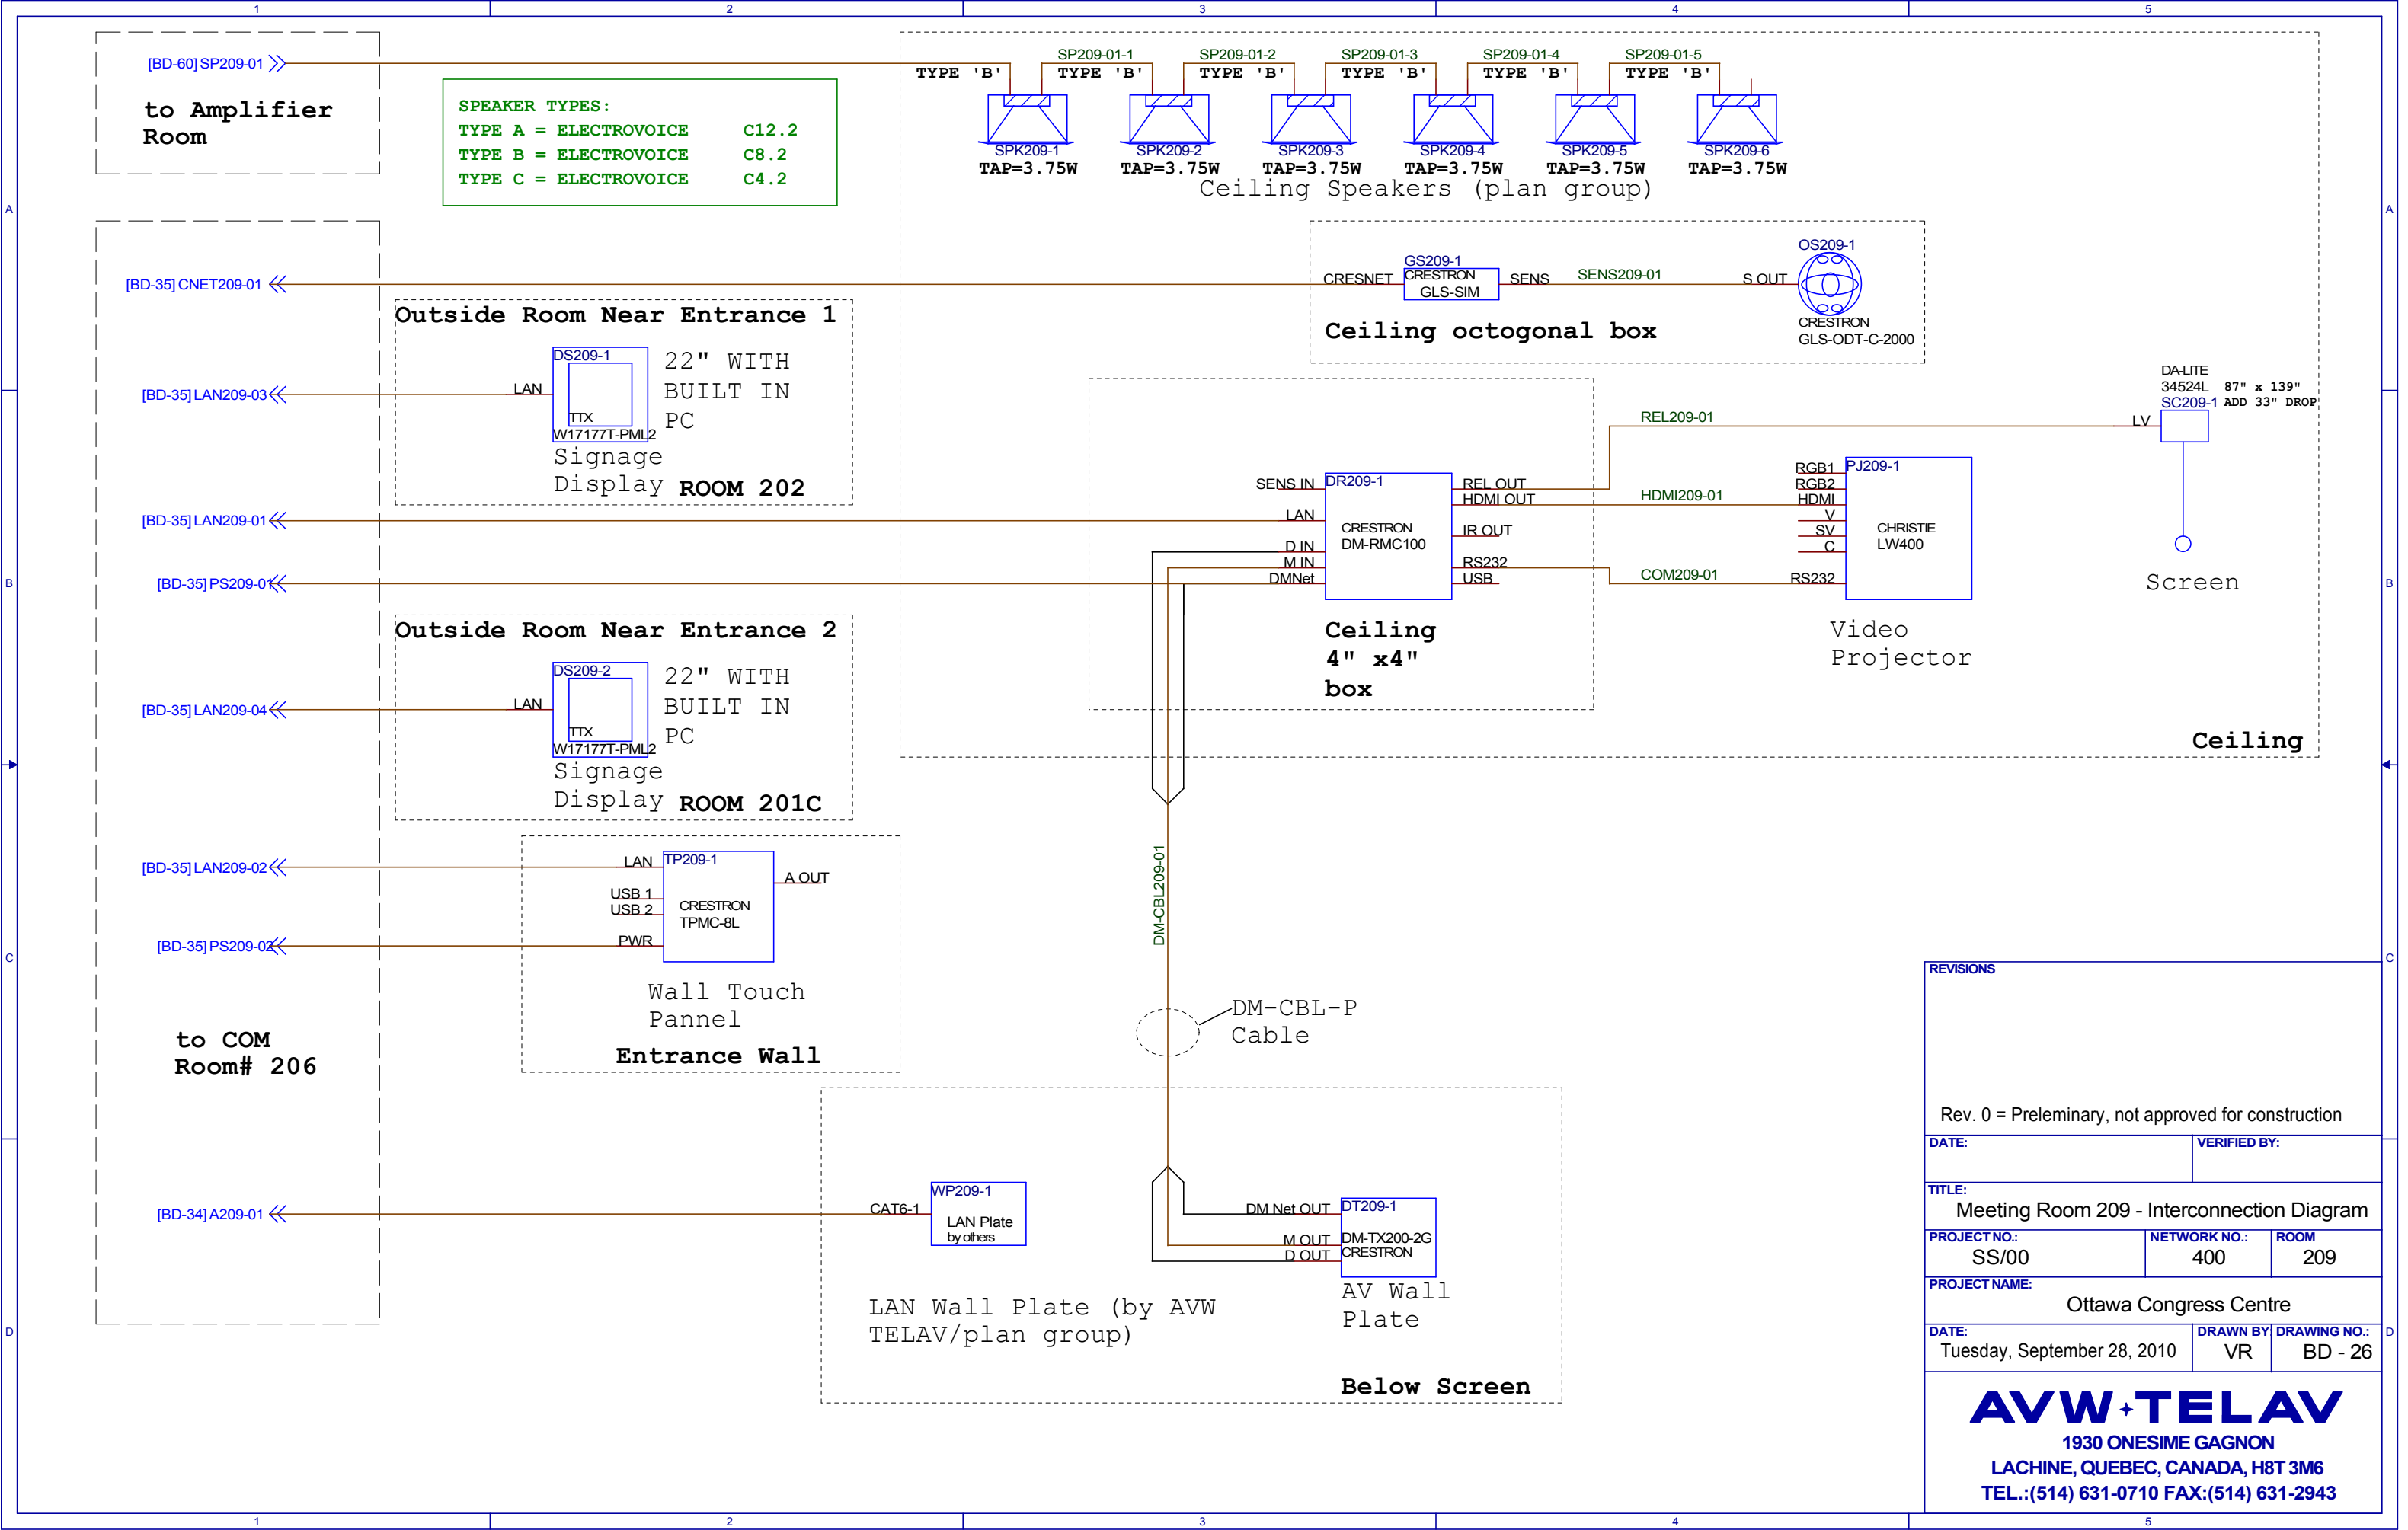


REVISIONS		
Rev. 0 = Preliminary, not approved for construction		
DATE:		VERIFIED BY:
TITLE: Meeting Room 209 - Interconnection Diagram		
PROJECT NO.: SS/00	NETWORK NO.: 400	ROOM 209
PROJECT NAME: Ottawa Congress Centre		
DATE: Tuesday, September 28, 2010	DRAWN BY: VR	DRAWING NO.: BD - 26
AVW+TELAV 1930 ONESIME GAGNON LACHINE, QUEBEC, CANADA, H8T 3M6 TEL.:(514) 631-0710 FAX:(514) 631-2943		

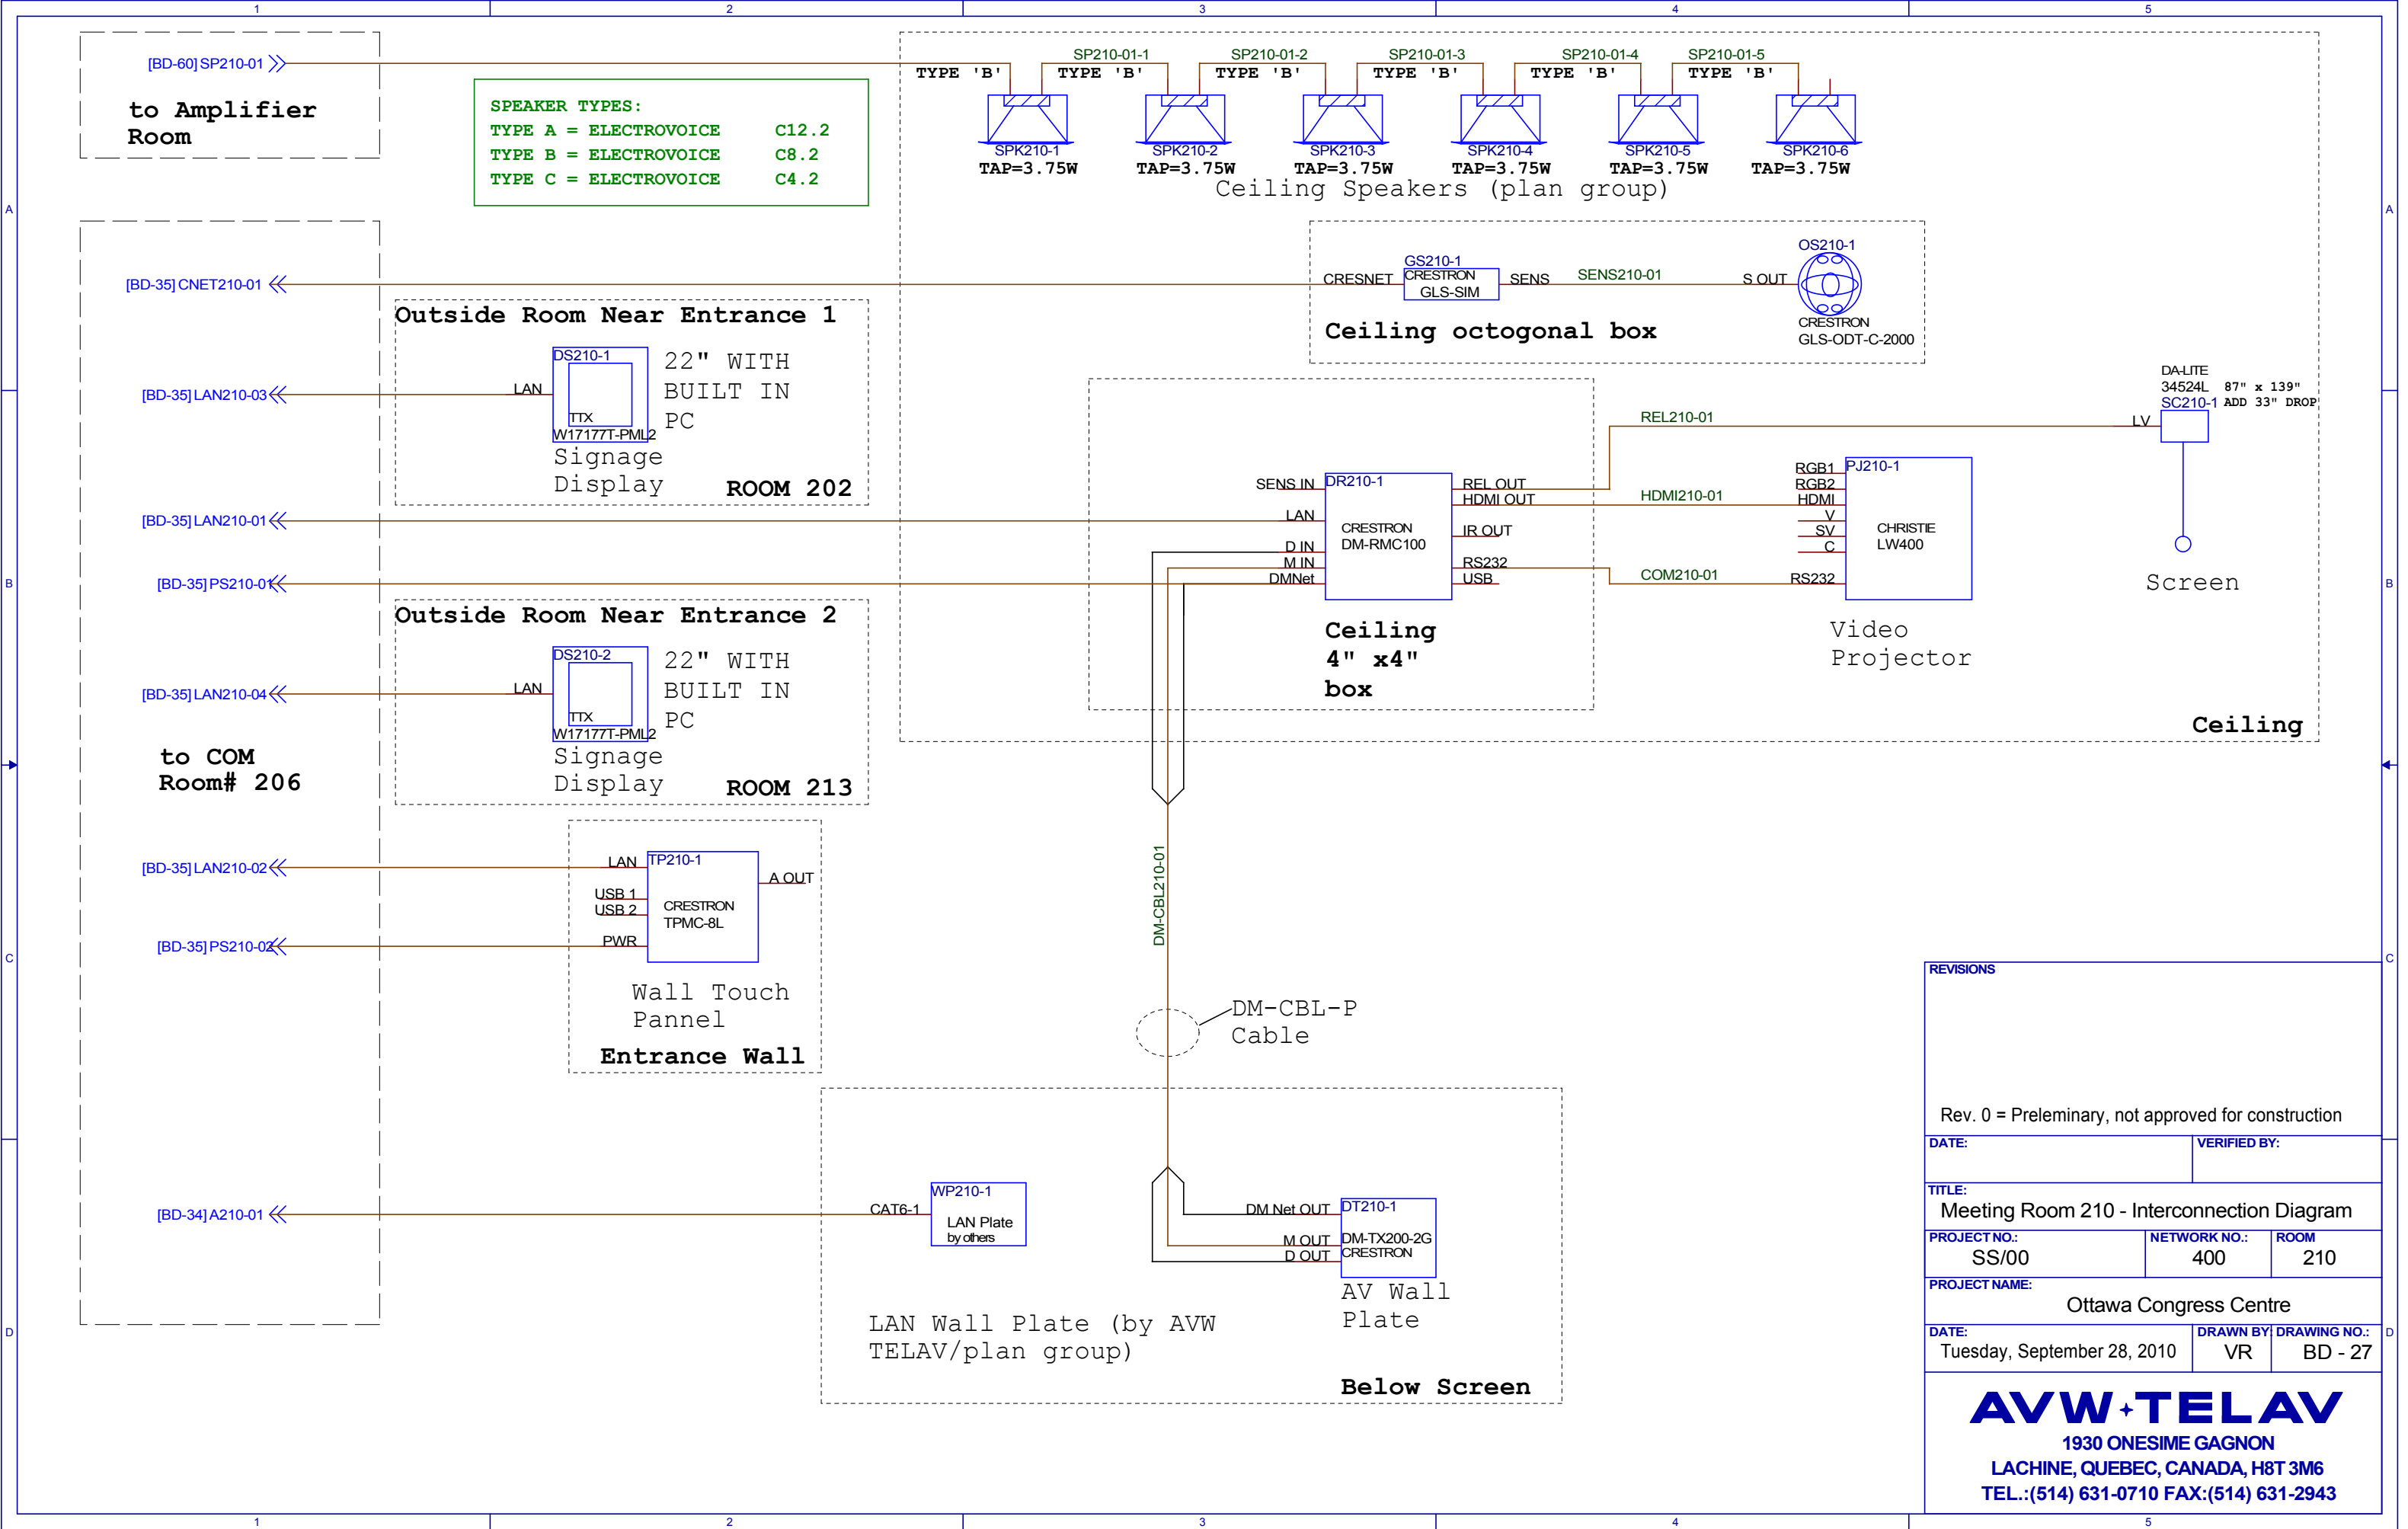

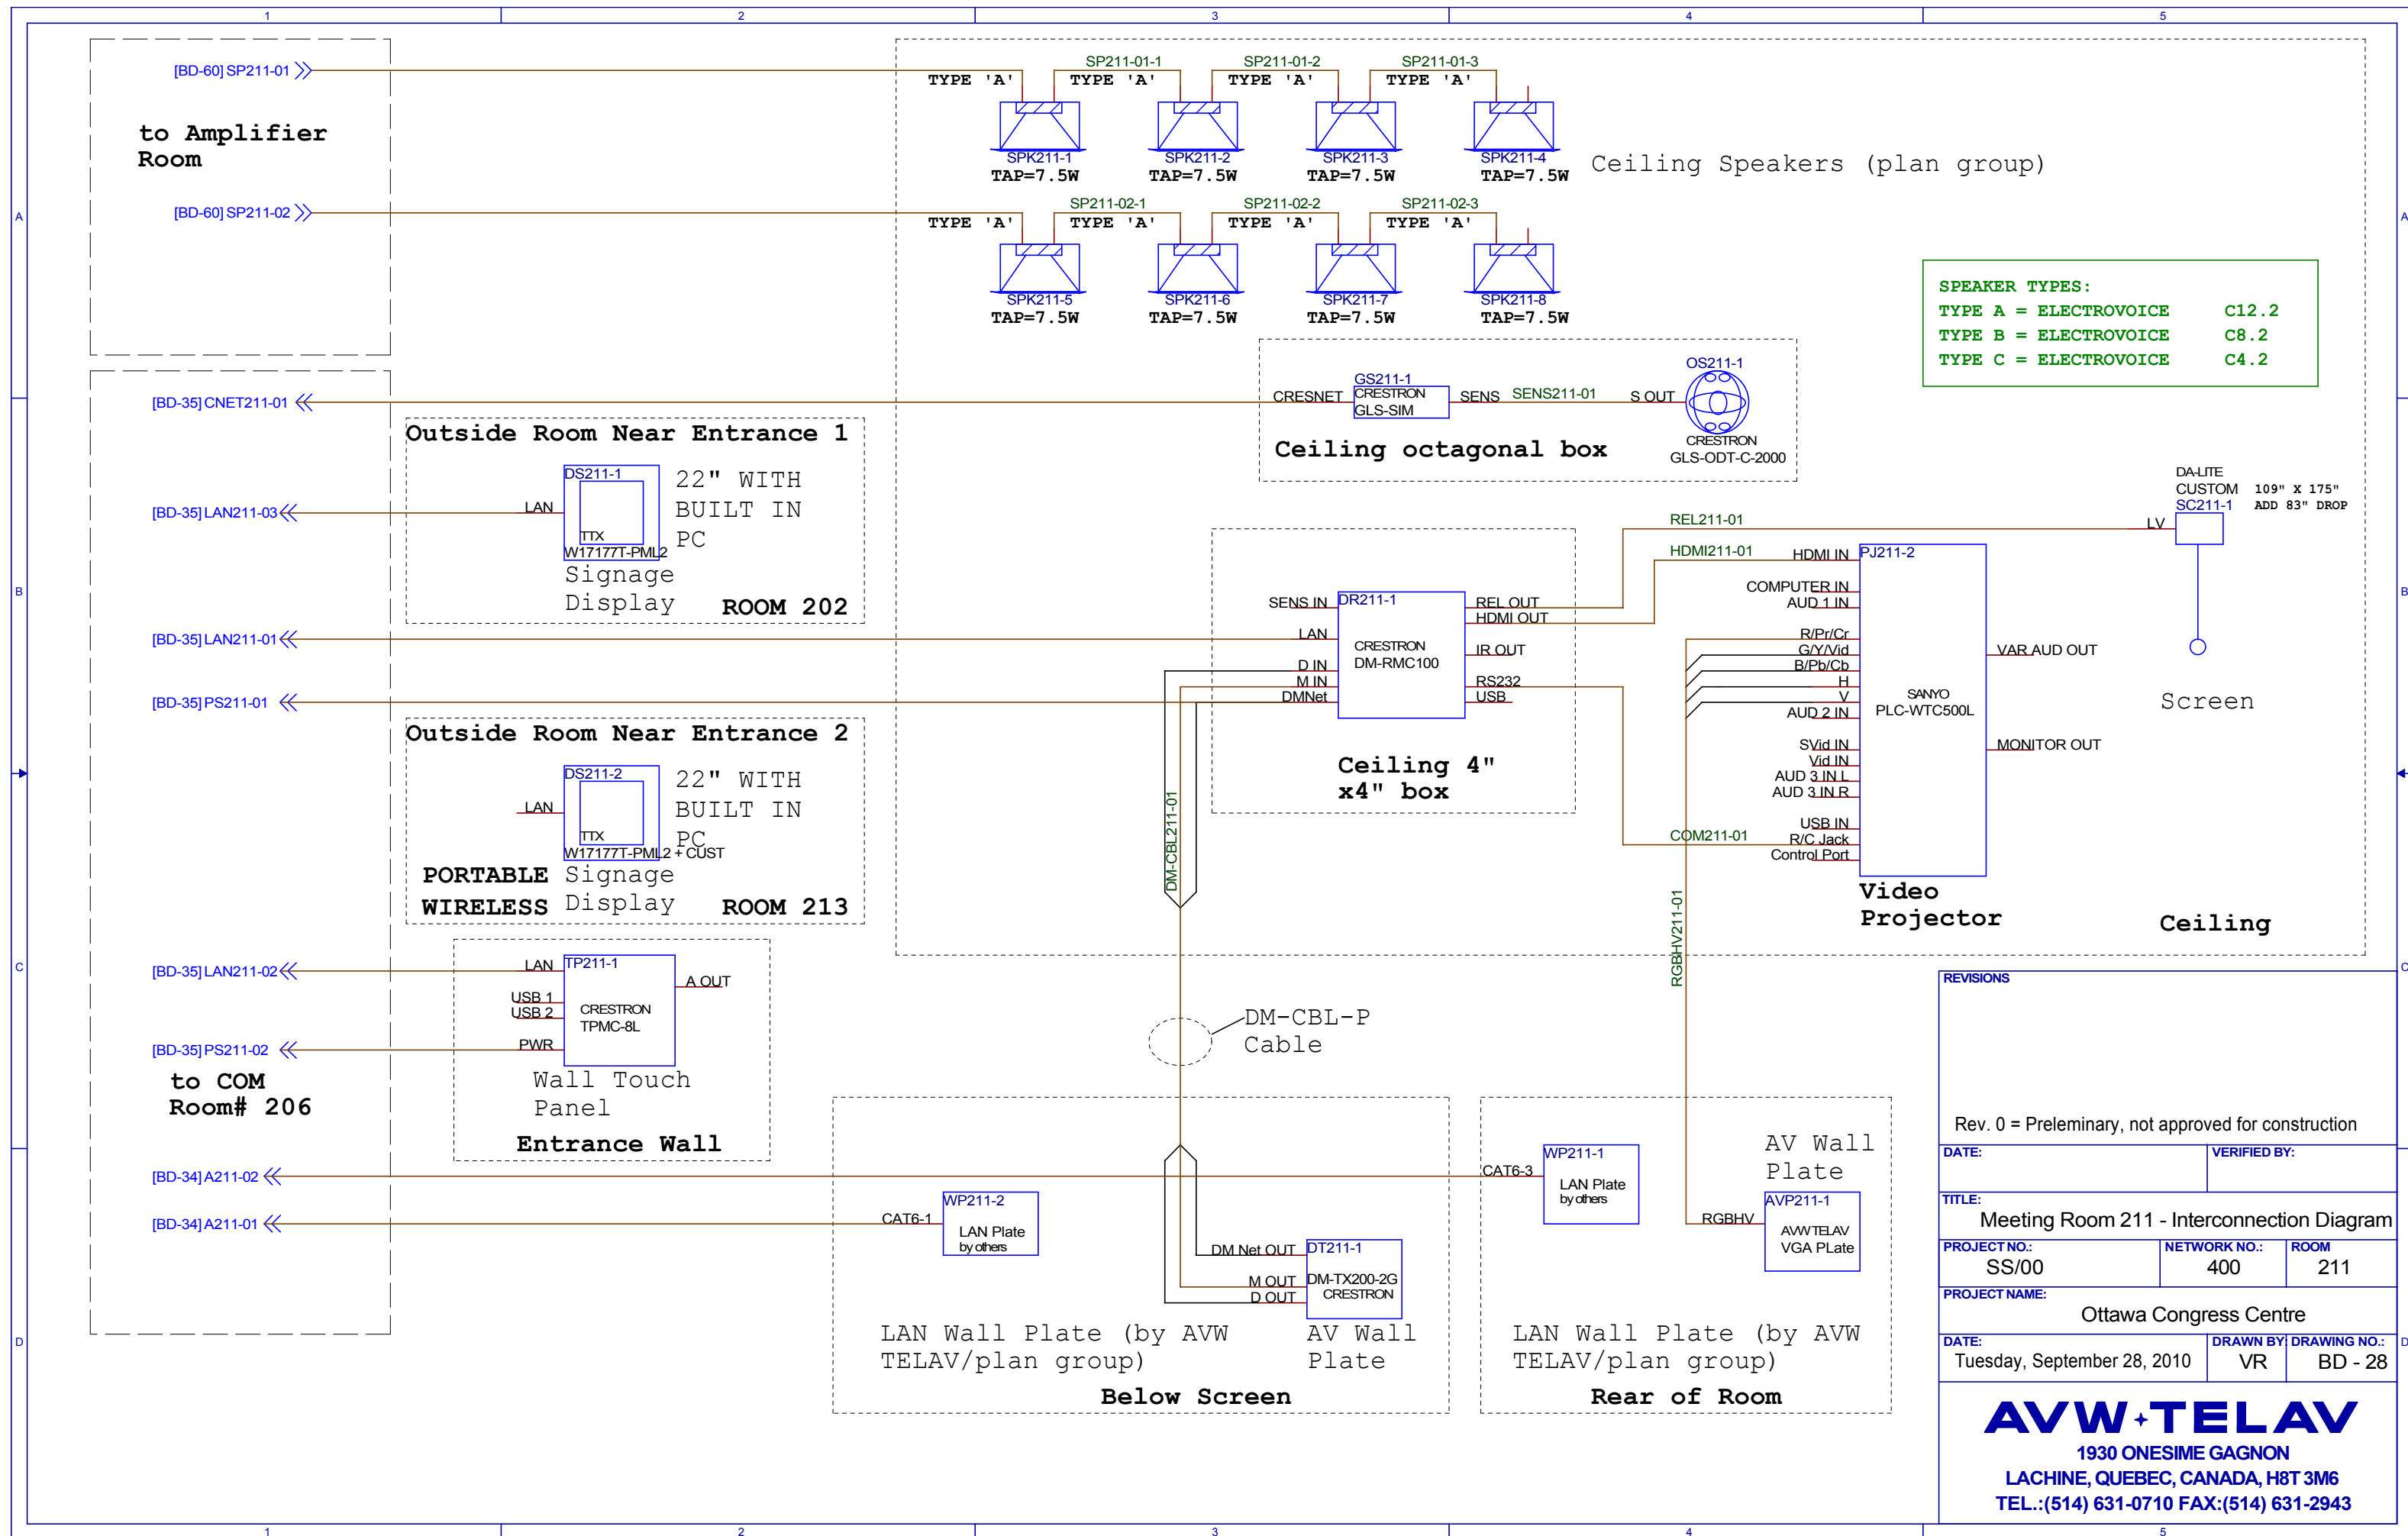

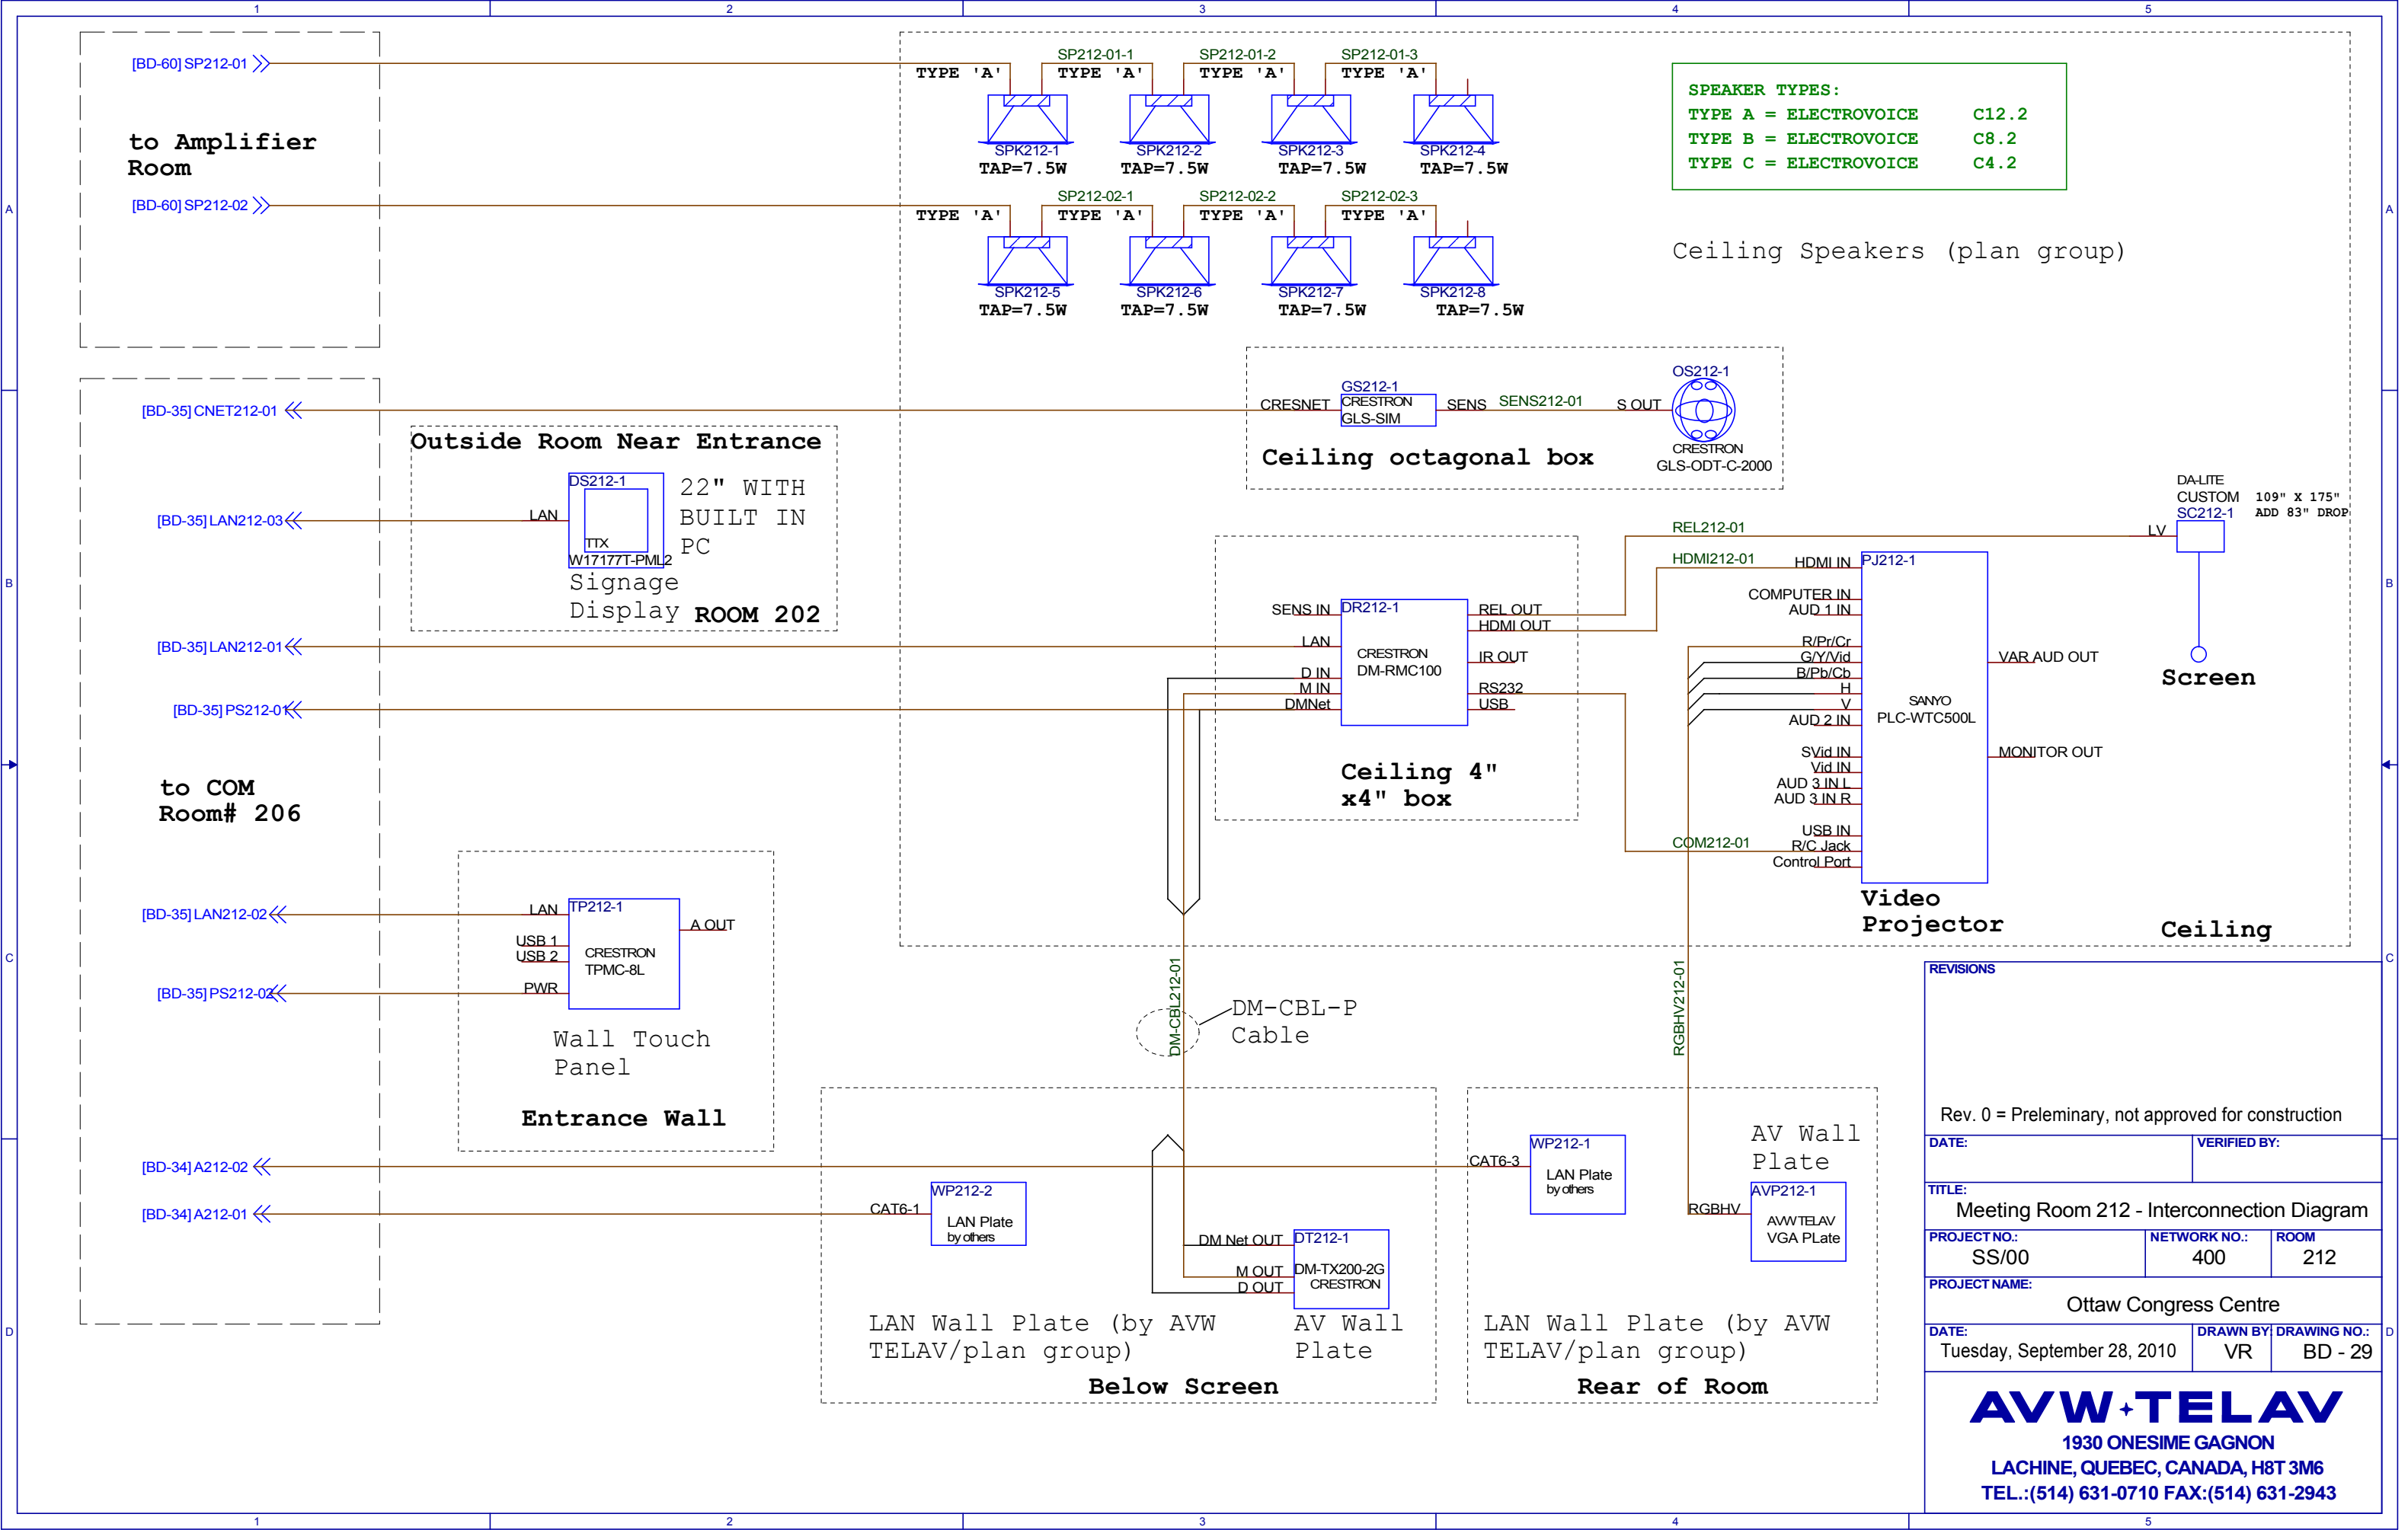

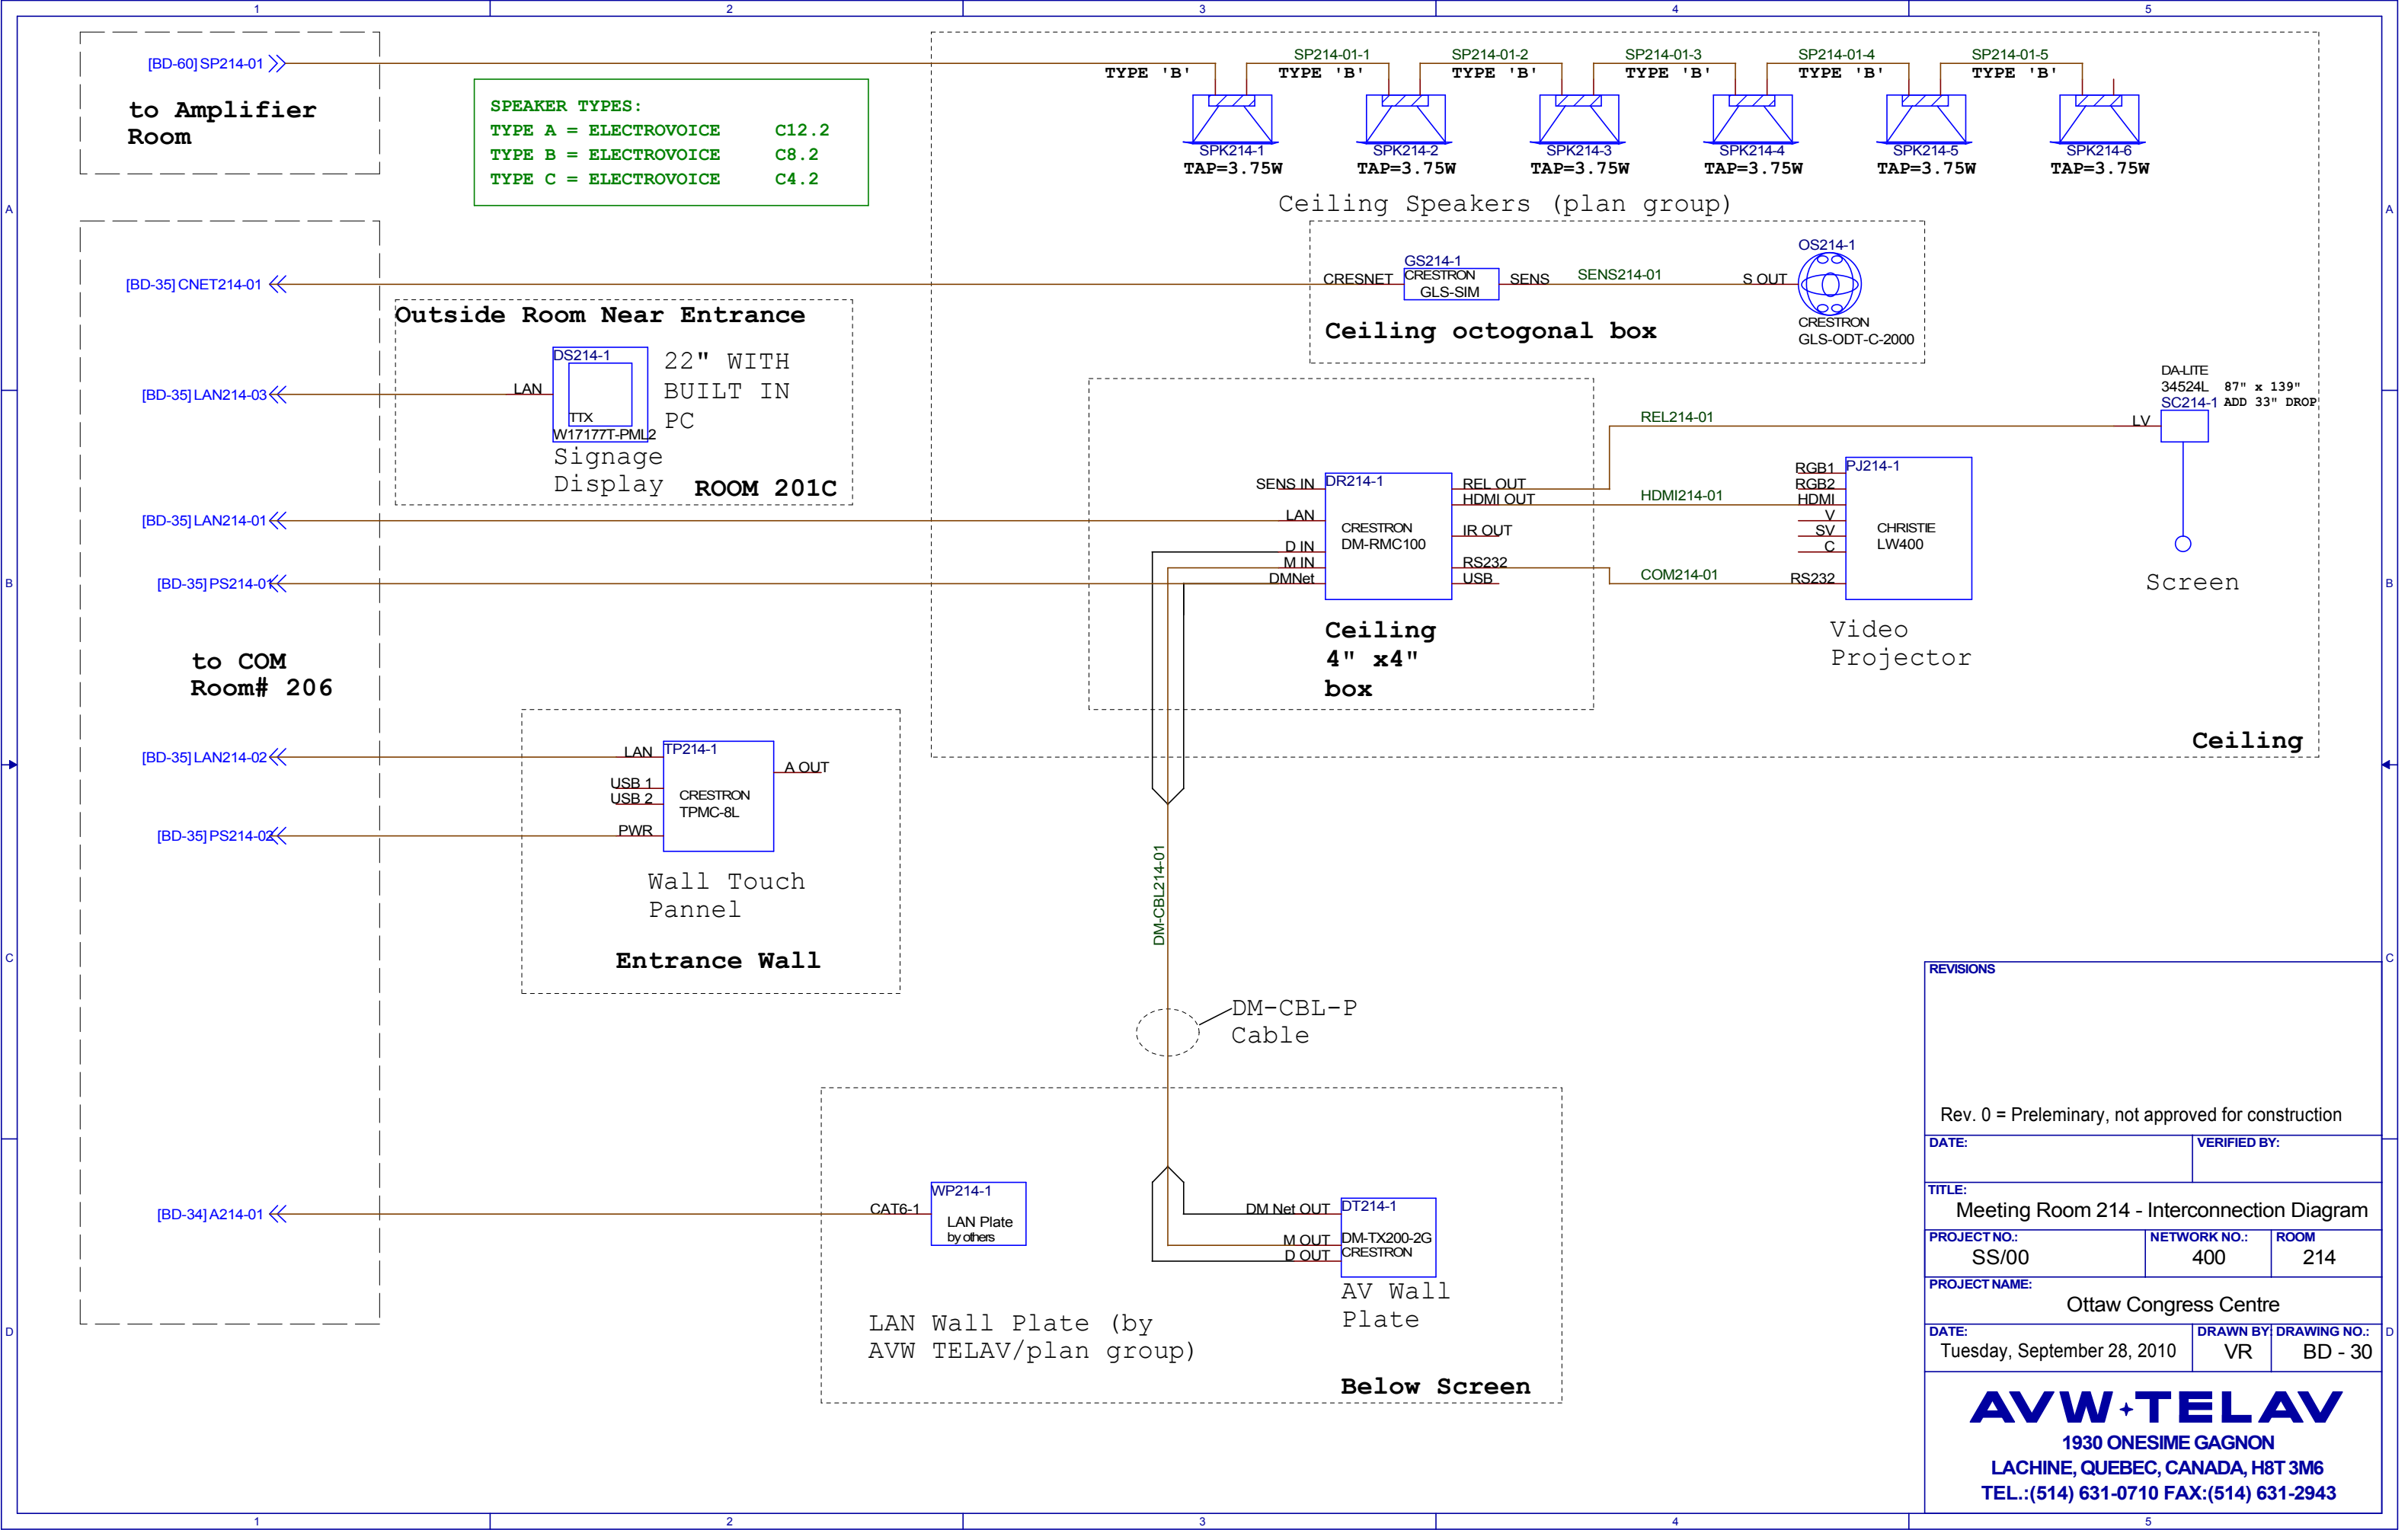


REVISIONS


Rev. 0 = Preliminary, not approved for construction


DATE:	VERIFIED BY:	
TITLE: Meeting Room 214 - Interconnection Diagram		
PROJECT NO.: SS/00	NETWORK NO.: 400	ROOM 214
PROJECT NAME: Ottaw Congress Centre		
DATE: Tuesday, September 28, 2010	DRAWN BY: VR	DRAWING NO.: BD - 30


AVW+TE LAV

1930 ONESIME GAGNON
LACHINE, QUEBEC, CANADA, H8T 3M6
TEL.:(514) 631-0710 FAX:(514) 631-2943

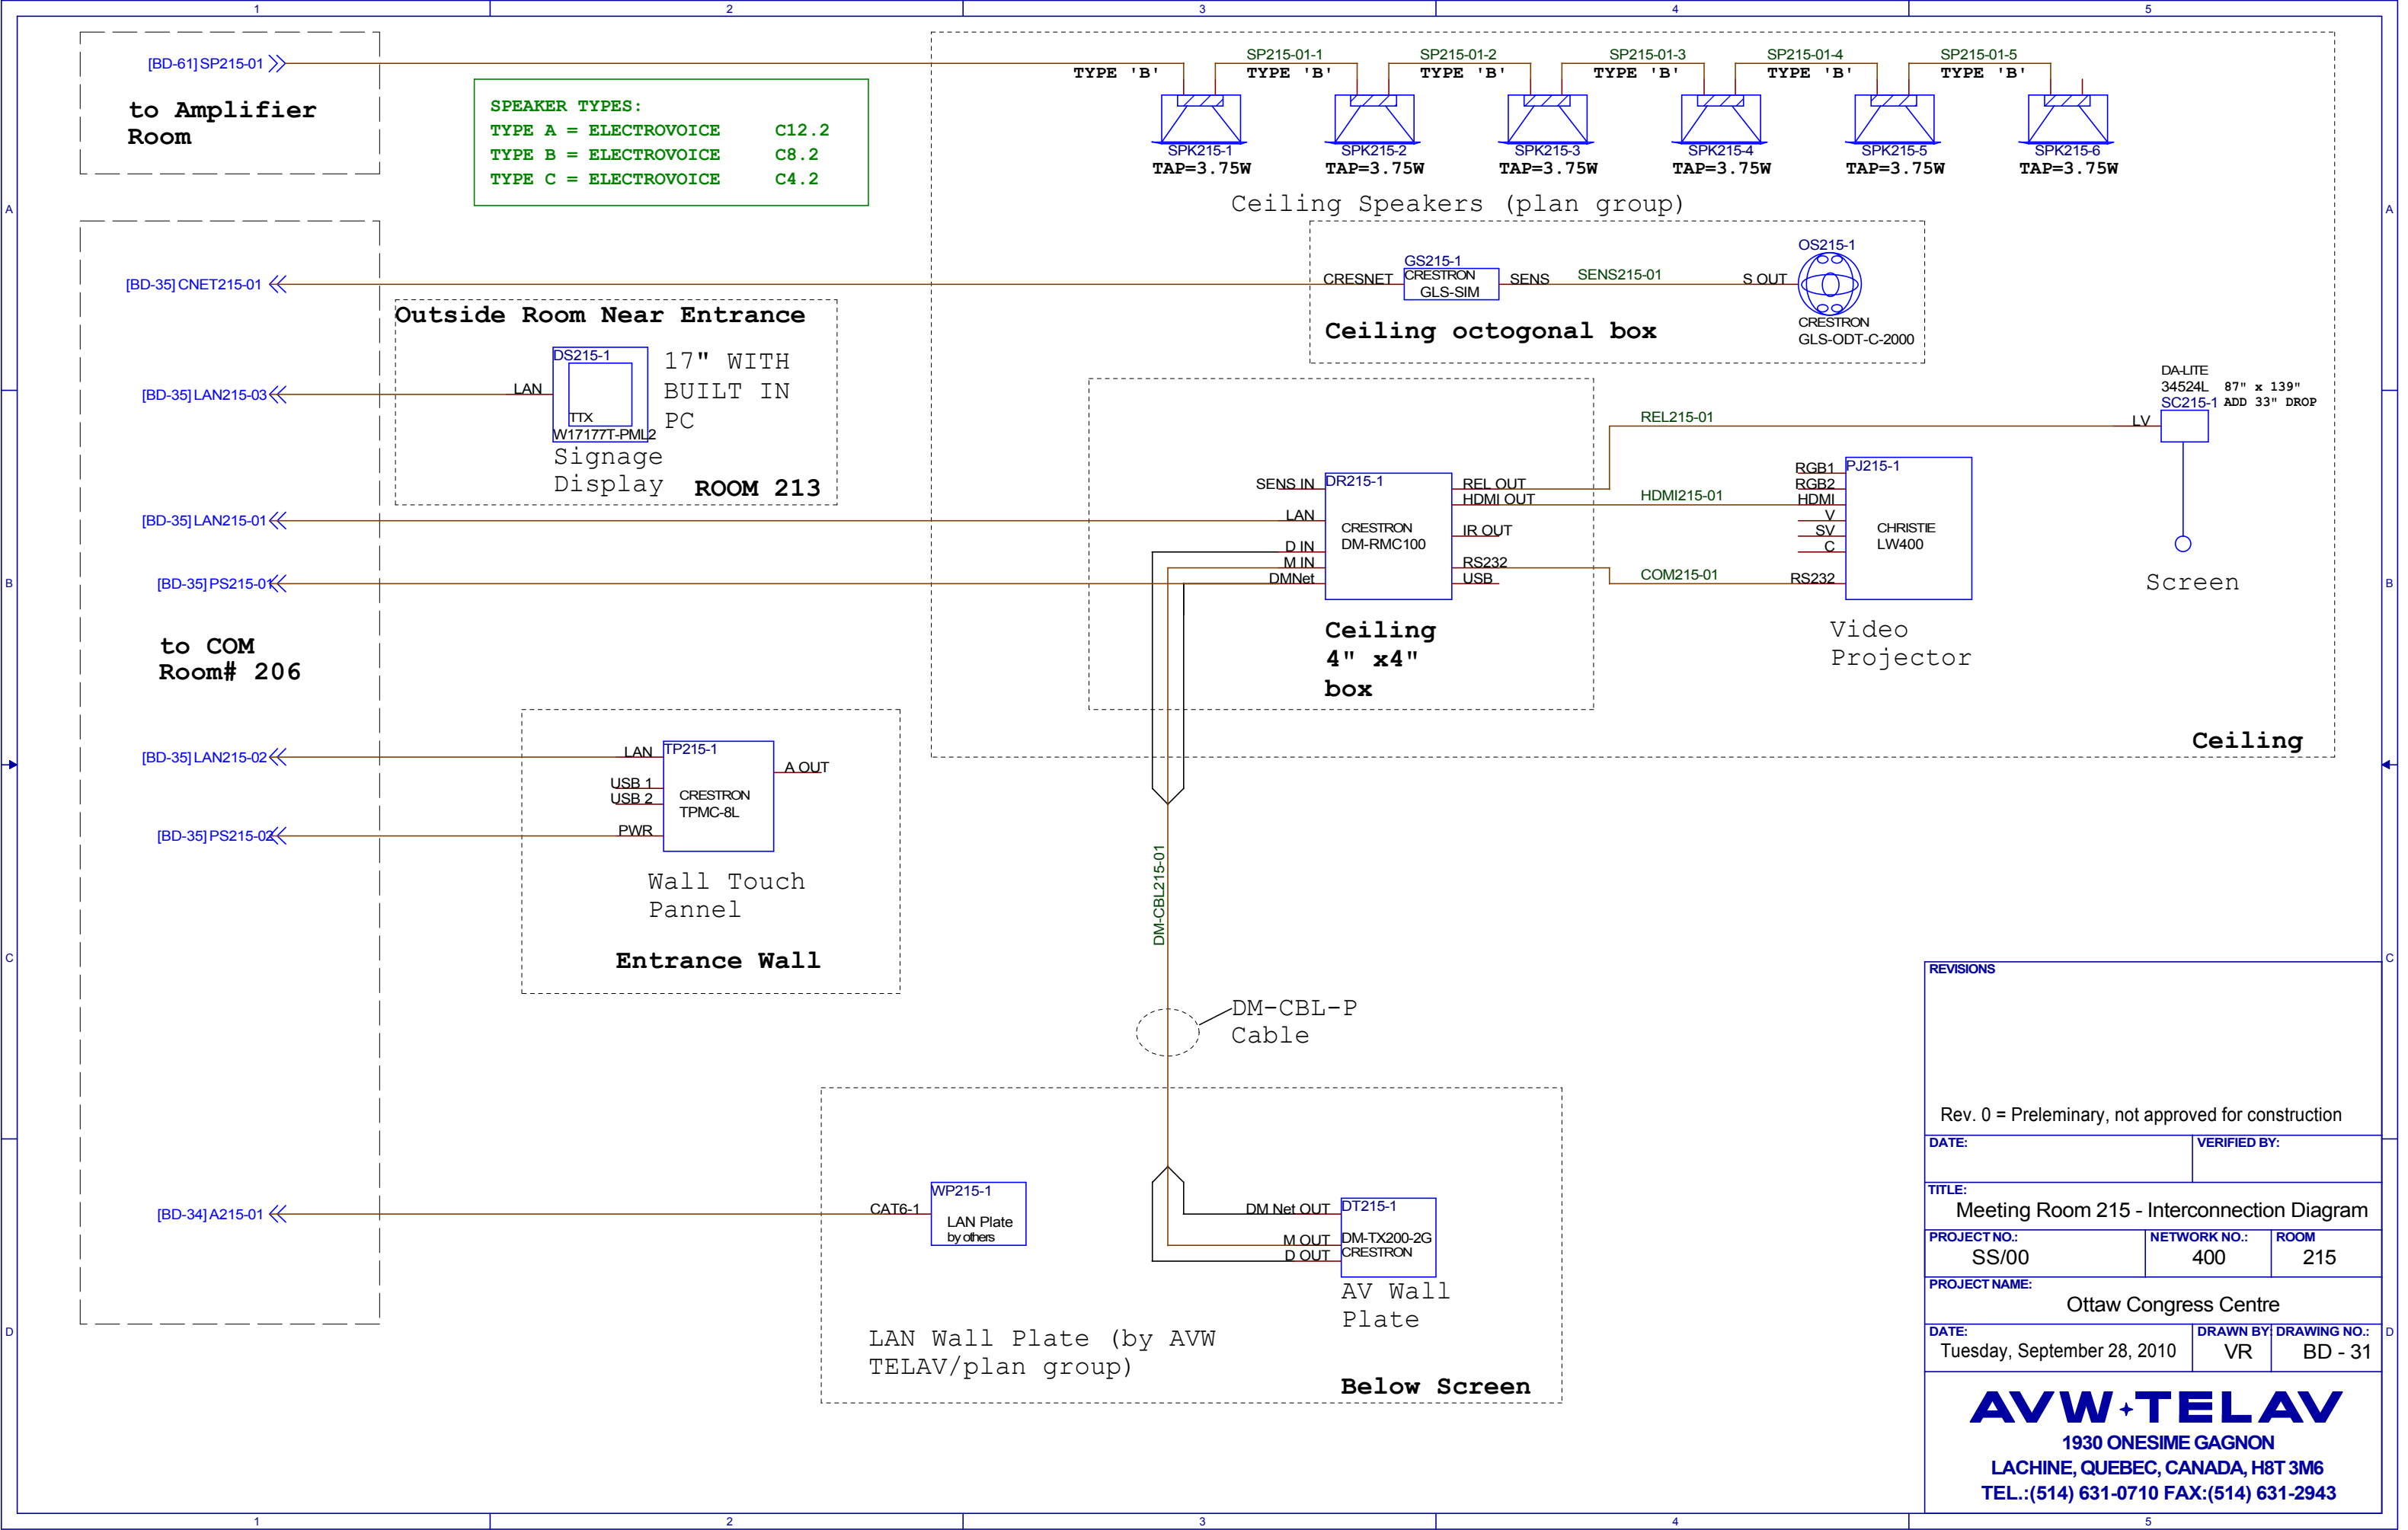


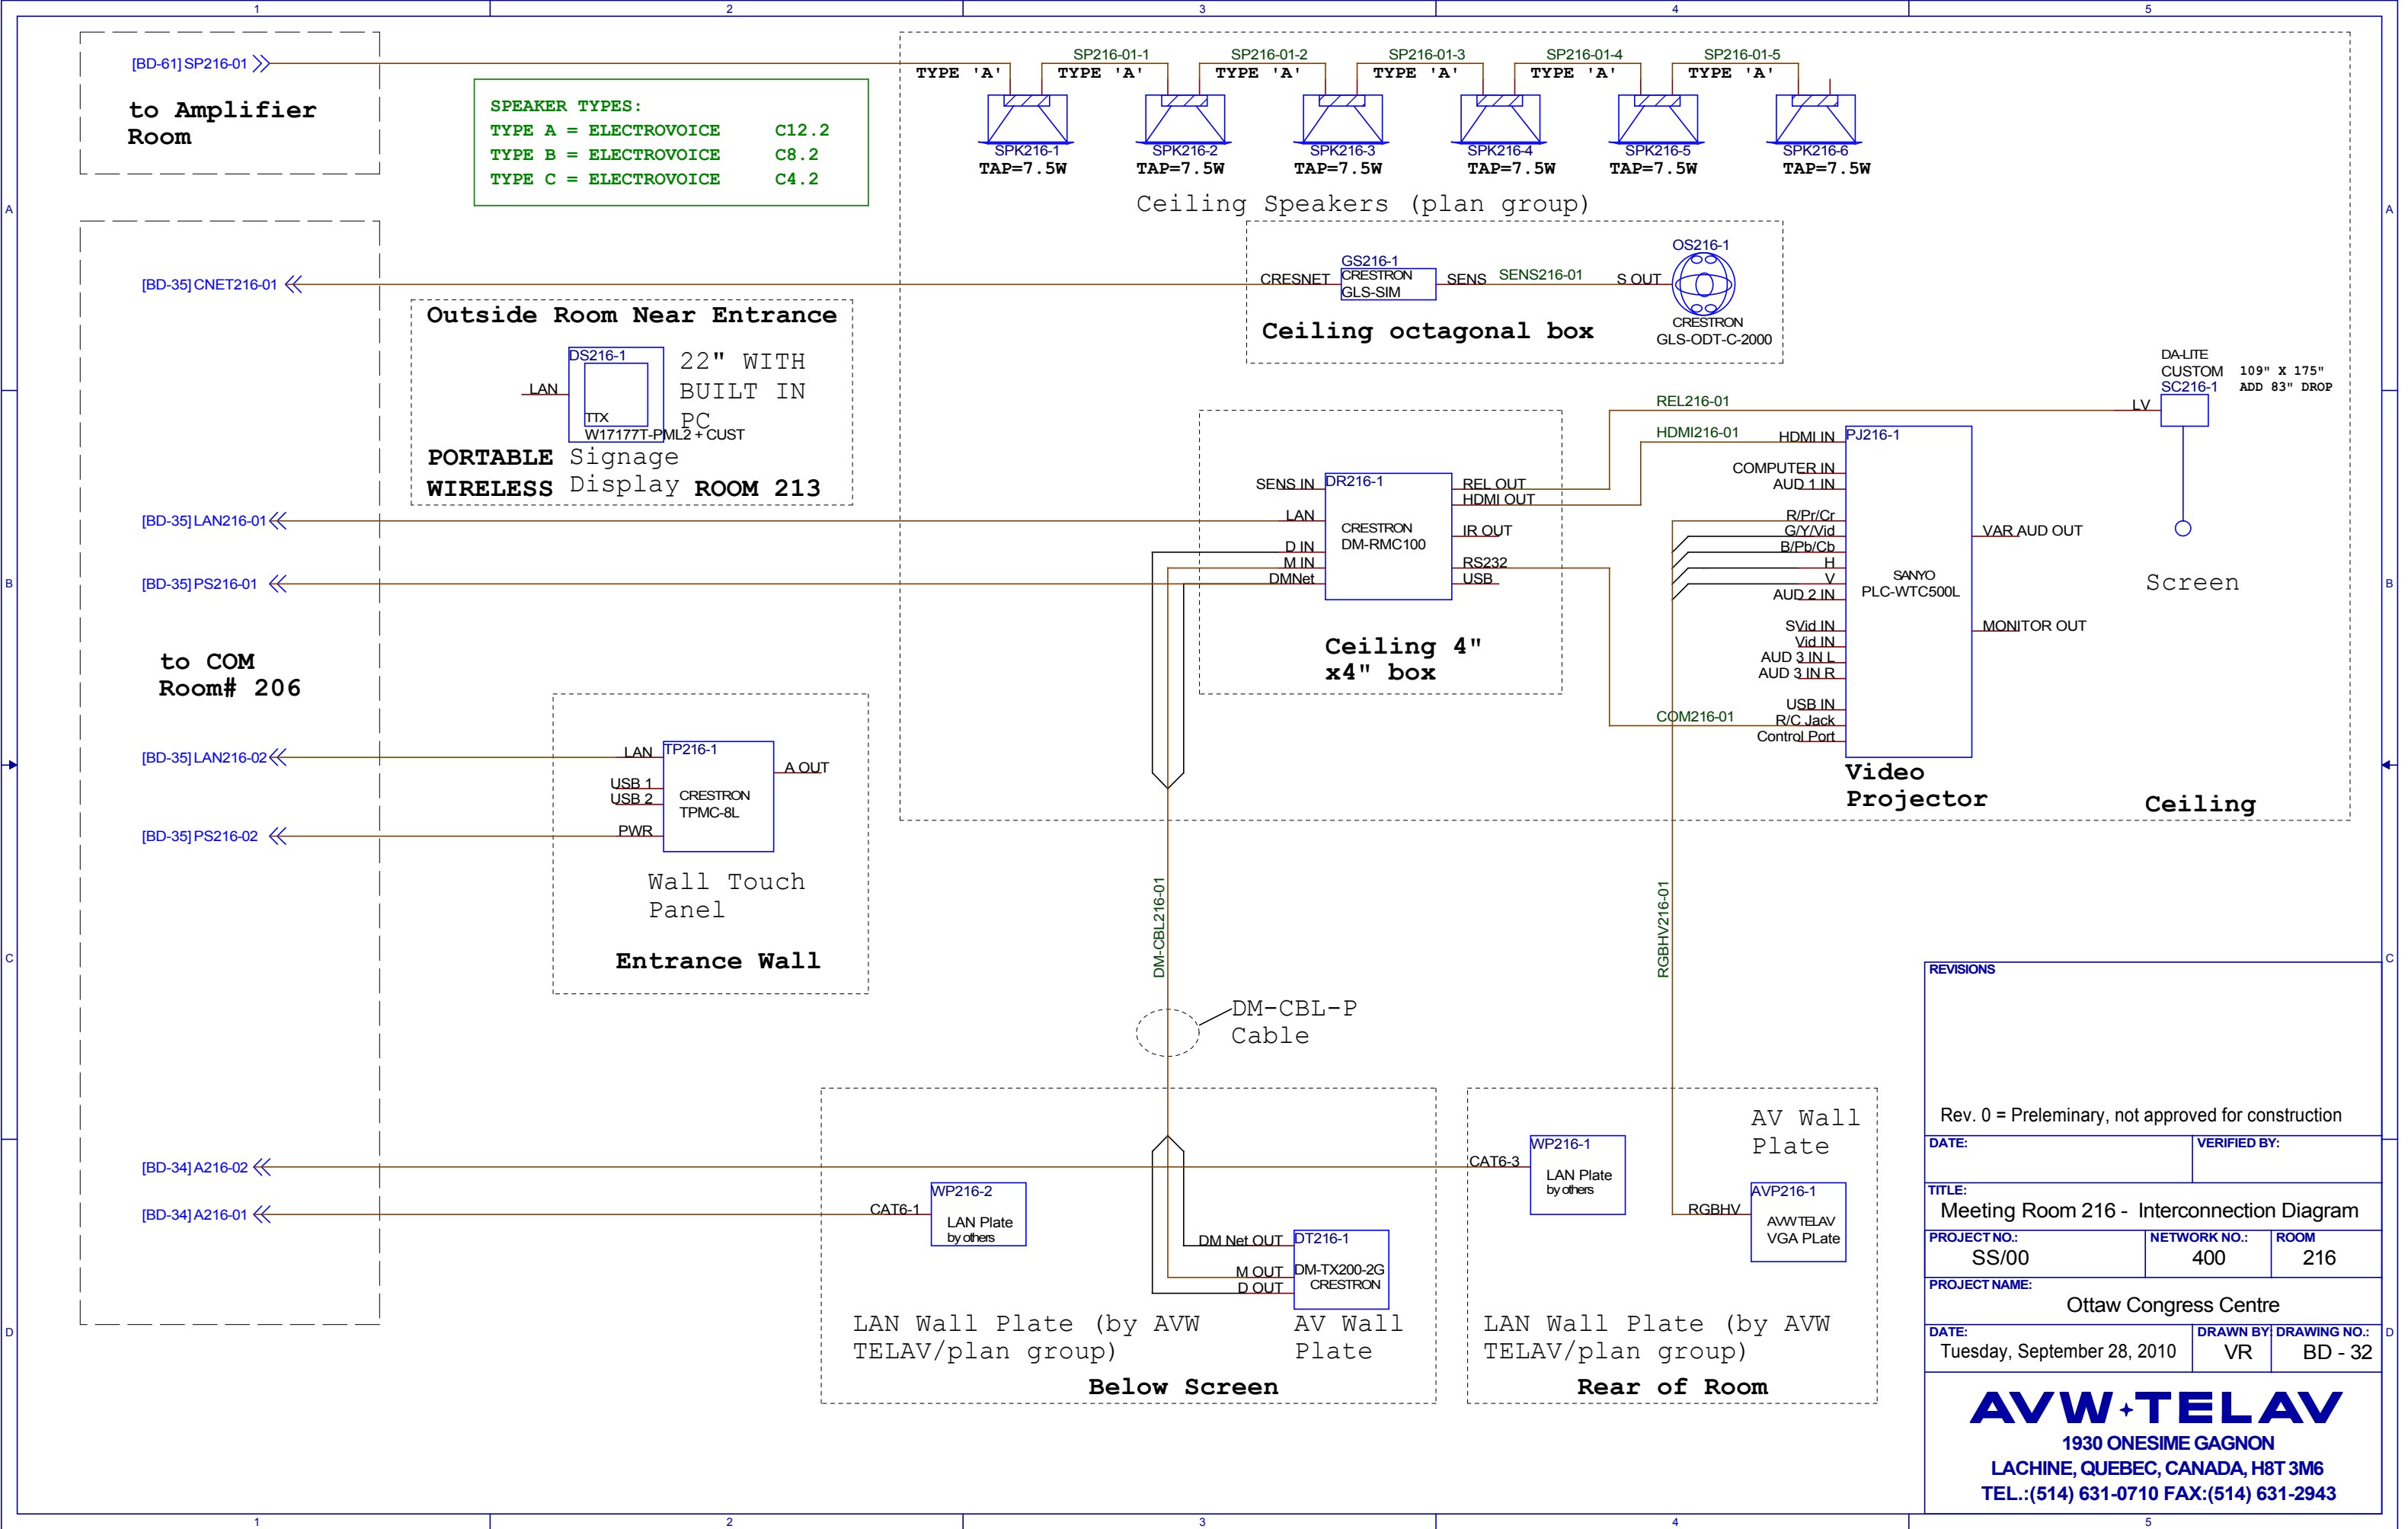

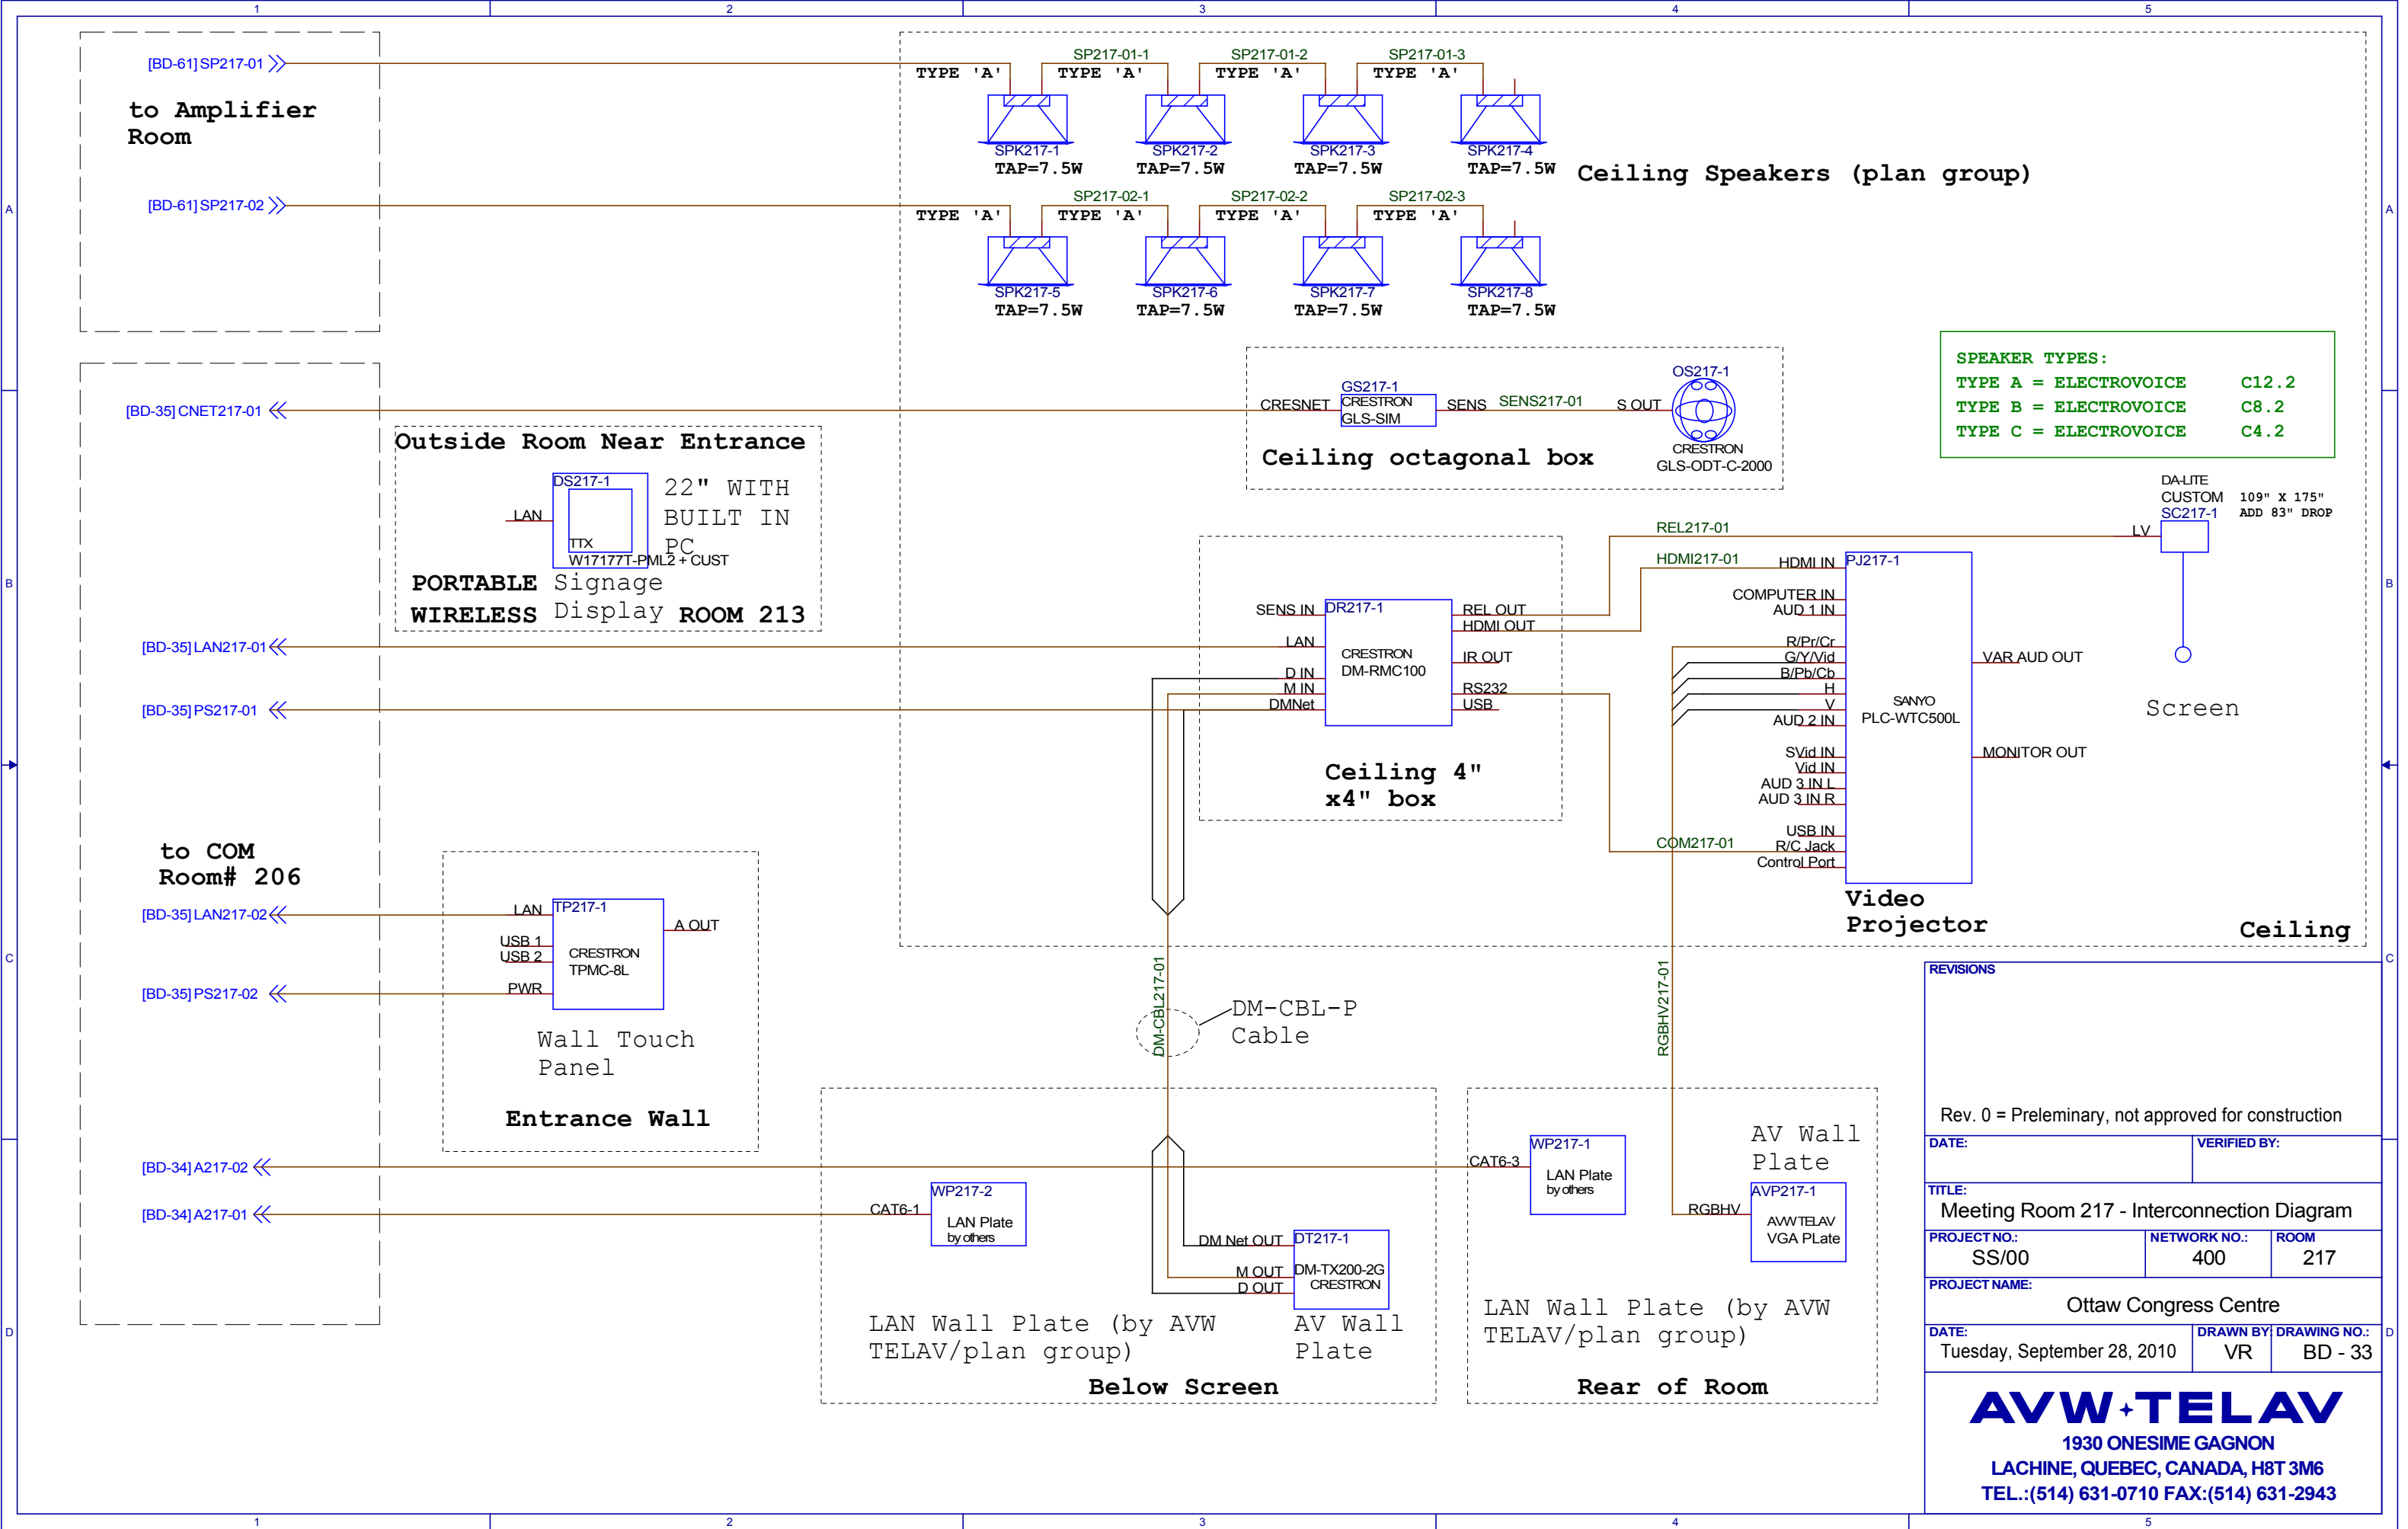


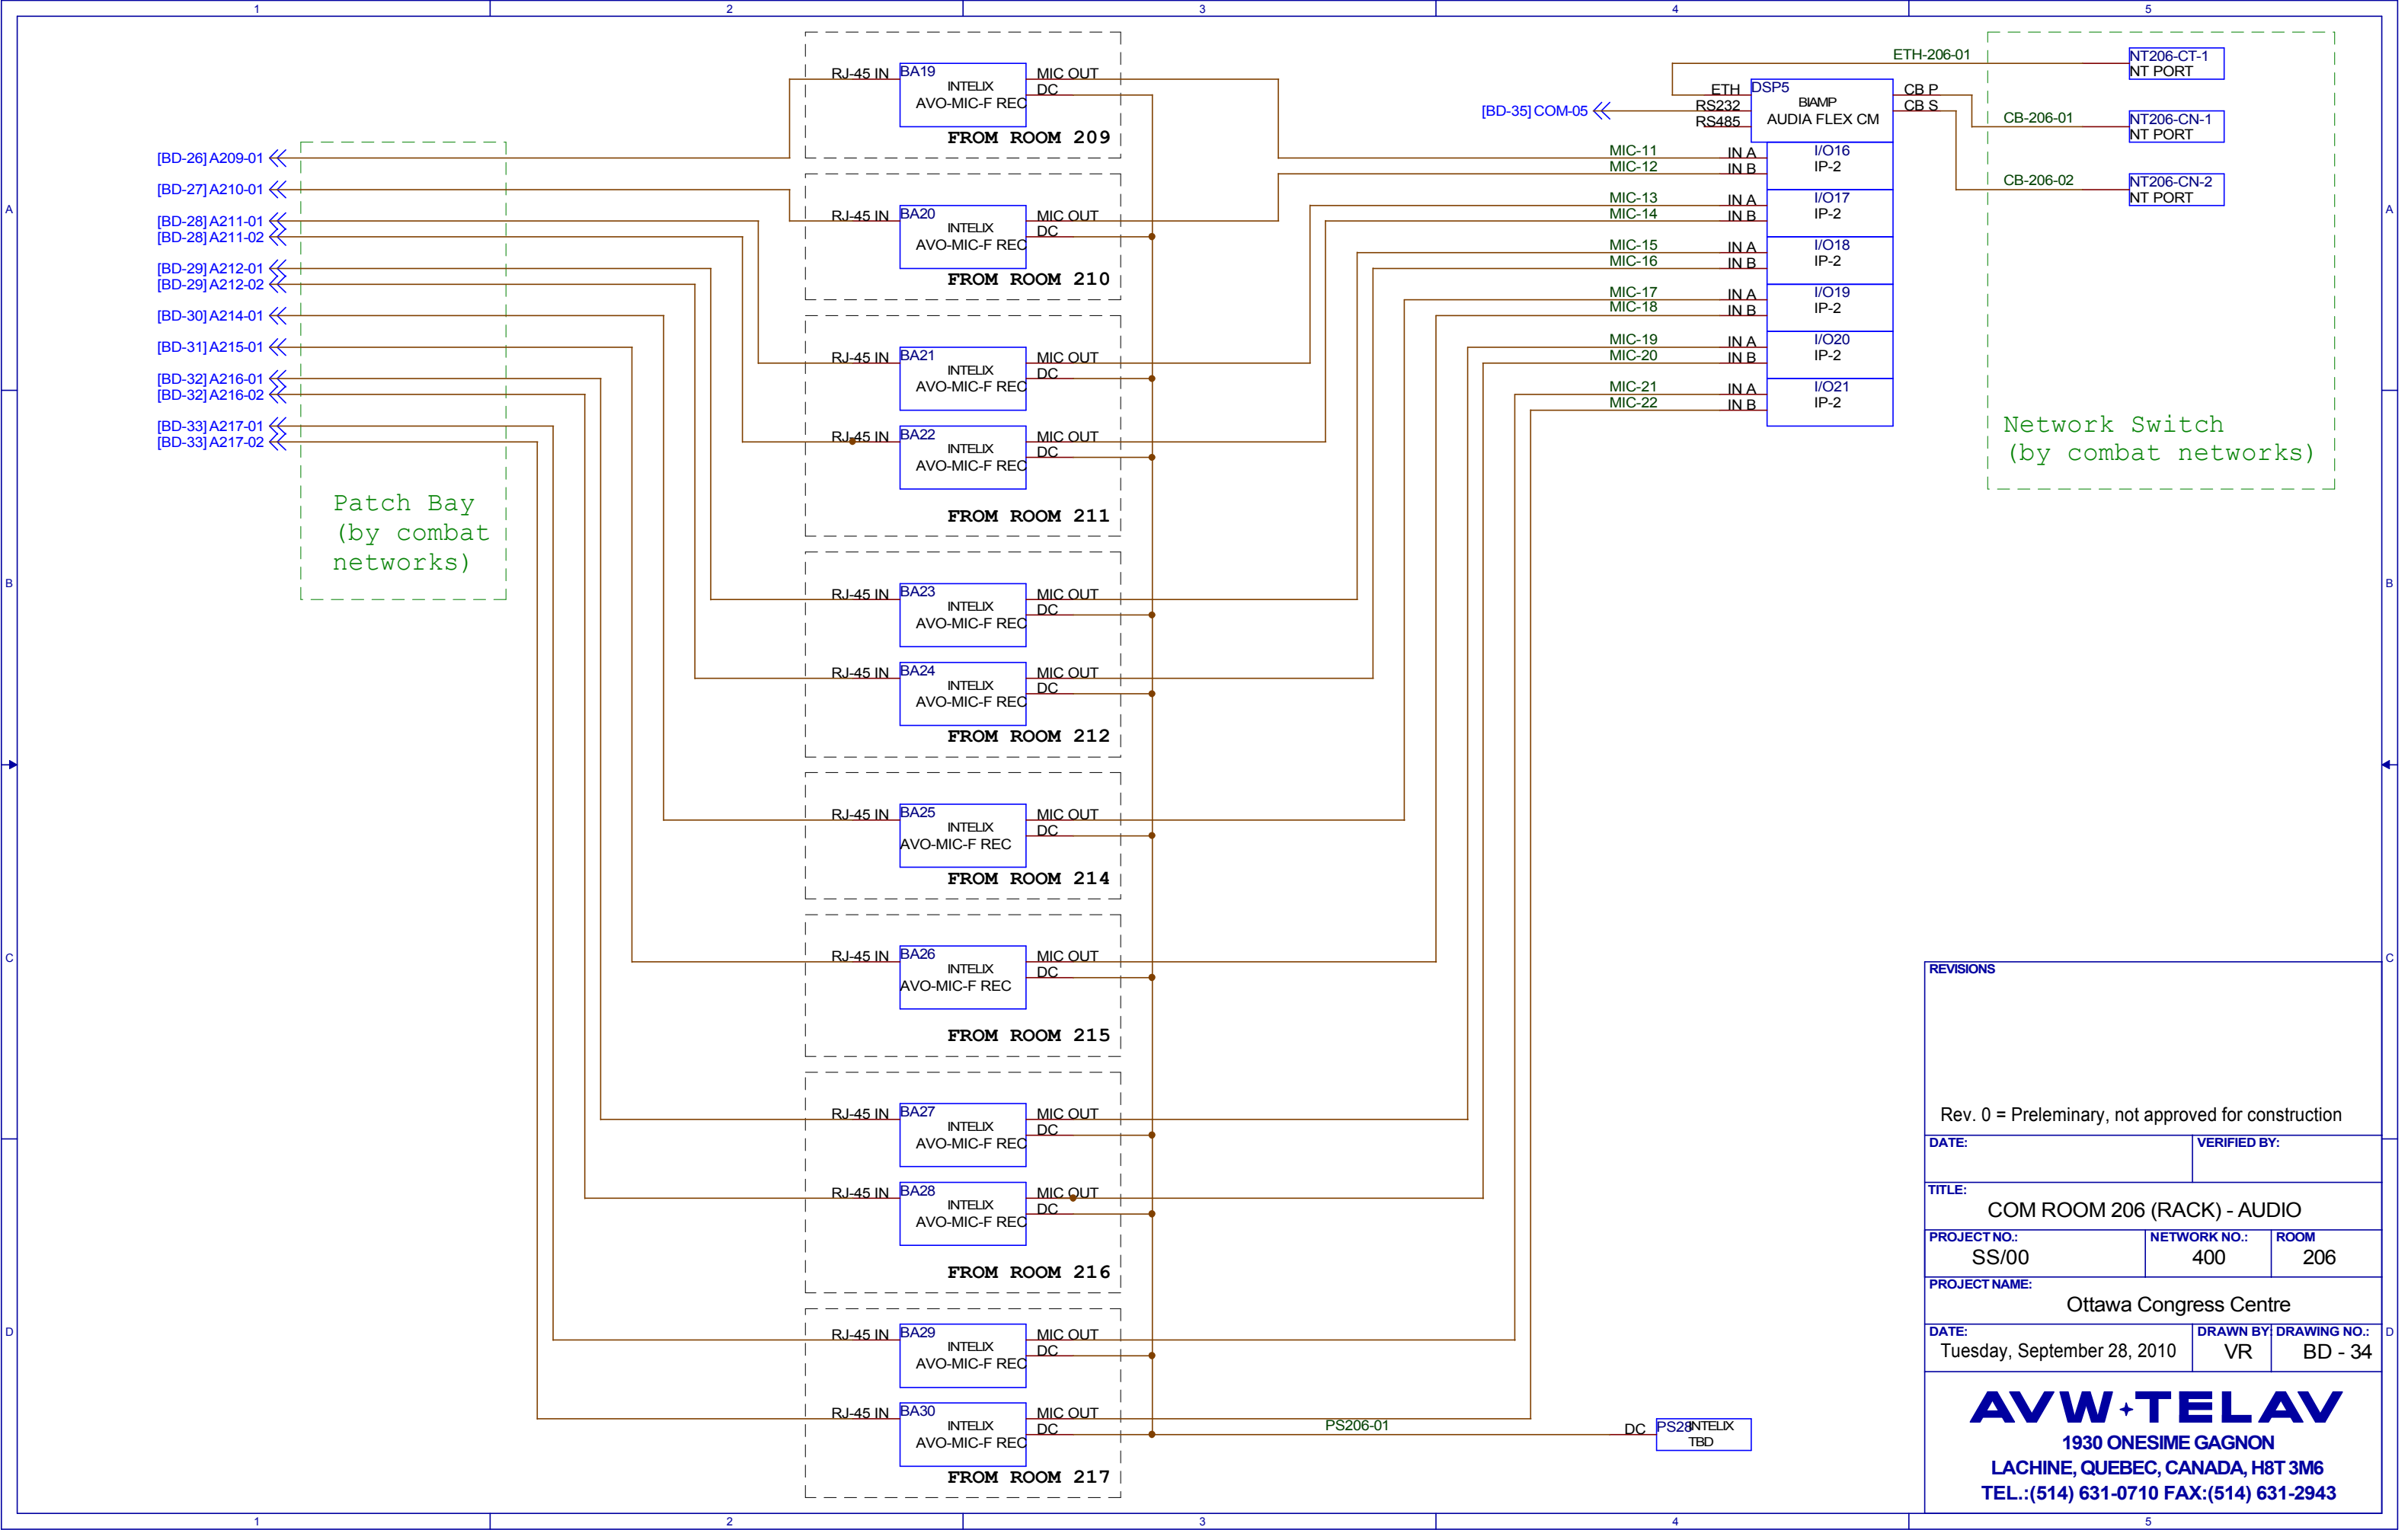

REVISIONS		
Rev. 0 = Preliminary, not approved for construction		
DATE:		VERIFIED BY:
TITLE: COM ROOM 206 (RACK) - AUDIO		
PROJECT NO.: SS/00	NETWORK NO.: 400	ROOM 206
PROJECT NAME: Ottawa Congress Centre		
DATE: Tuesday, September 28, 2010	DRAWN BY: VR	DRAWING NO.: BD - 34
AVW+TELAV 1930 ONESIME GAGNON LACHINE, QUEBEC, CANADA, H8T 3M6 TEL.:(514) 631-0710 FAX:(514) 631-2943		

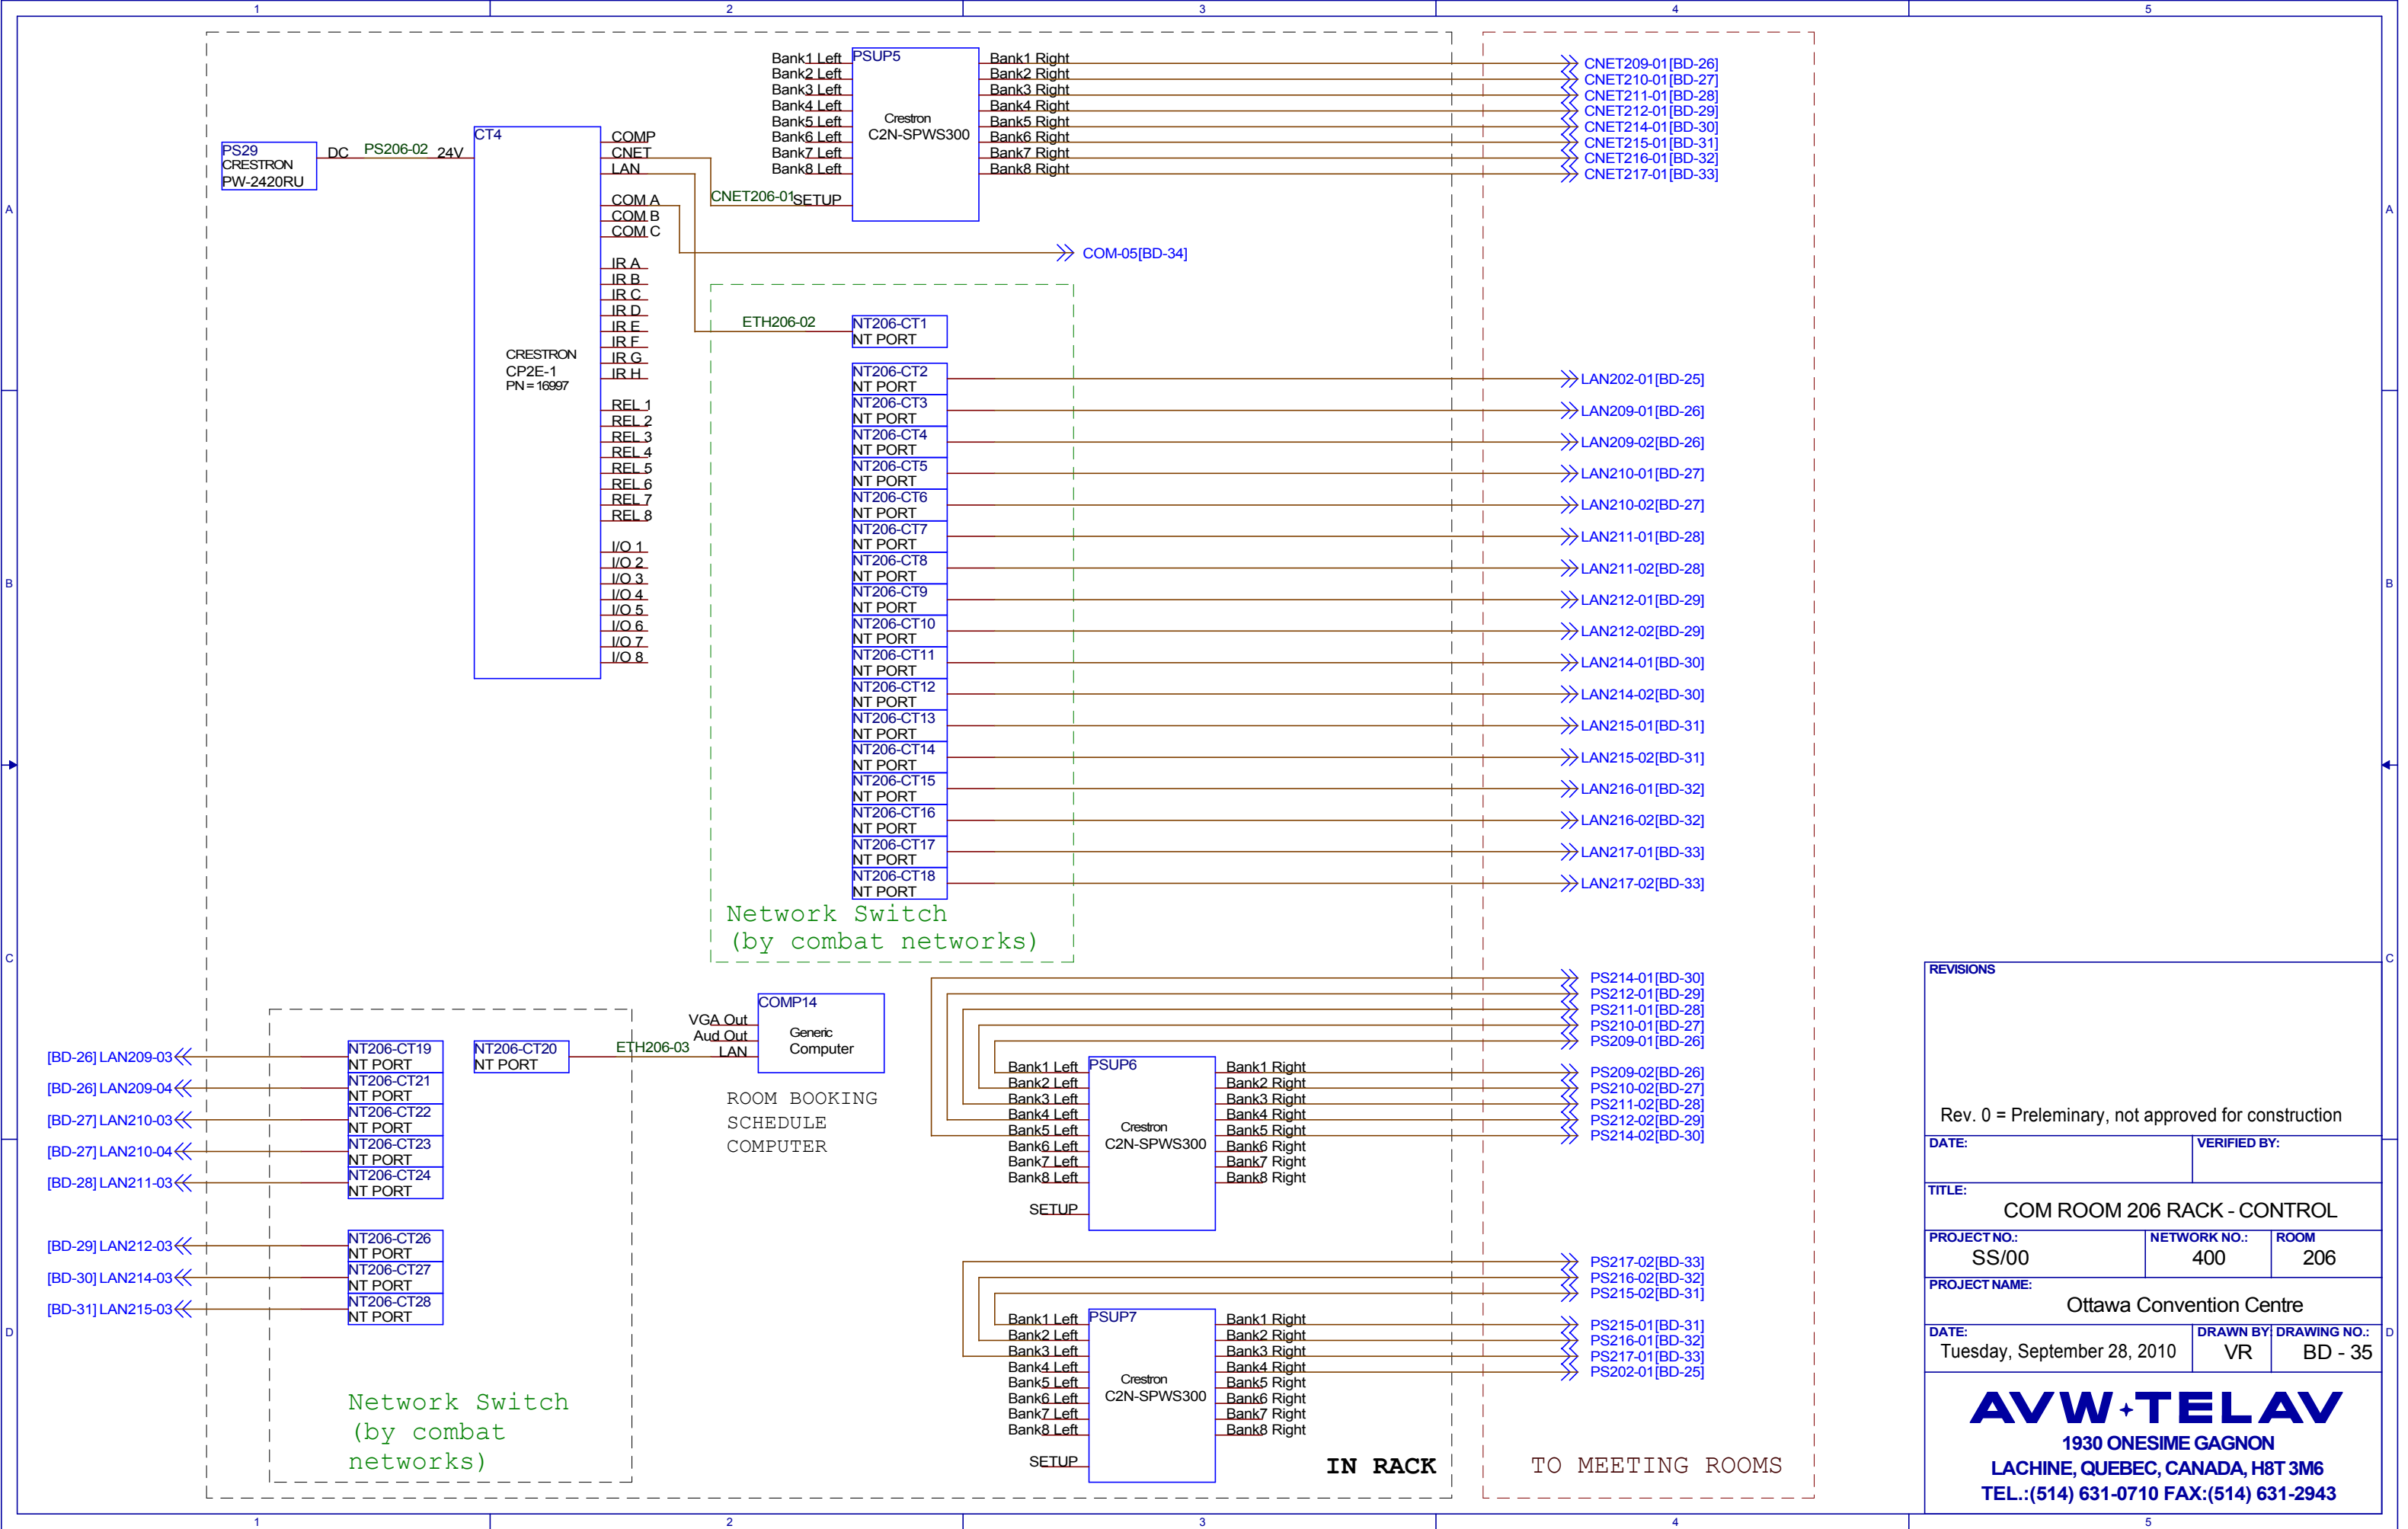

REVISIONS		
Rev. 0 = Preliminary, not approved for construction		
DATE:		VERIFIED BY:
TITLE: COM ROOM 206 RACK - CONTROL		
PROJECT NO.: SS/00	NETWORK NO.: 400	ROOM 206
PROJECT NAME: Ottawa Convention Centre		
DATE: Tuesday, September 28, 2010	DRAWN BY: VR	DRAWING NO.: BD - 35
AVW+TELAV 1930 ONESIME GAGNON LACHINE, QUEBEC, CANADA, H8T 3M6 TEL.:(514) 631-0710 FAX:(514) 631-2943		

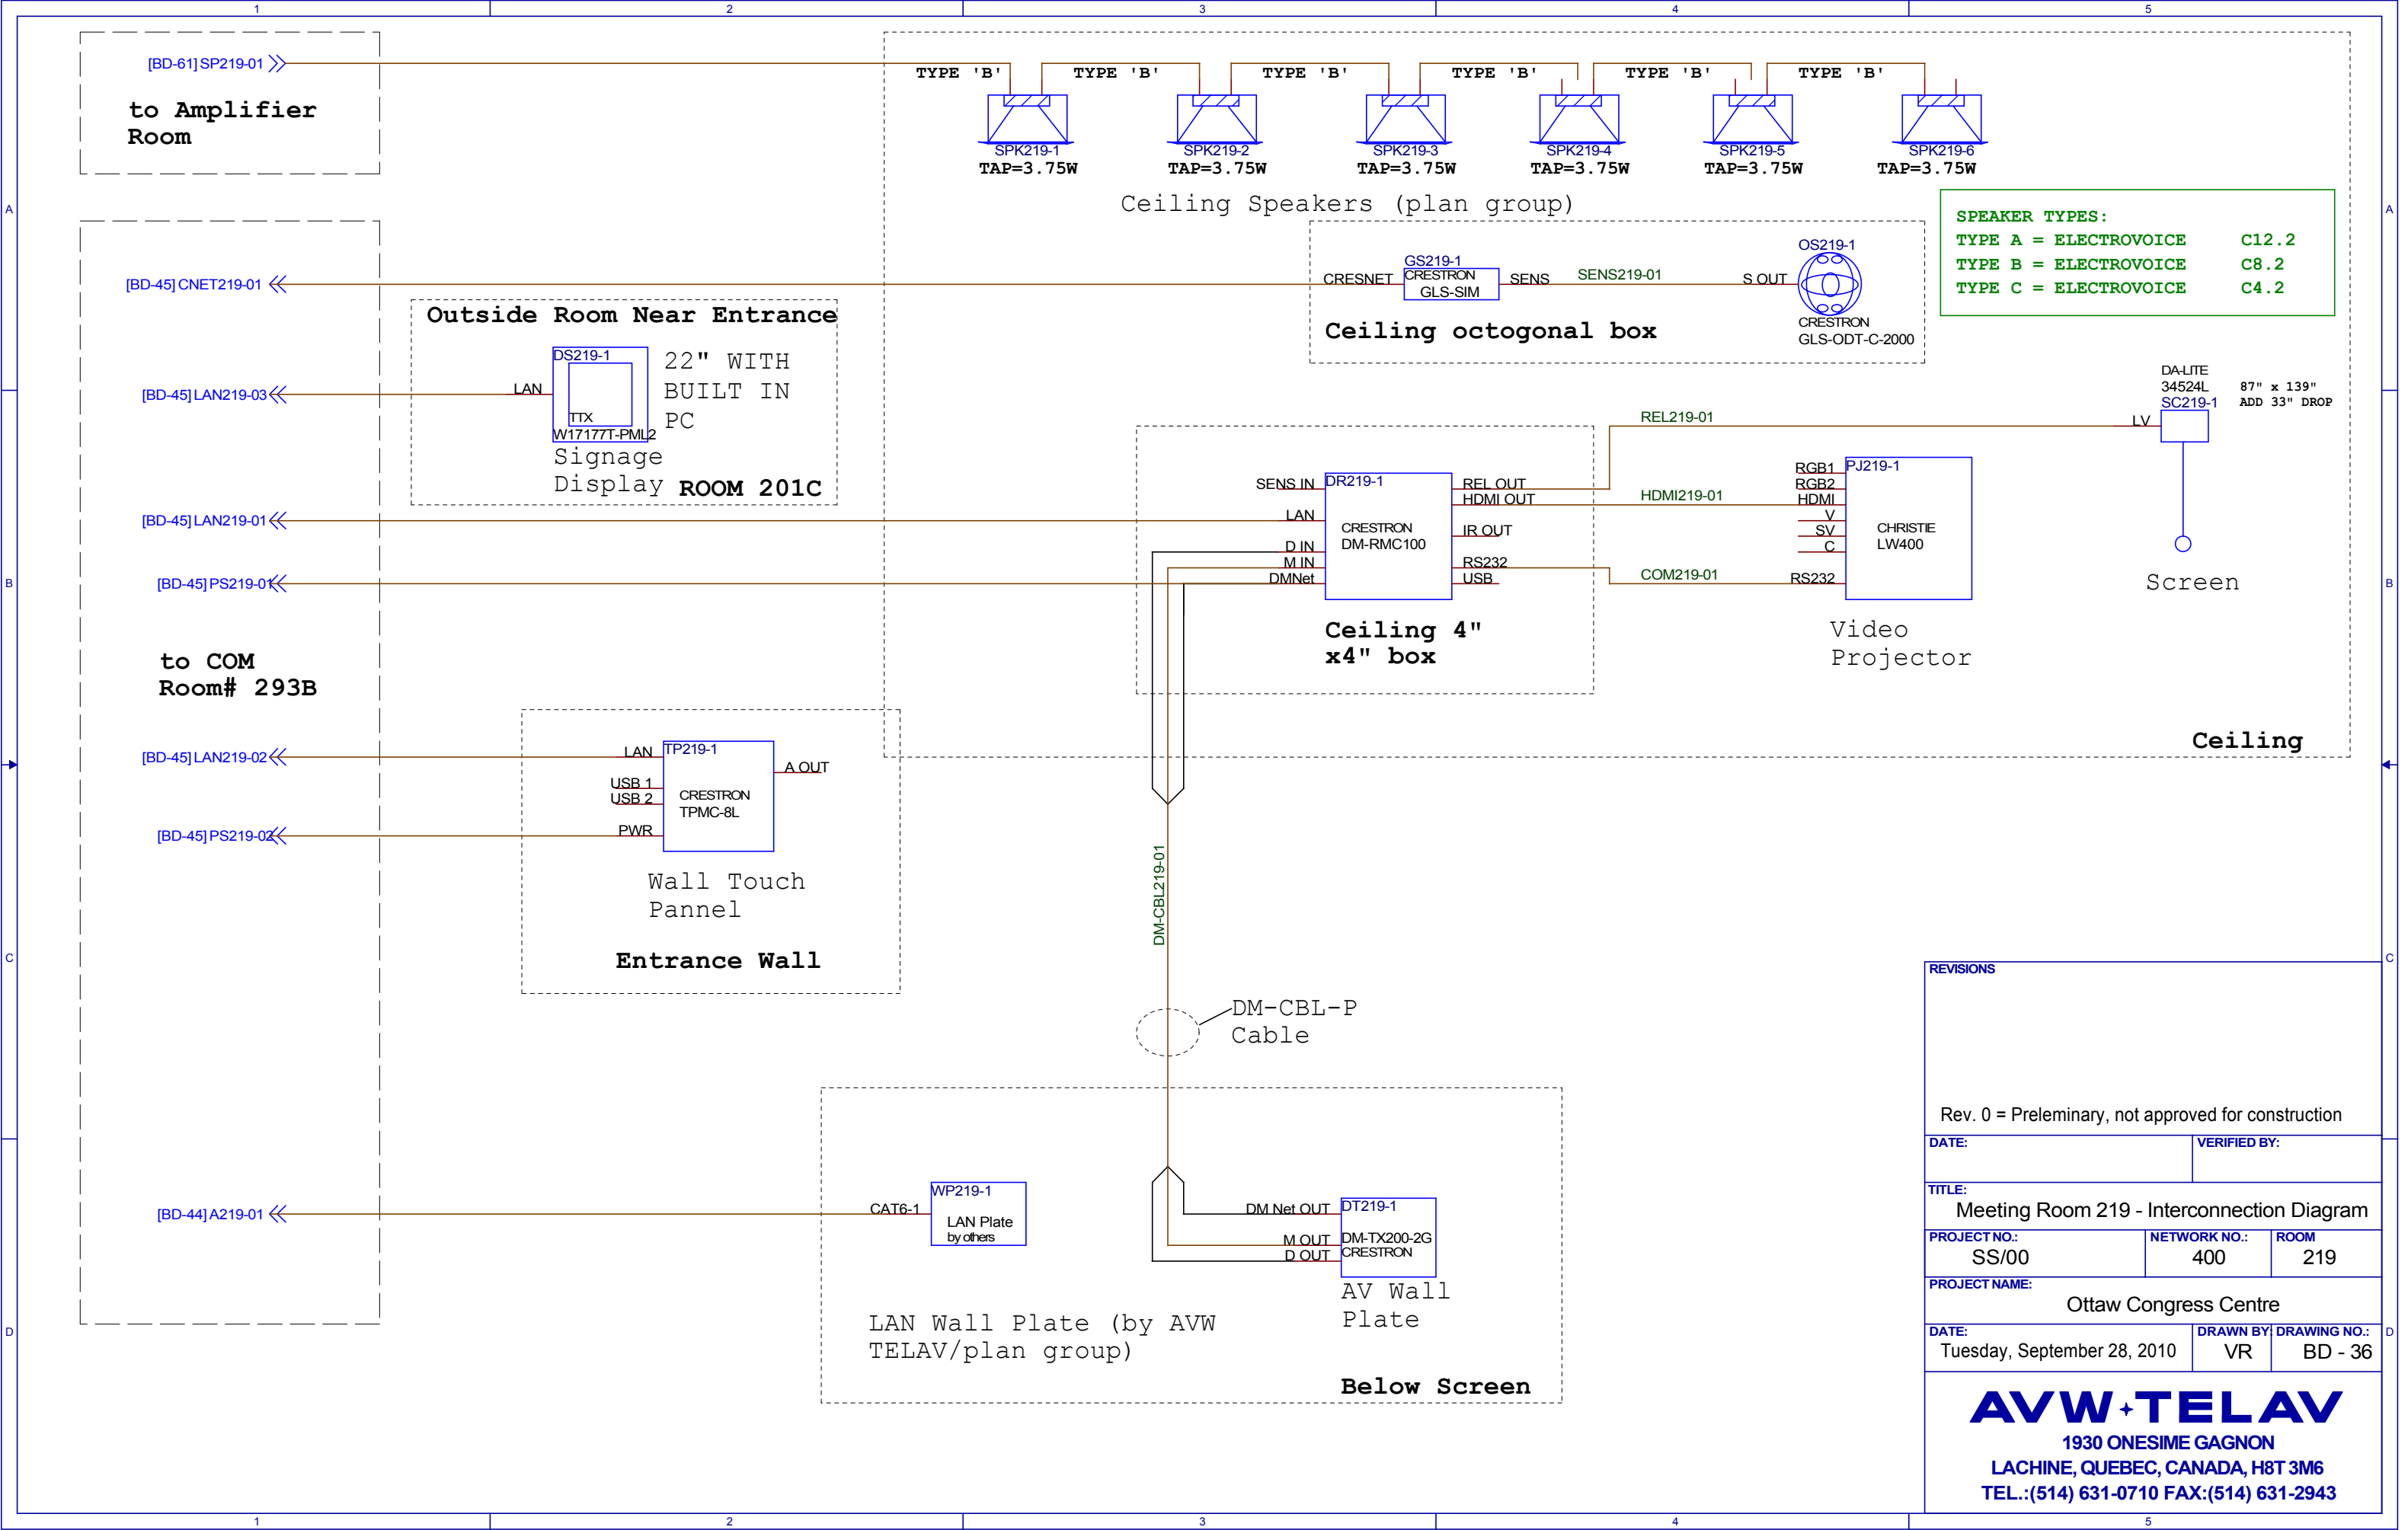

REVISIONS

Rev. 0 = Preliminary, not approved for construction

DATE:

VERIFIED BY:

TITLE:
Meeting Room 219 - Interconnection Diagram

PROJECT NO.:
SS/00

NETWORK NO.:
400

ROOM:
219

PROJECT NAME:
Ottaw Congress Centre


DATE:
Tuesday, September 28, 2010


DRAWN BY:
VR


DRAWING NO.:
BD - 36


AVW+TE LAV


1930 ONESIME GAGNON
LACHINE, QUEBEC, CANADA, H8T 3M6
TEL.:(514) 631-0710 FAX:(514) 631-2943

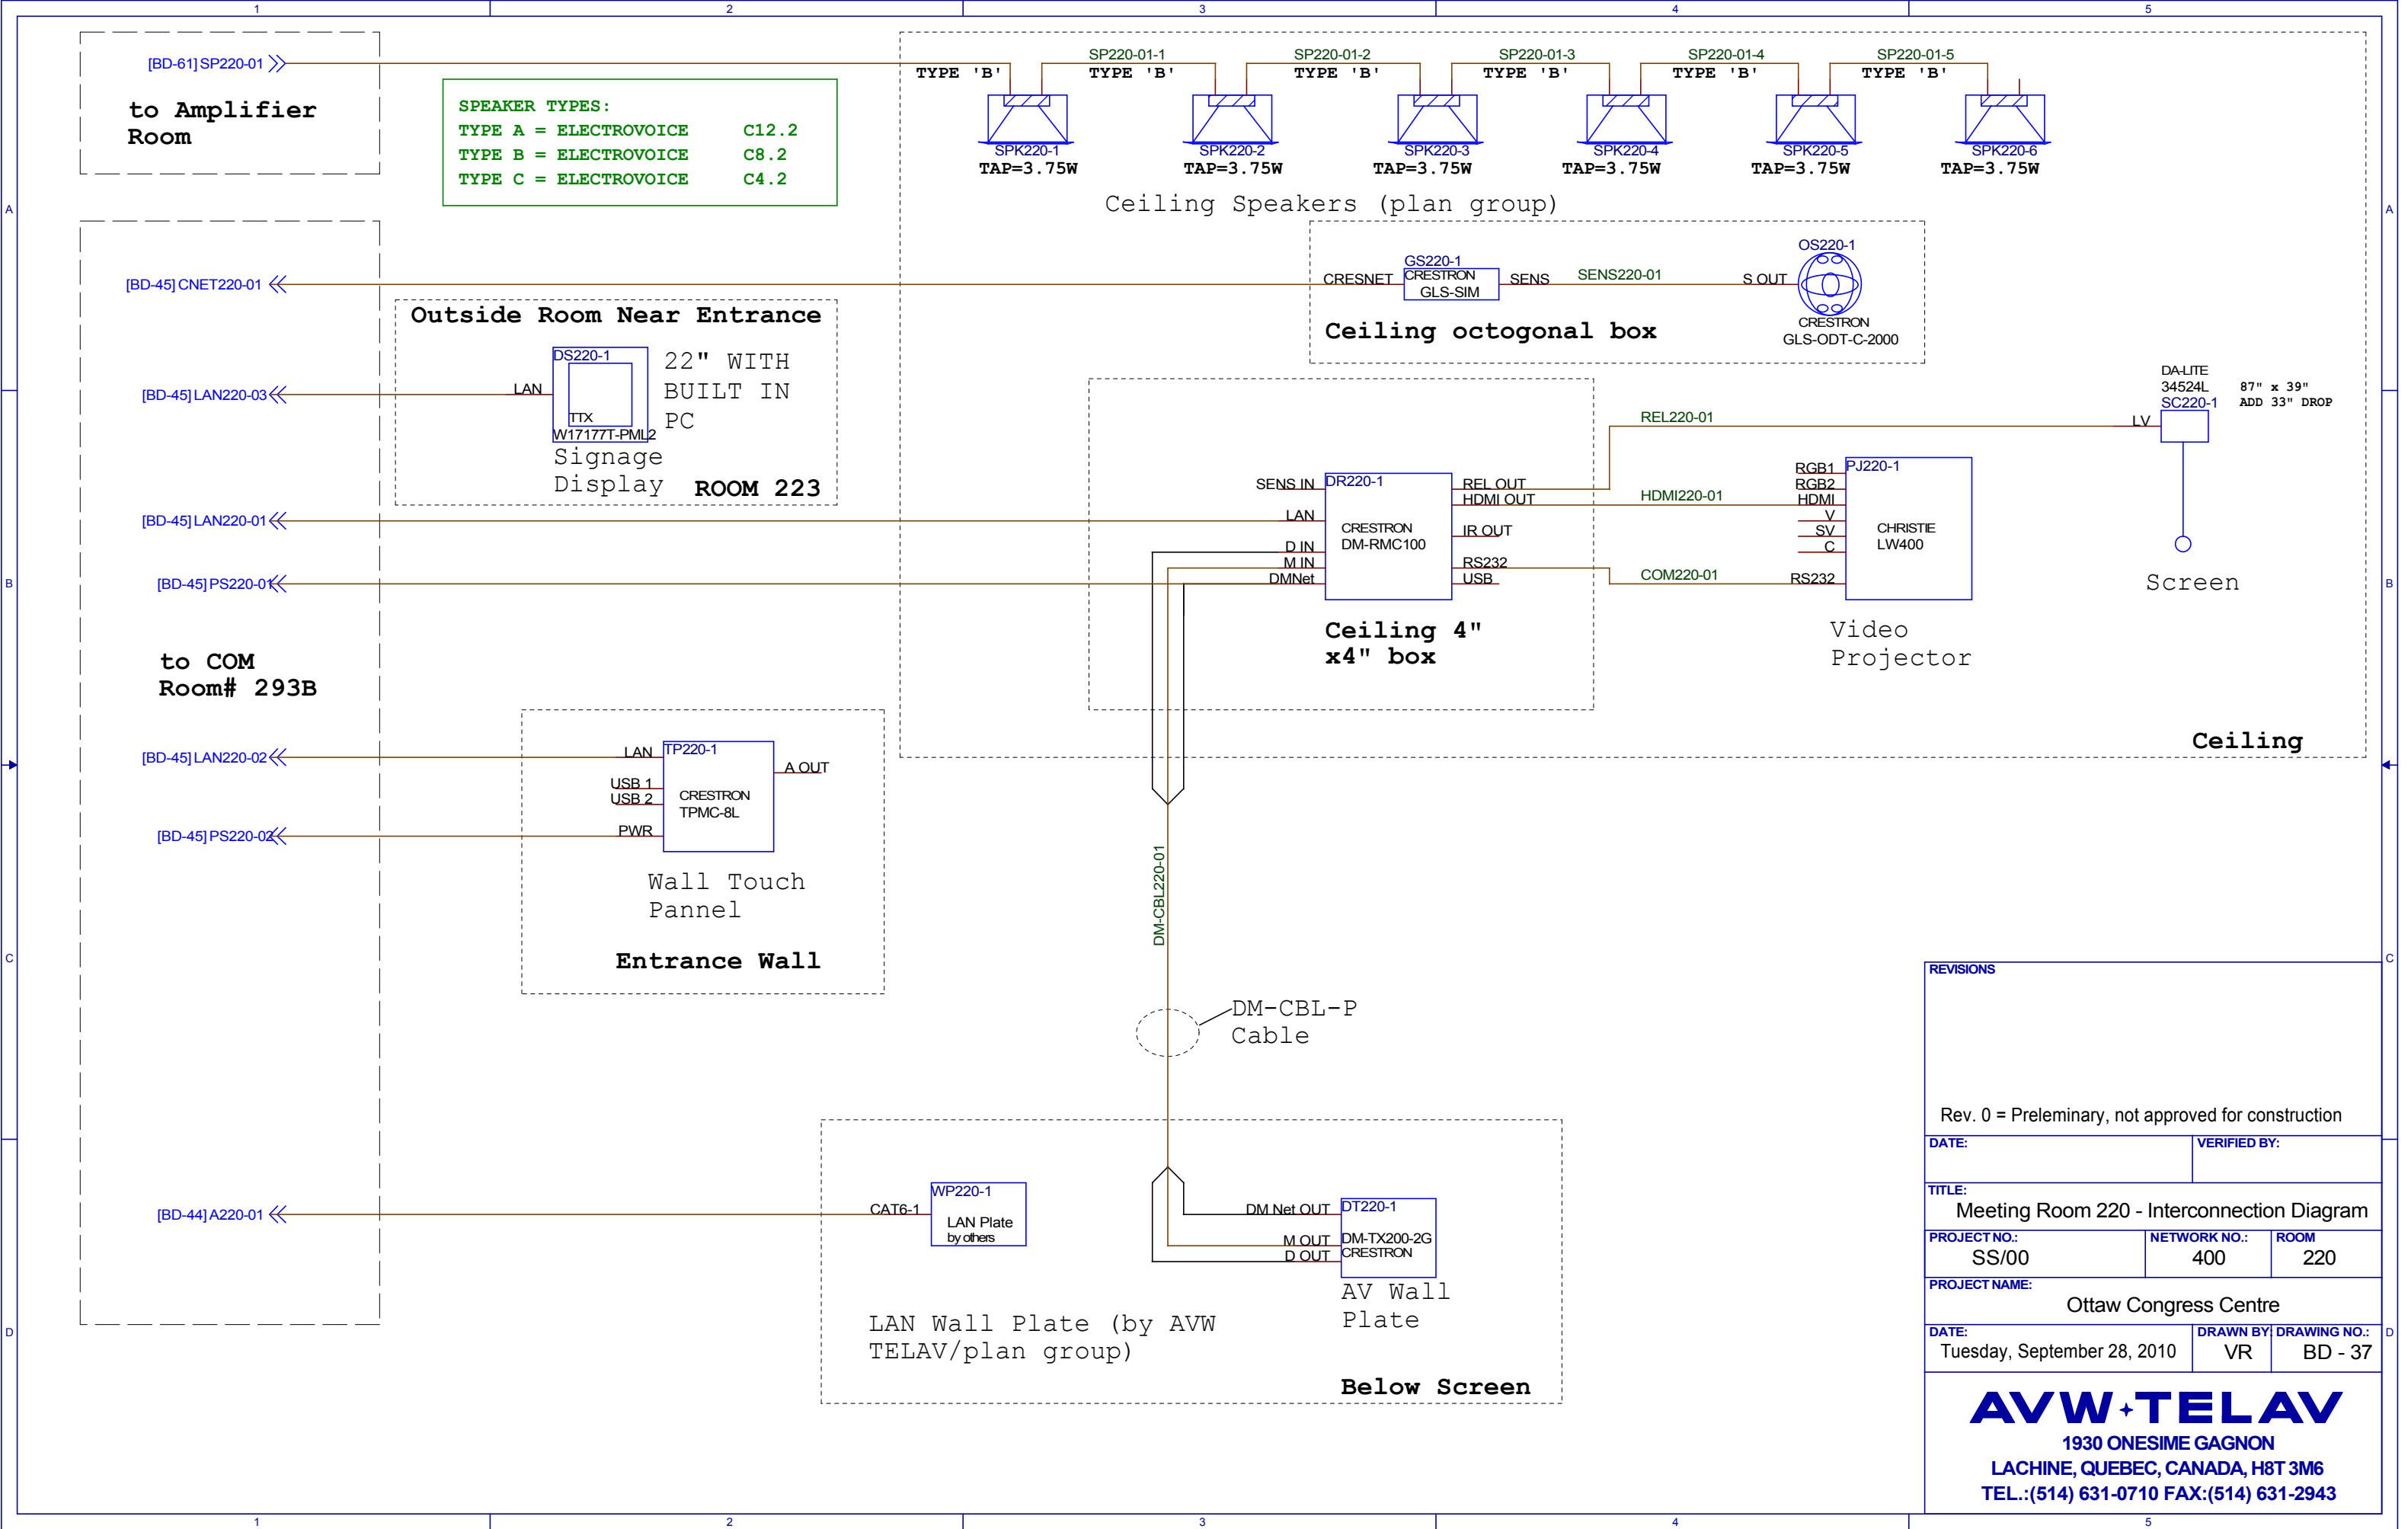


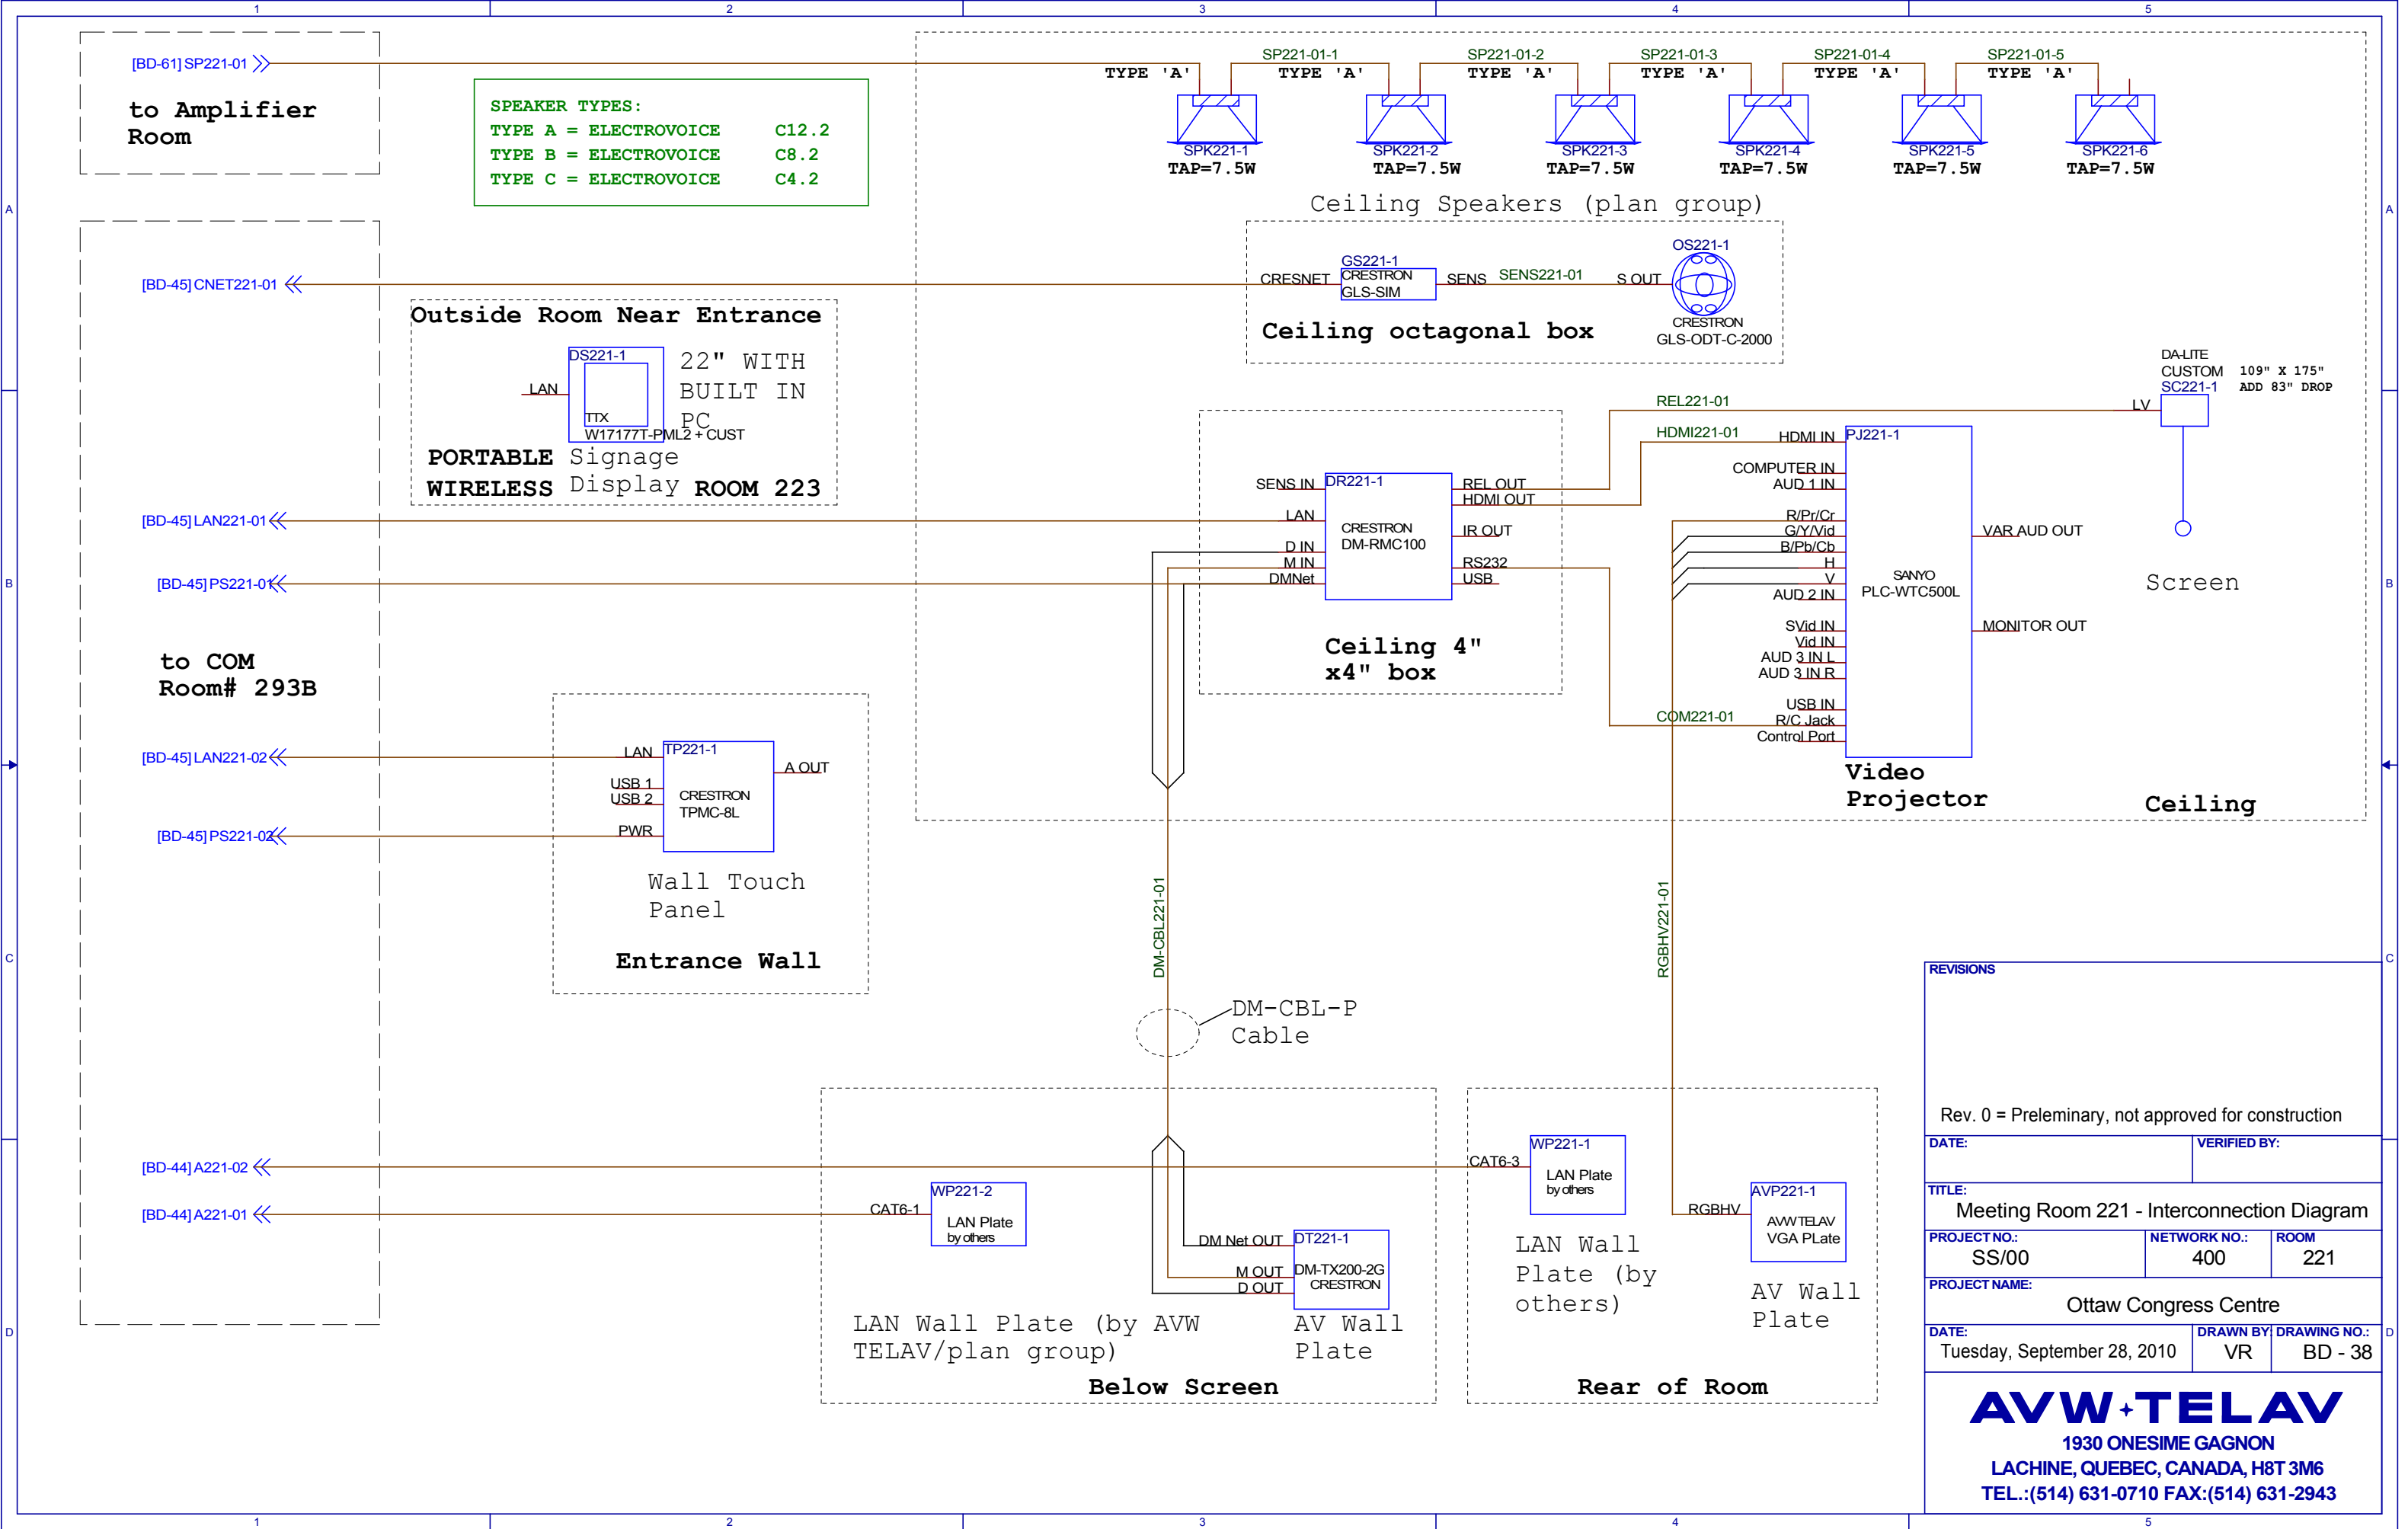

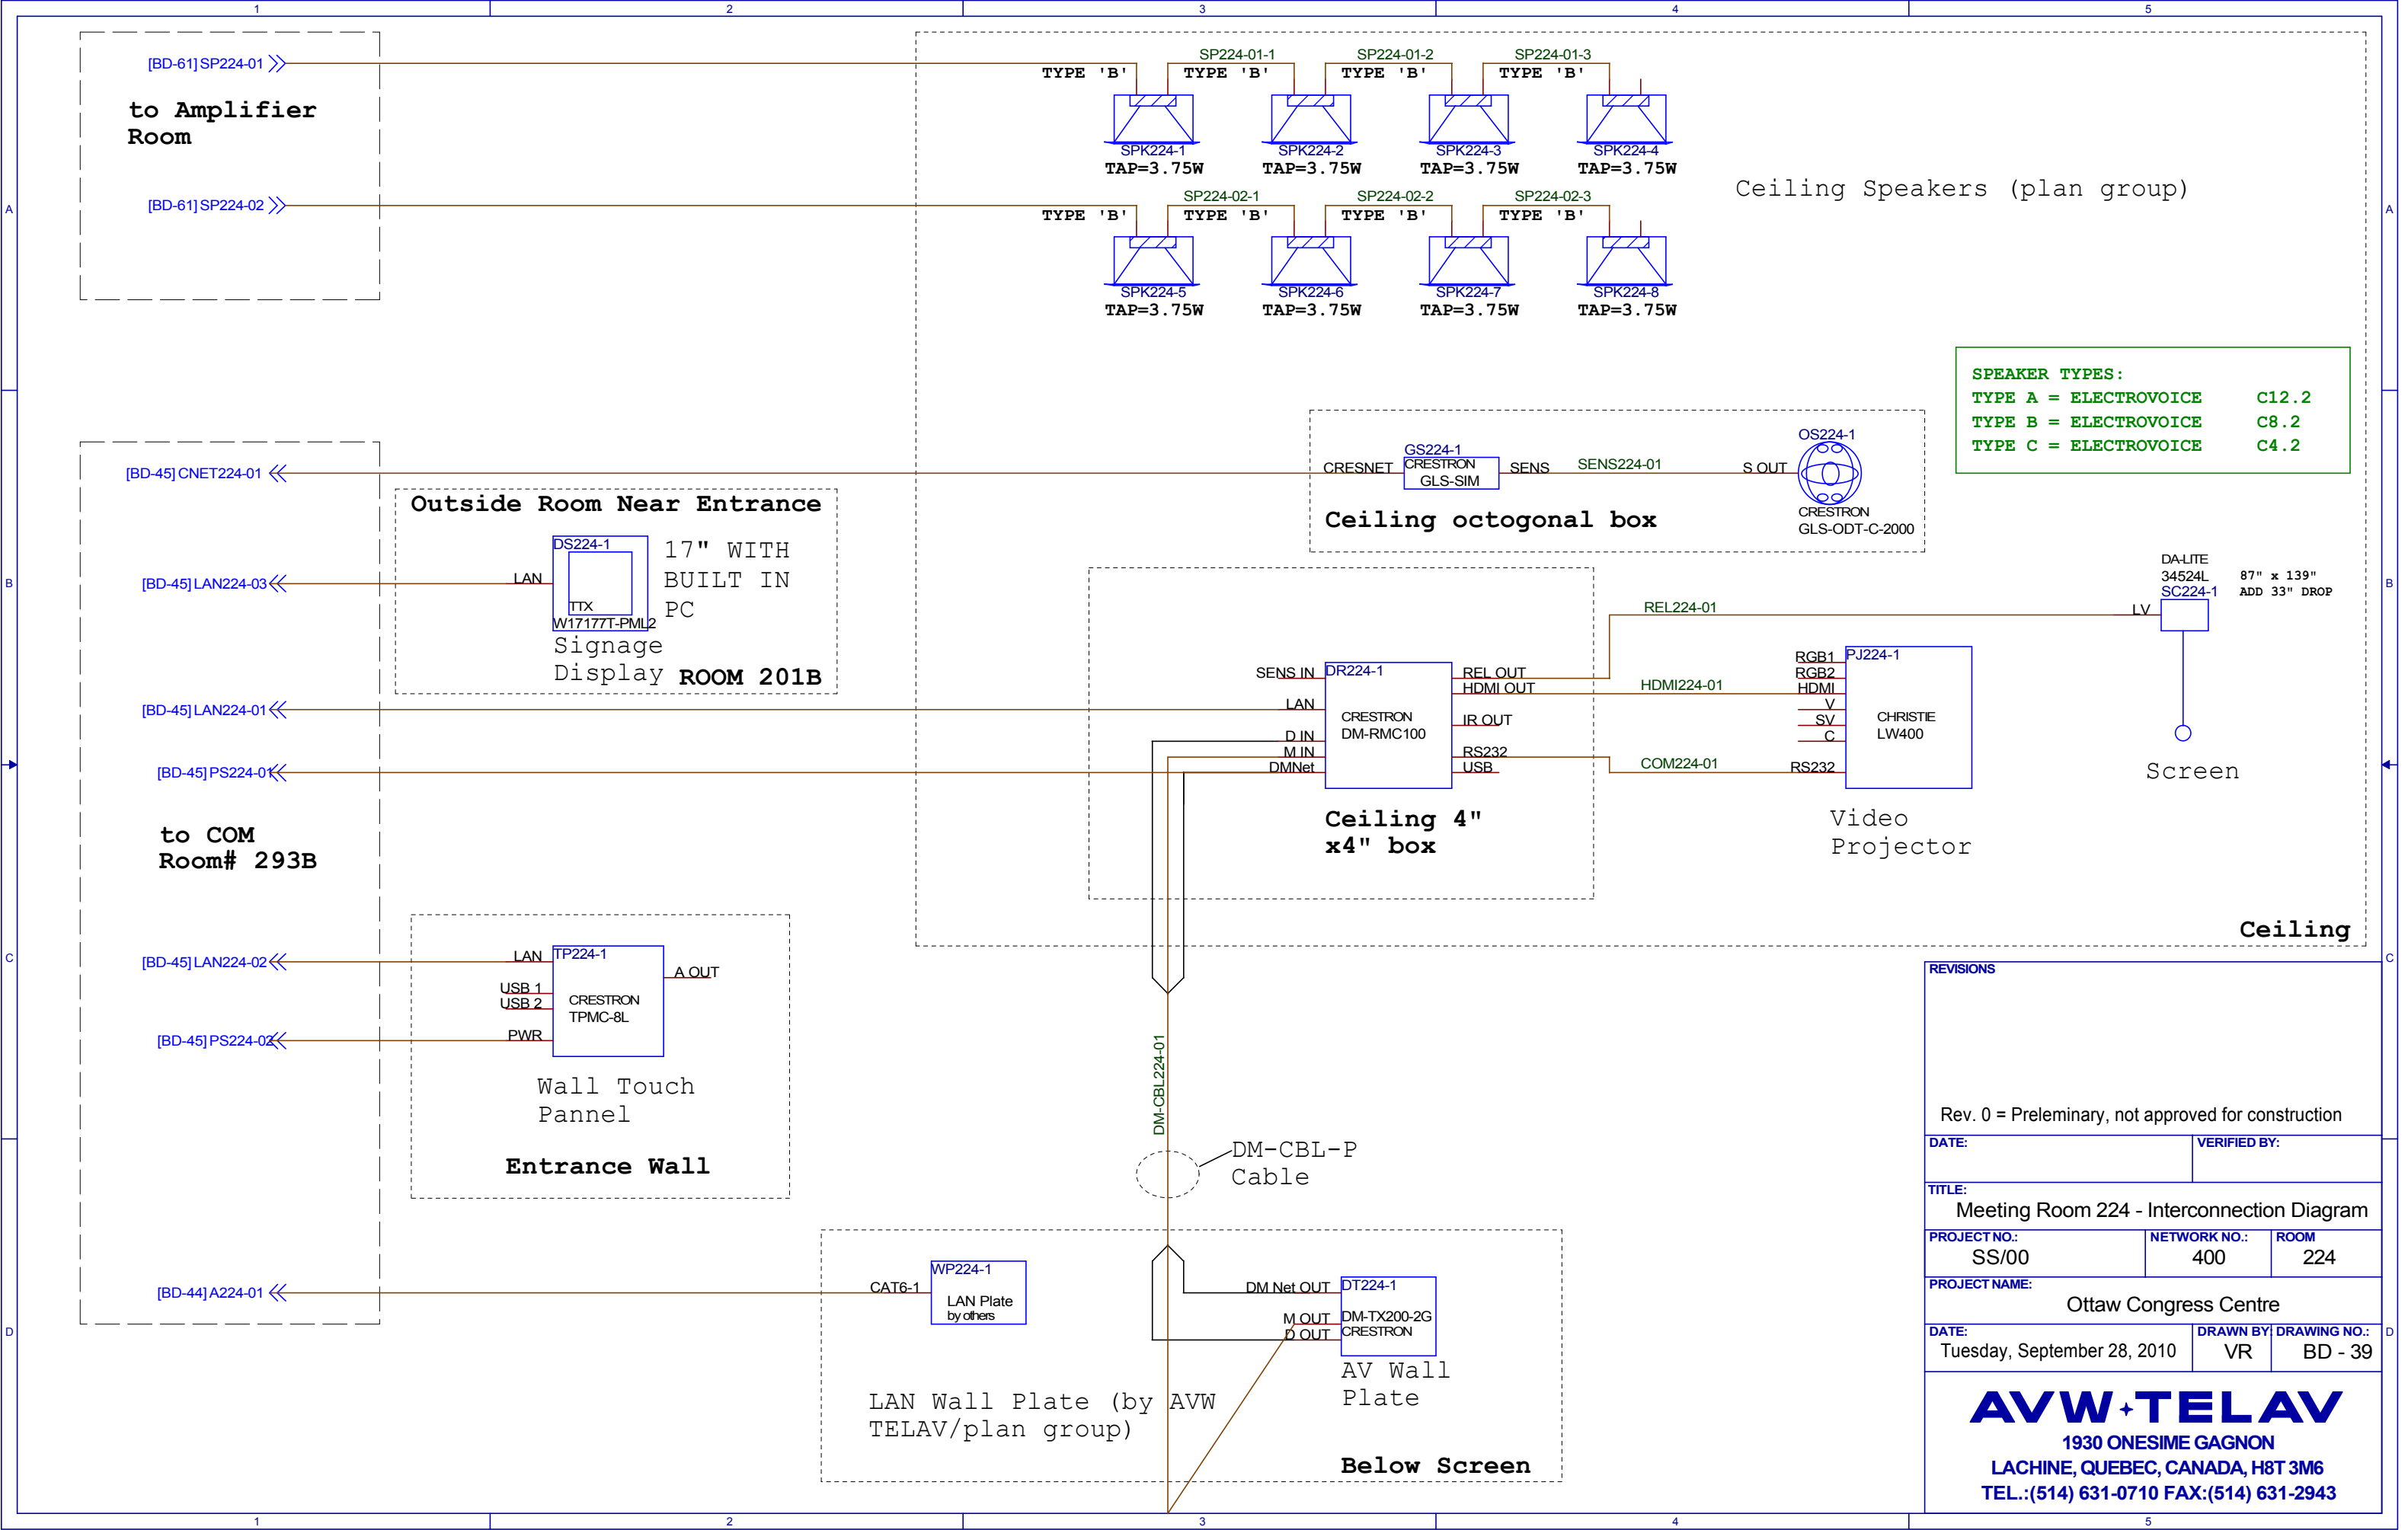


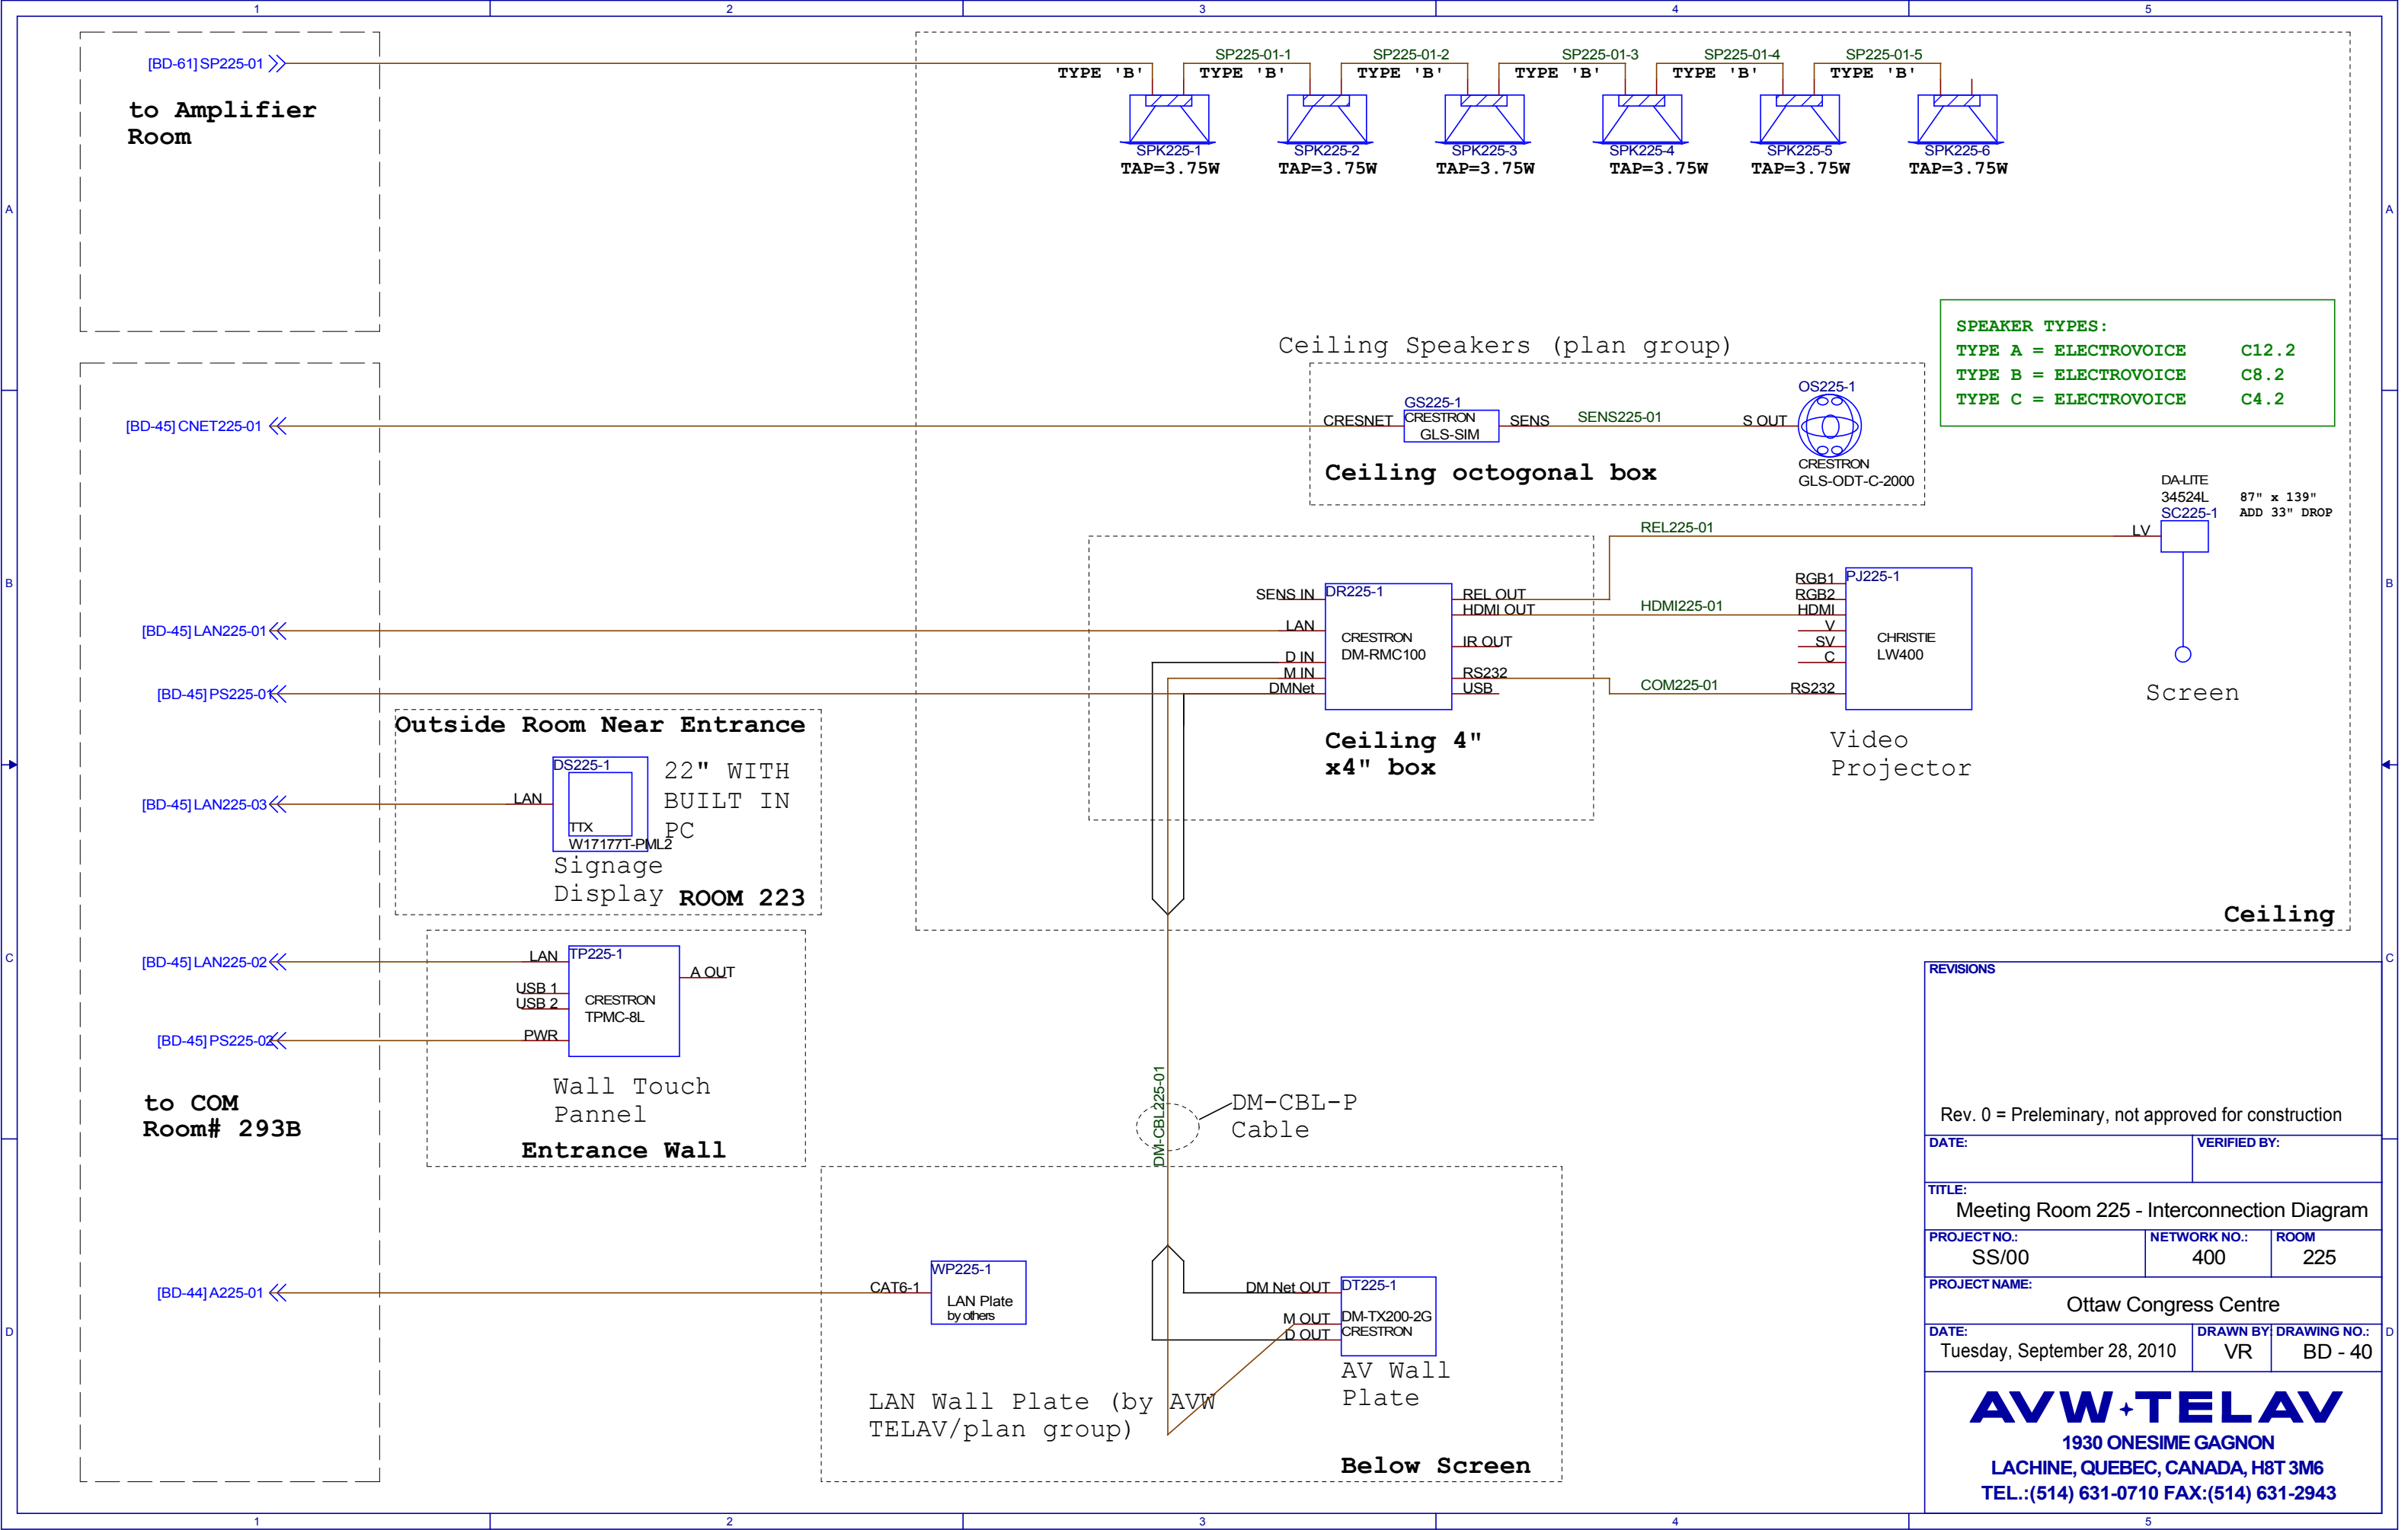

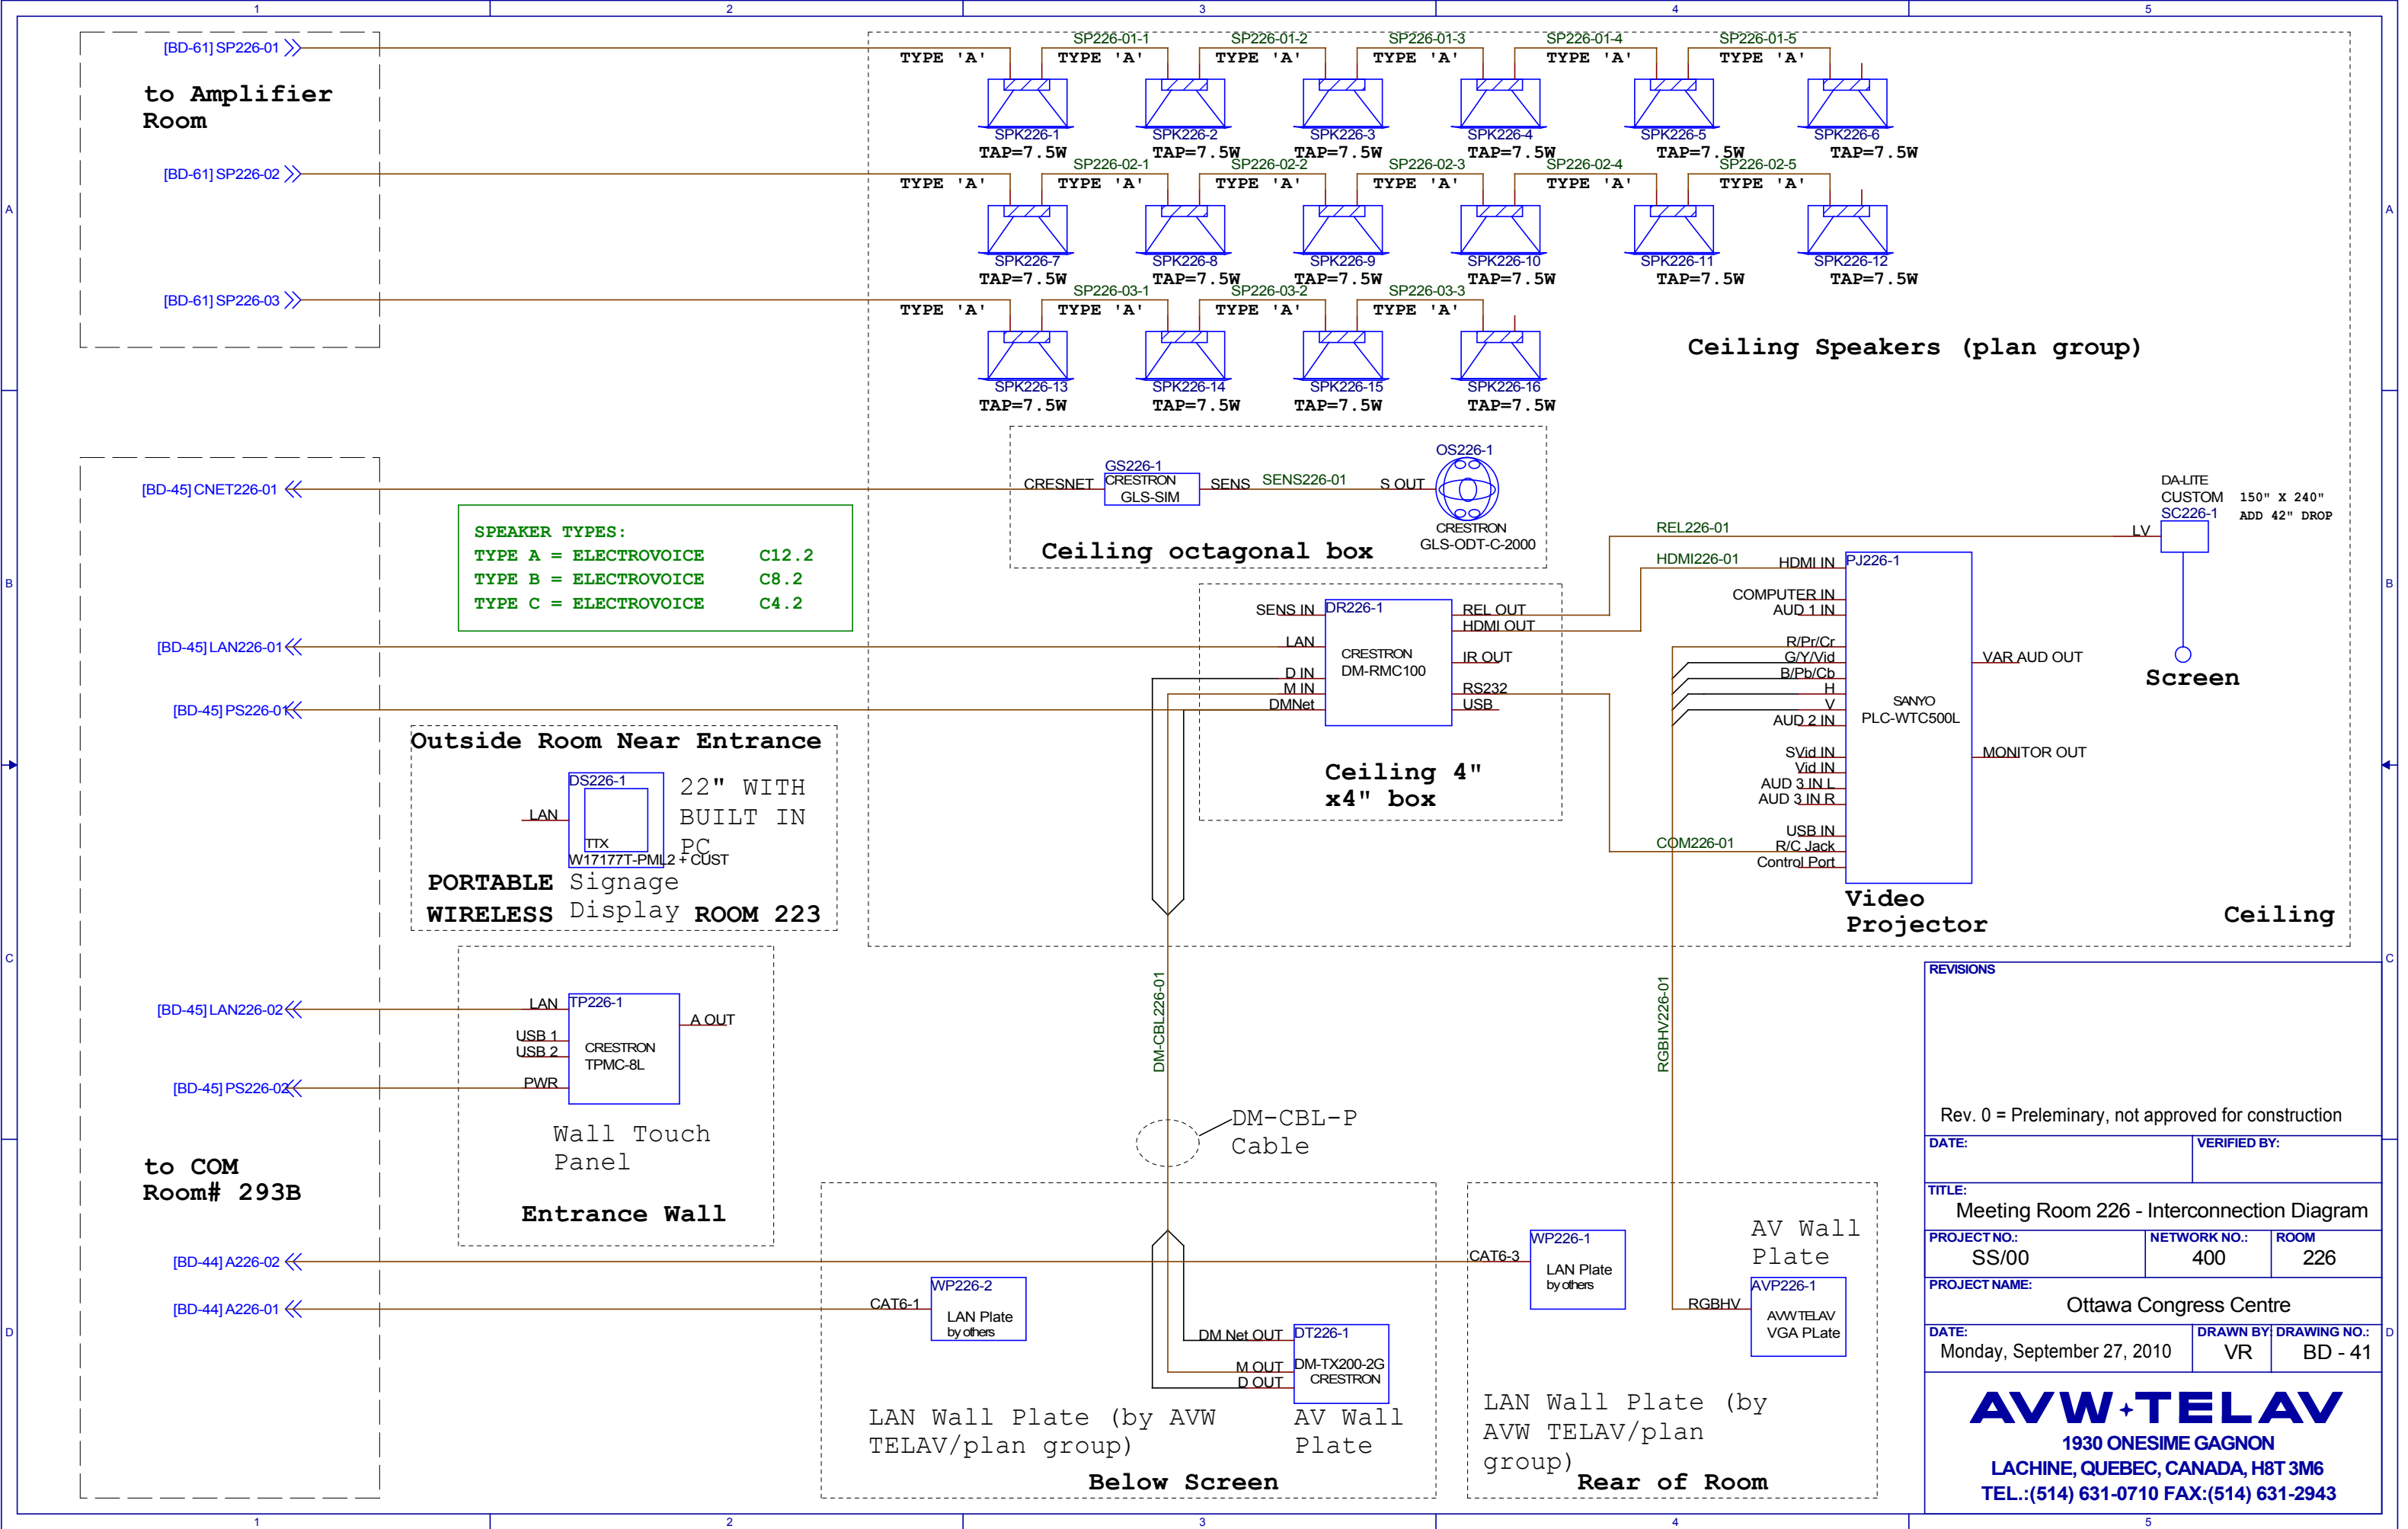


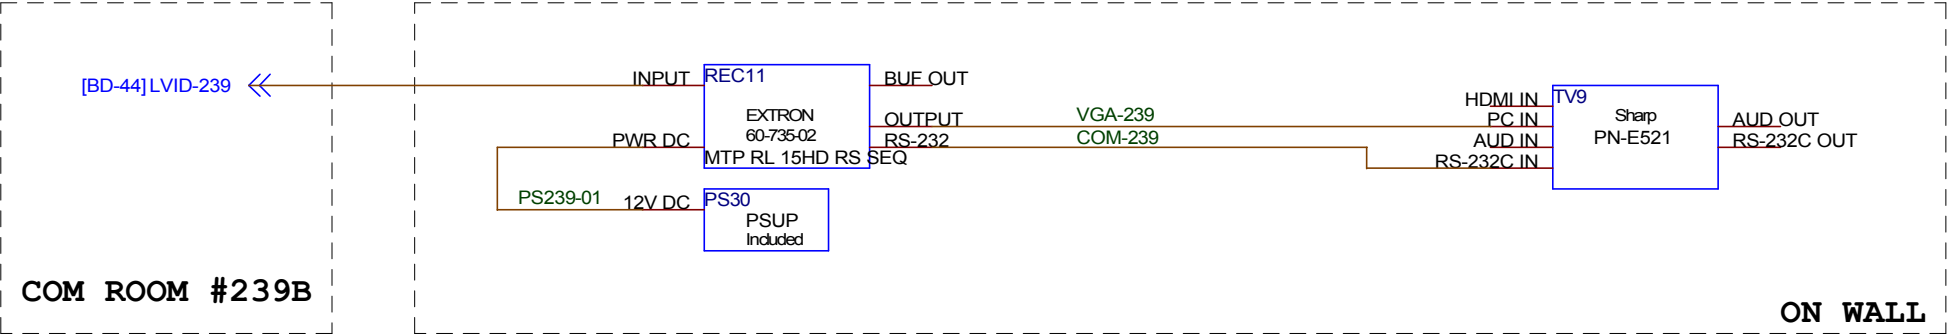

REVISIONS		
Rev. 0 = Preliminary, not approved for construction		
DATE:		VERIFIED BY:
TITLE: Meeting Room 226 - Interconnection Diagram		
PROJECT NO.: SS/00	NETWORK NO.: 400	ROOM 239
PROJECT NAME: Ottawa Congress Centre		
DATE: Tuesday, September 28, 2010	DRAWN BY: VR	DRAWING NO.: BD - 42
<div>AVW+TELAV</div> <div>1930 ONESIME GAGNON</div> <div>LACHINE, QUEBEC, CANADA, H8T 3M6</div> <div>TEL.:(514) 631-0710 FAX:(514) 631-2943</div>		

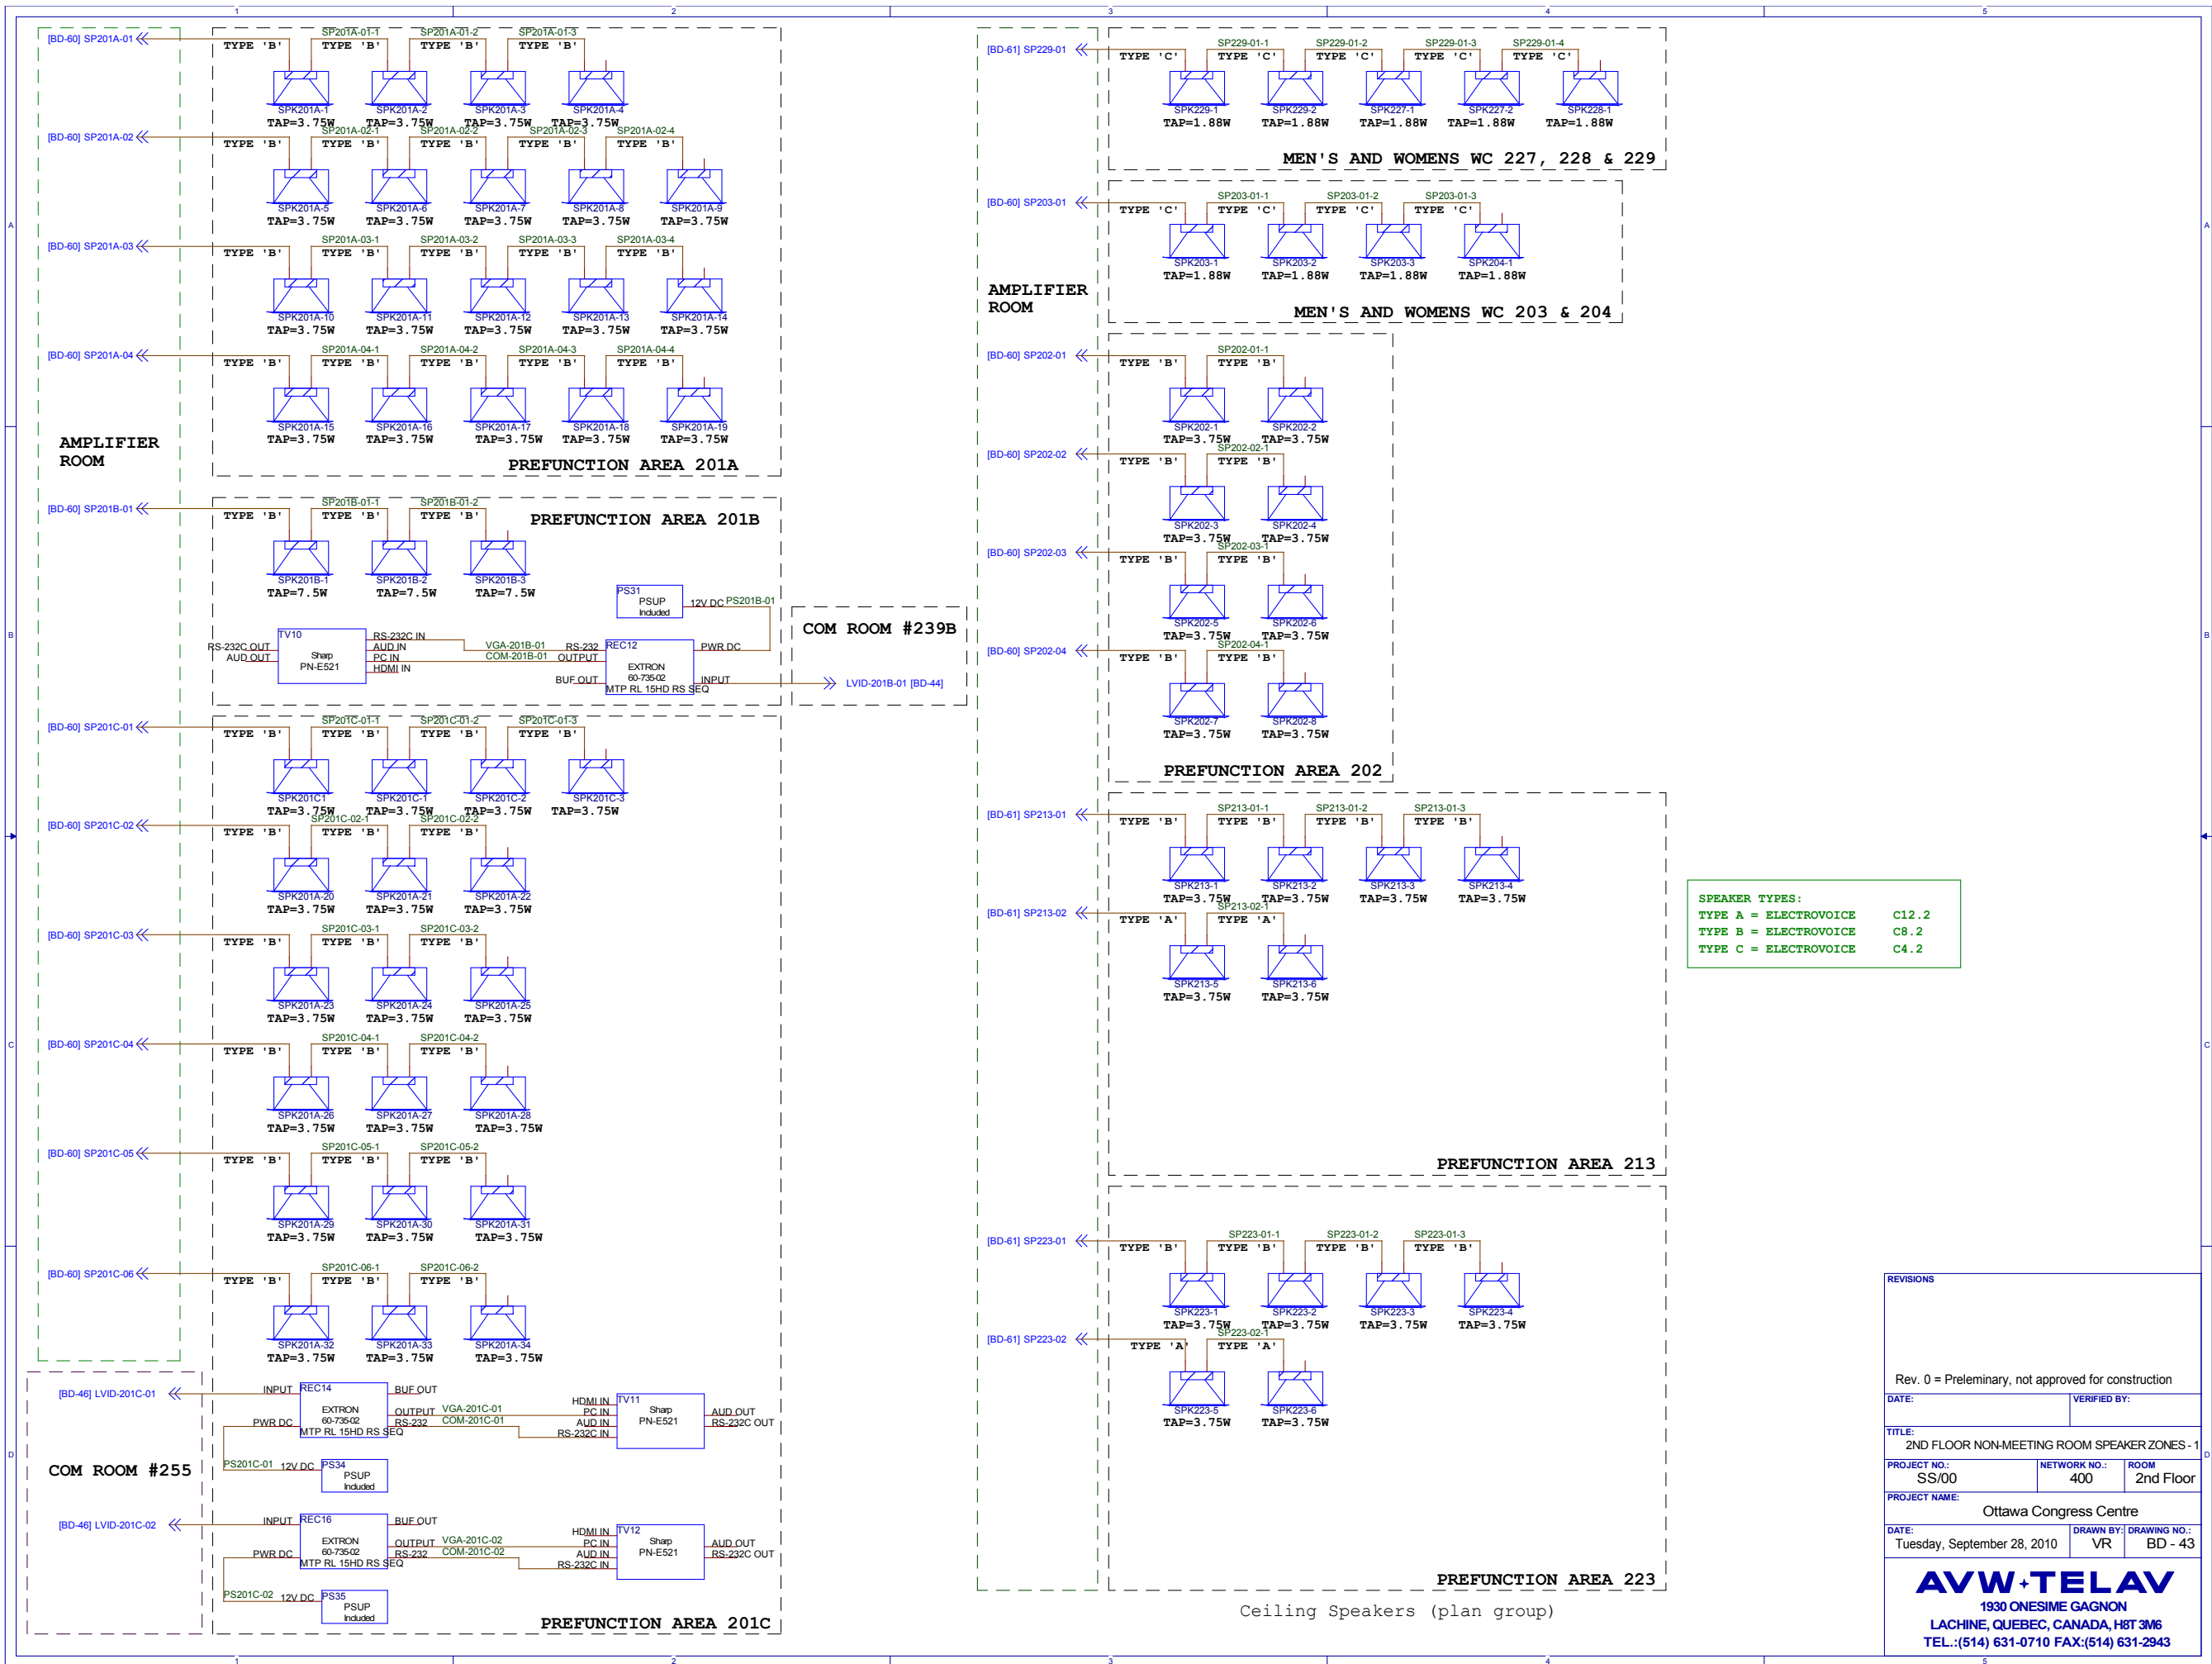


REVISIONS		
Rev. 0 = Preliminary, not approved for construction		
DATE:		VERIFIED BY:
TITLE:		
2ND FLOOR NON-MEETING ROOM SPEAKER ZONES - 1		
PROJECT NO.:	NETWORK NO.:	ROOM
SS/00	400	2nd Floor
PROJECT NAME:		
Ottawa Congress Centre		
DATE:	DRAWN BY:	DRAWING NO.:
Tuesday, September 28, 2010	VR	BD - 43
AVW+TELAV		
1930 ONESIME GAGNON		
LACHINE, QUEBEC, CANADA, H8T 3M6		
TEL.:(514) 631-0710 FAX:(514) 631-2943		

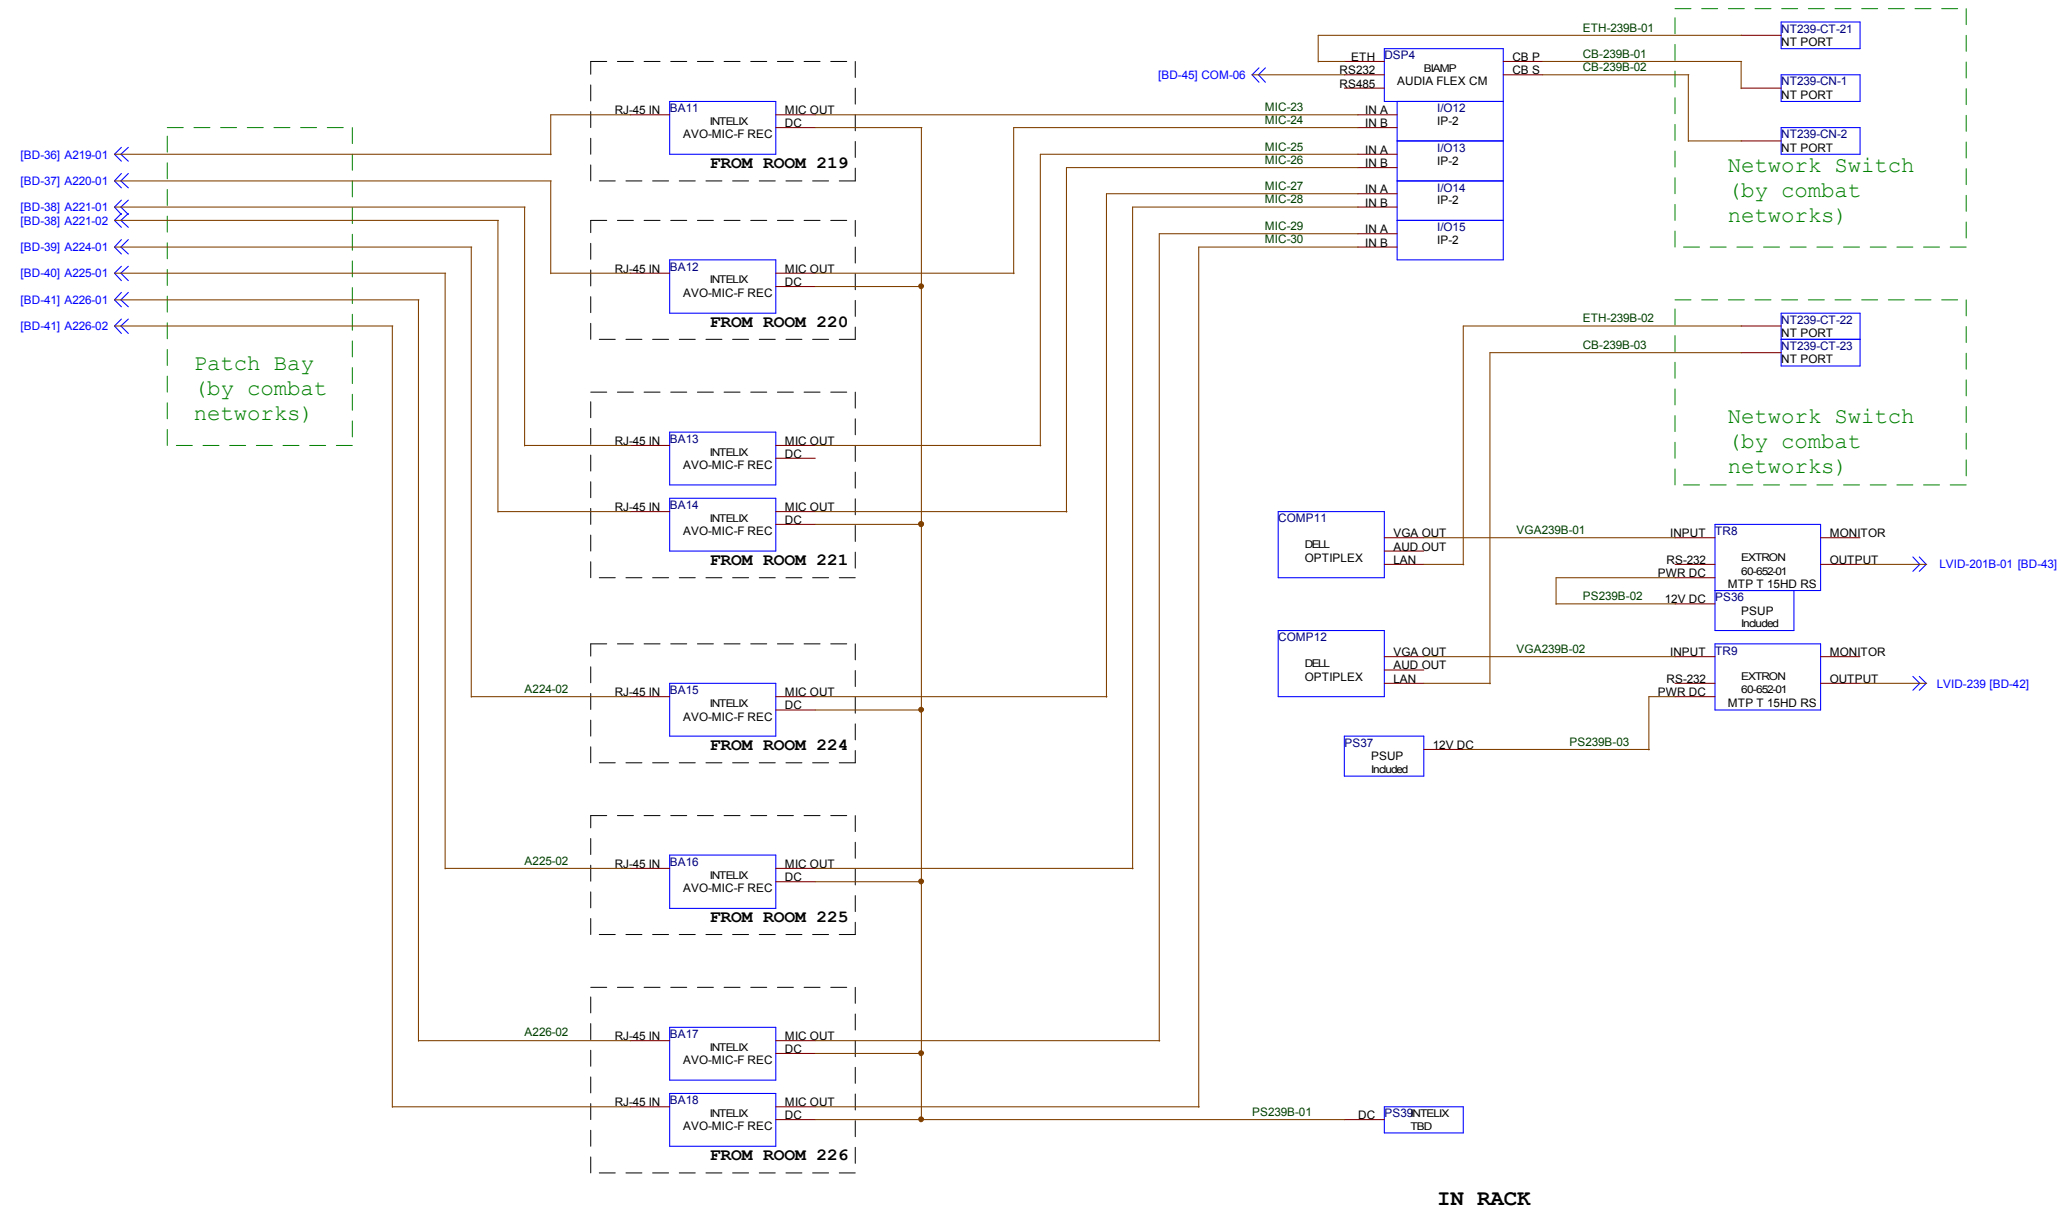


IN RACK


REVISIONS		
Rev. 0 = Preliminary, not approved for construction		
DATE:		VERIFIED BY:
TITLE: COM ROOM 226D - AUDIO INTERCONNECTION		
PROJECT NO.: SS/00	NETWORK NO.: 400	ROOM 239B
PROJECT NAME: Ottawa Congress Centre		
DATE: Tuesday, September 28, 2010	DRAWN BY: VR	DRAWING NO.: BD - 44
AVW+TELAV 1930 ONESIME GAGNON LACHINE, QUEBEC, CANADA, H8T 3M6 TEL.:(514) 631-0710 FAX:(514) 631-2943		

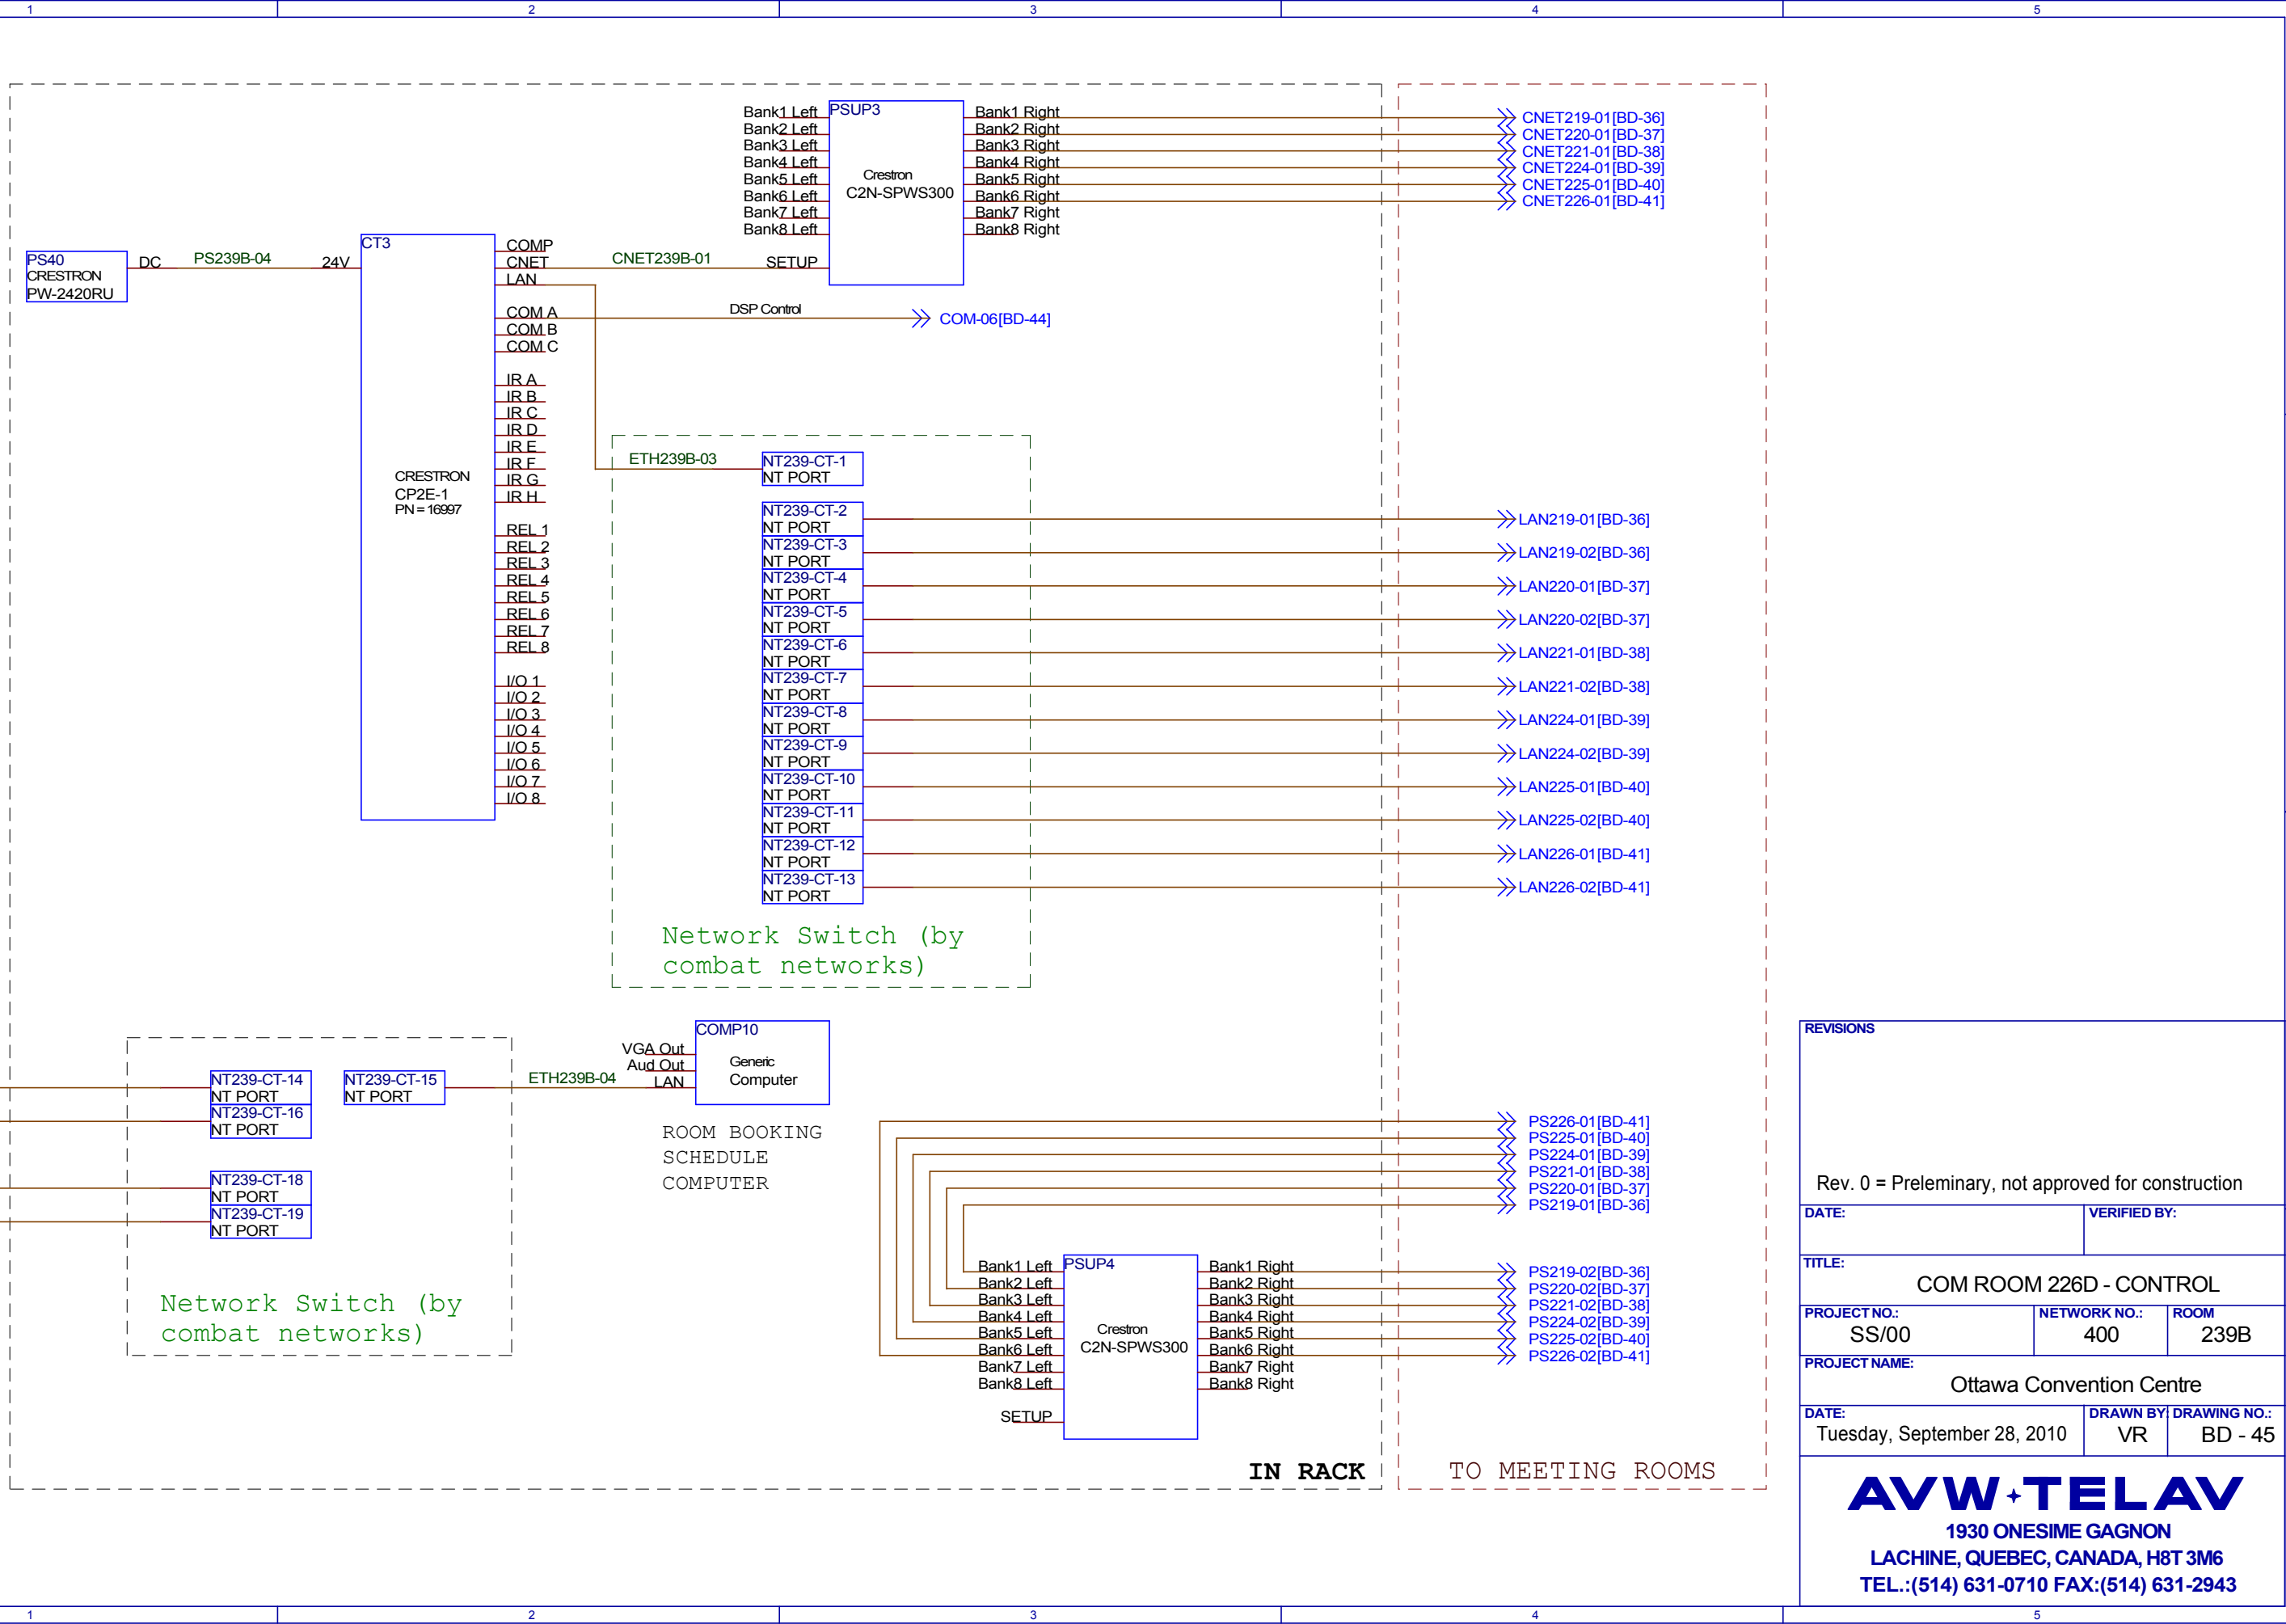


REVISIONS		
Rev. 0 = Preliminary, not approved for construction		
DATE:		VERIFIED BY:
TITLE: COM ROOM 226D - CONTROL		
PROJECT NO.: SS/00	NETWORK NO.: 400	ROOM 239B
PROJECT NAME: Ottawa Convention Centre		
DATE: Tuesday, September 28, 2010	DRAWN BY: VR	DRAWING NO.: BD - 45
AVW+TELAV 1930 ONESIME GAGNON LACHINE, QUEBEC, CANADA, H8T 3M6 TEL.:(514) 631-0710 FAX:(514) 631-2943		

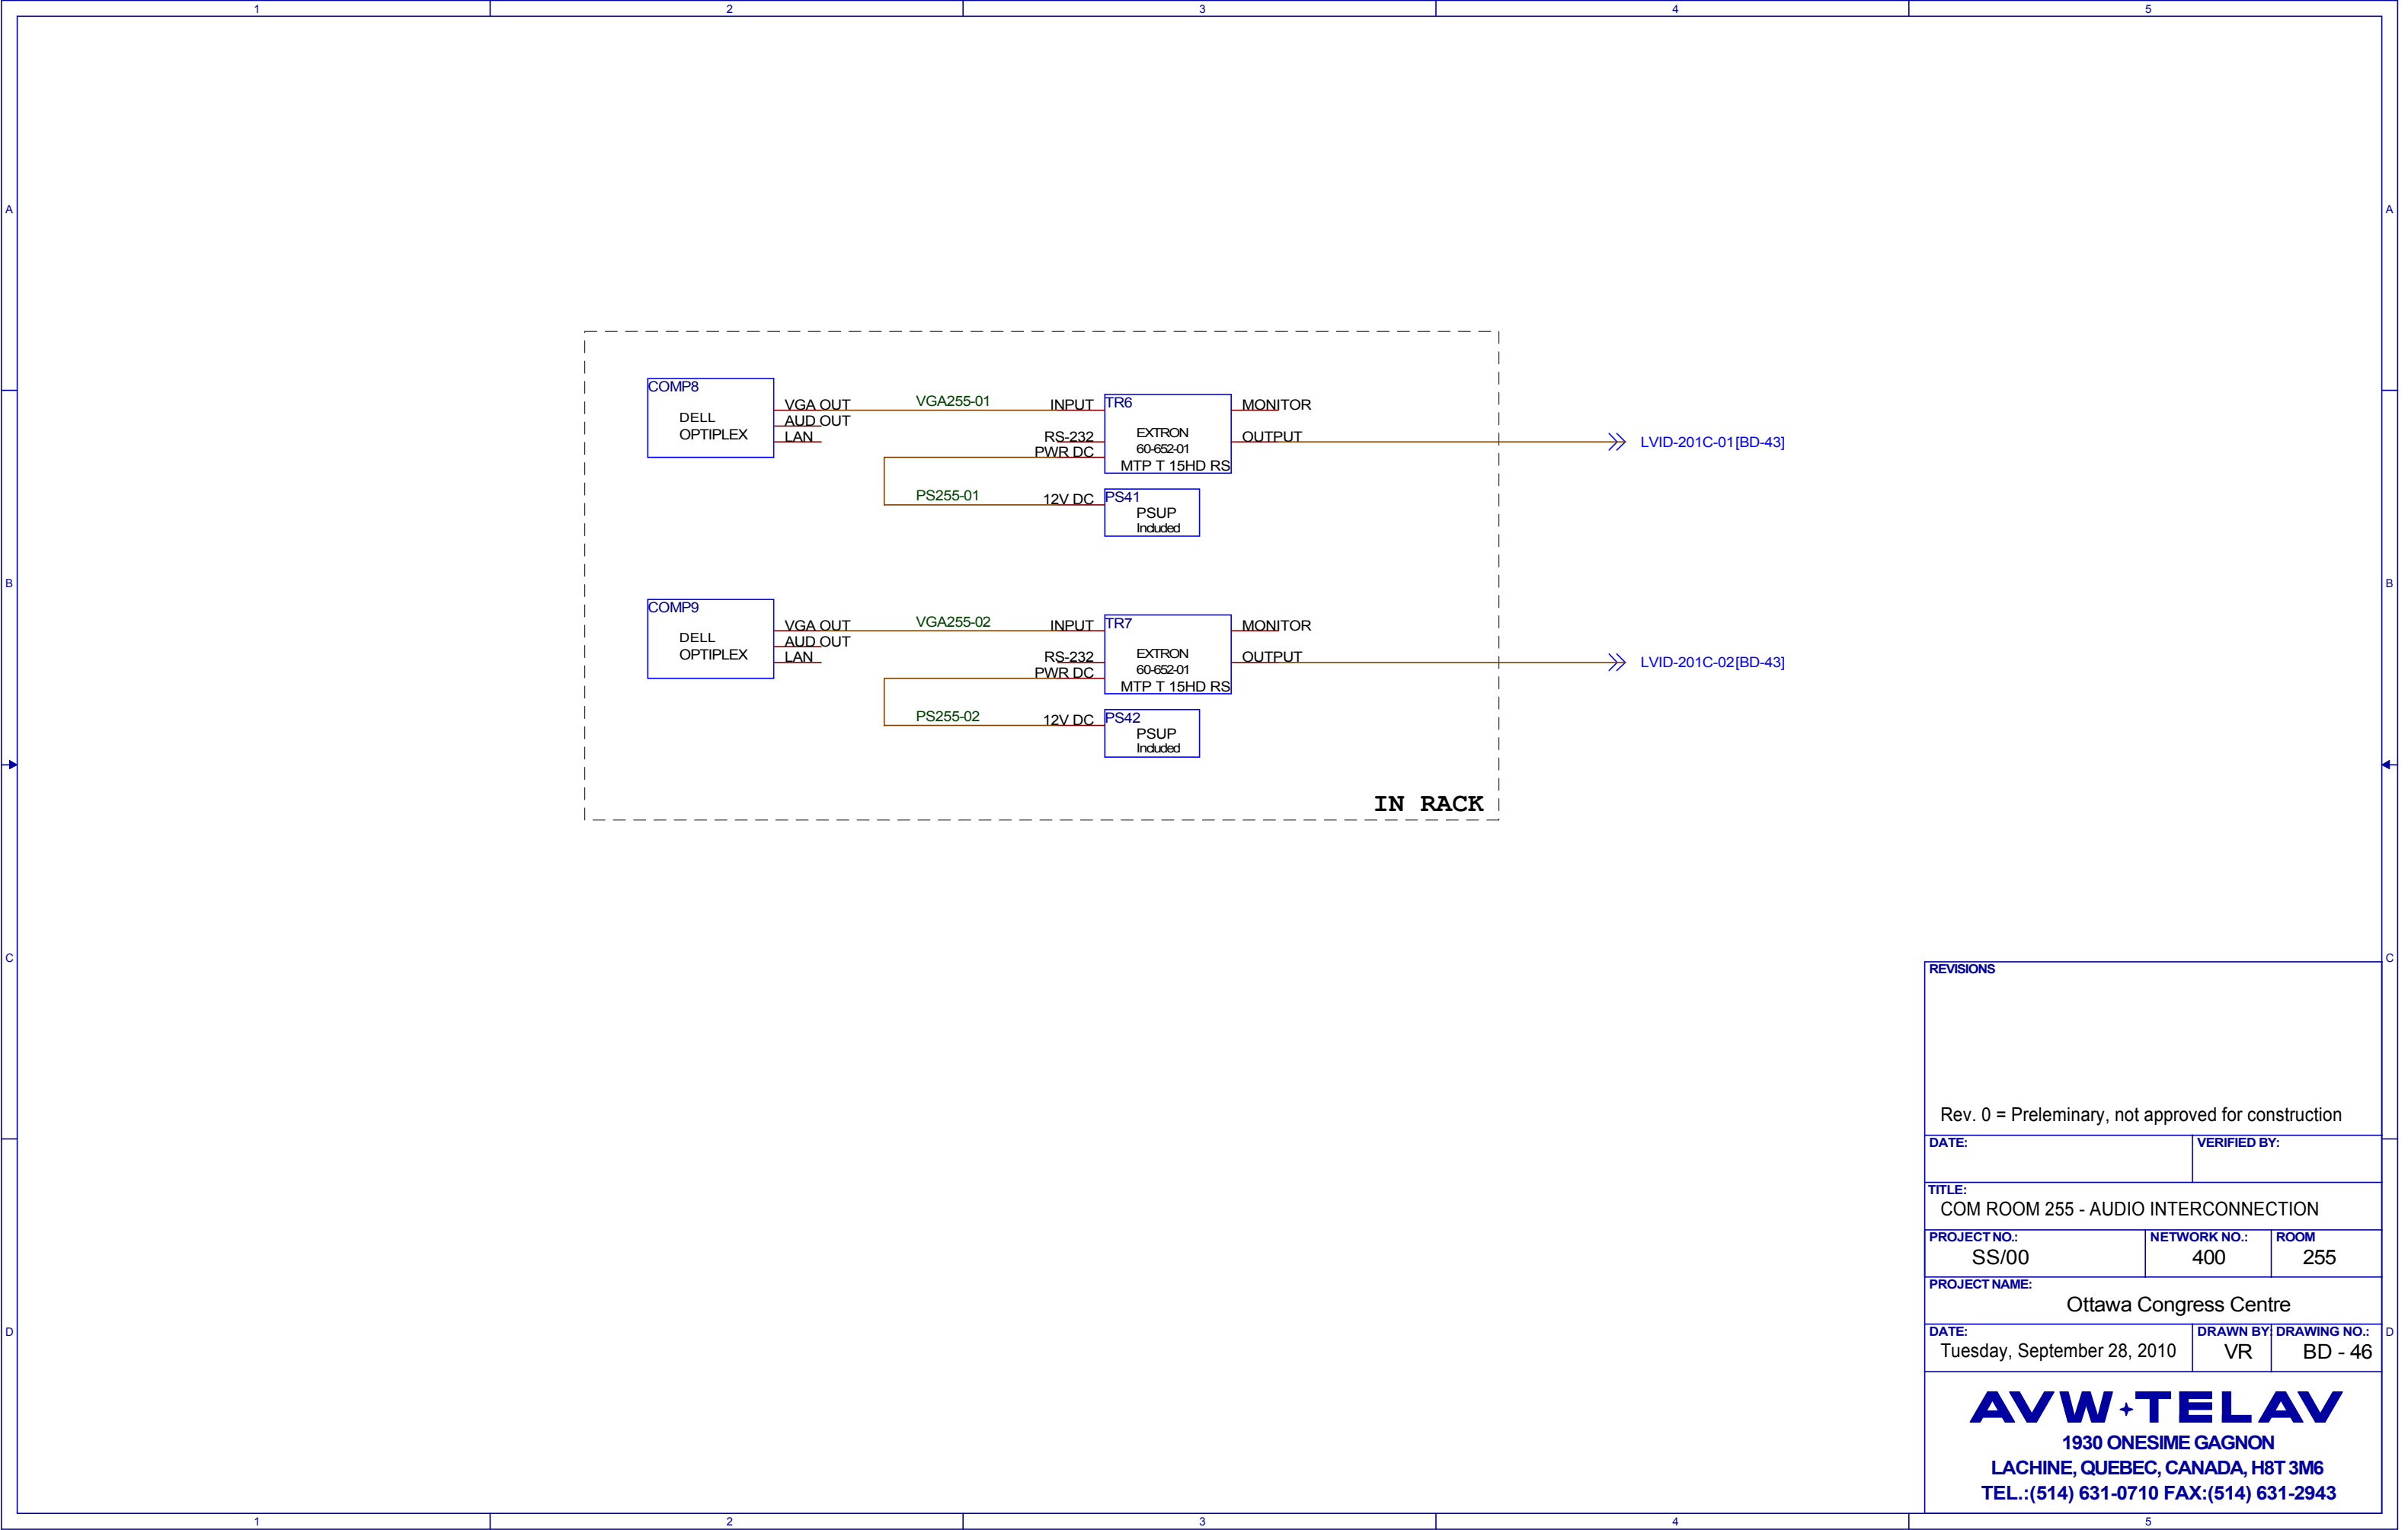


REVISIONS		
Rev. 0 = Preliminary, not approved for construction		
DATE:		VERIFIED BY:
TITLE: COM ROOM 255 - AUDIO INTERCONNECTION		
PROJECT NO.: SS/00	NETWORK NO.: 400	ROOM 255
PROJECT NAME: Ottawa Congress Centre		
DATE: Tuesday, September 28, 2010	DRAWN BY: VR	DRAWING NO.: BD - 46
<div>AVW+TELAV</div> <div>1930 ONESIME GAGNON</div> <div>LACHINE, QUEBEC, CANADA, H8T 3M6</div> <div>TEL.:(514) 631-0710 FAX:(514) 631-2943</div>		

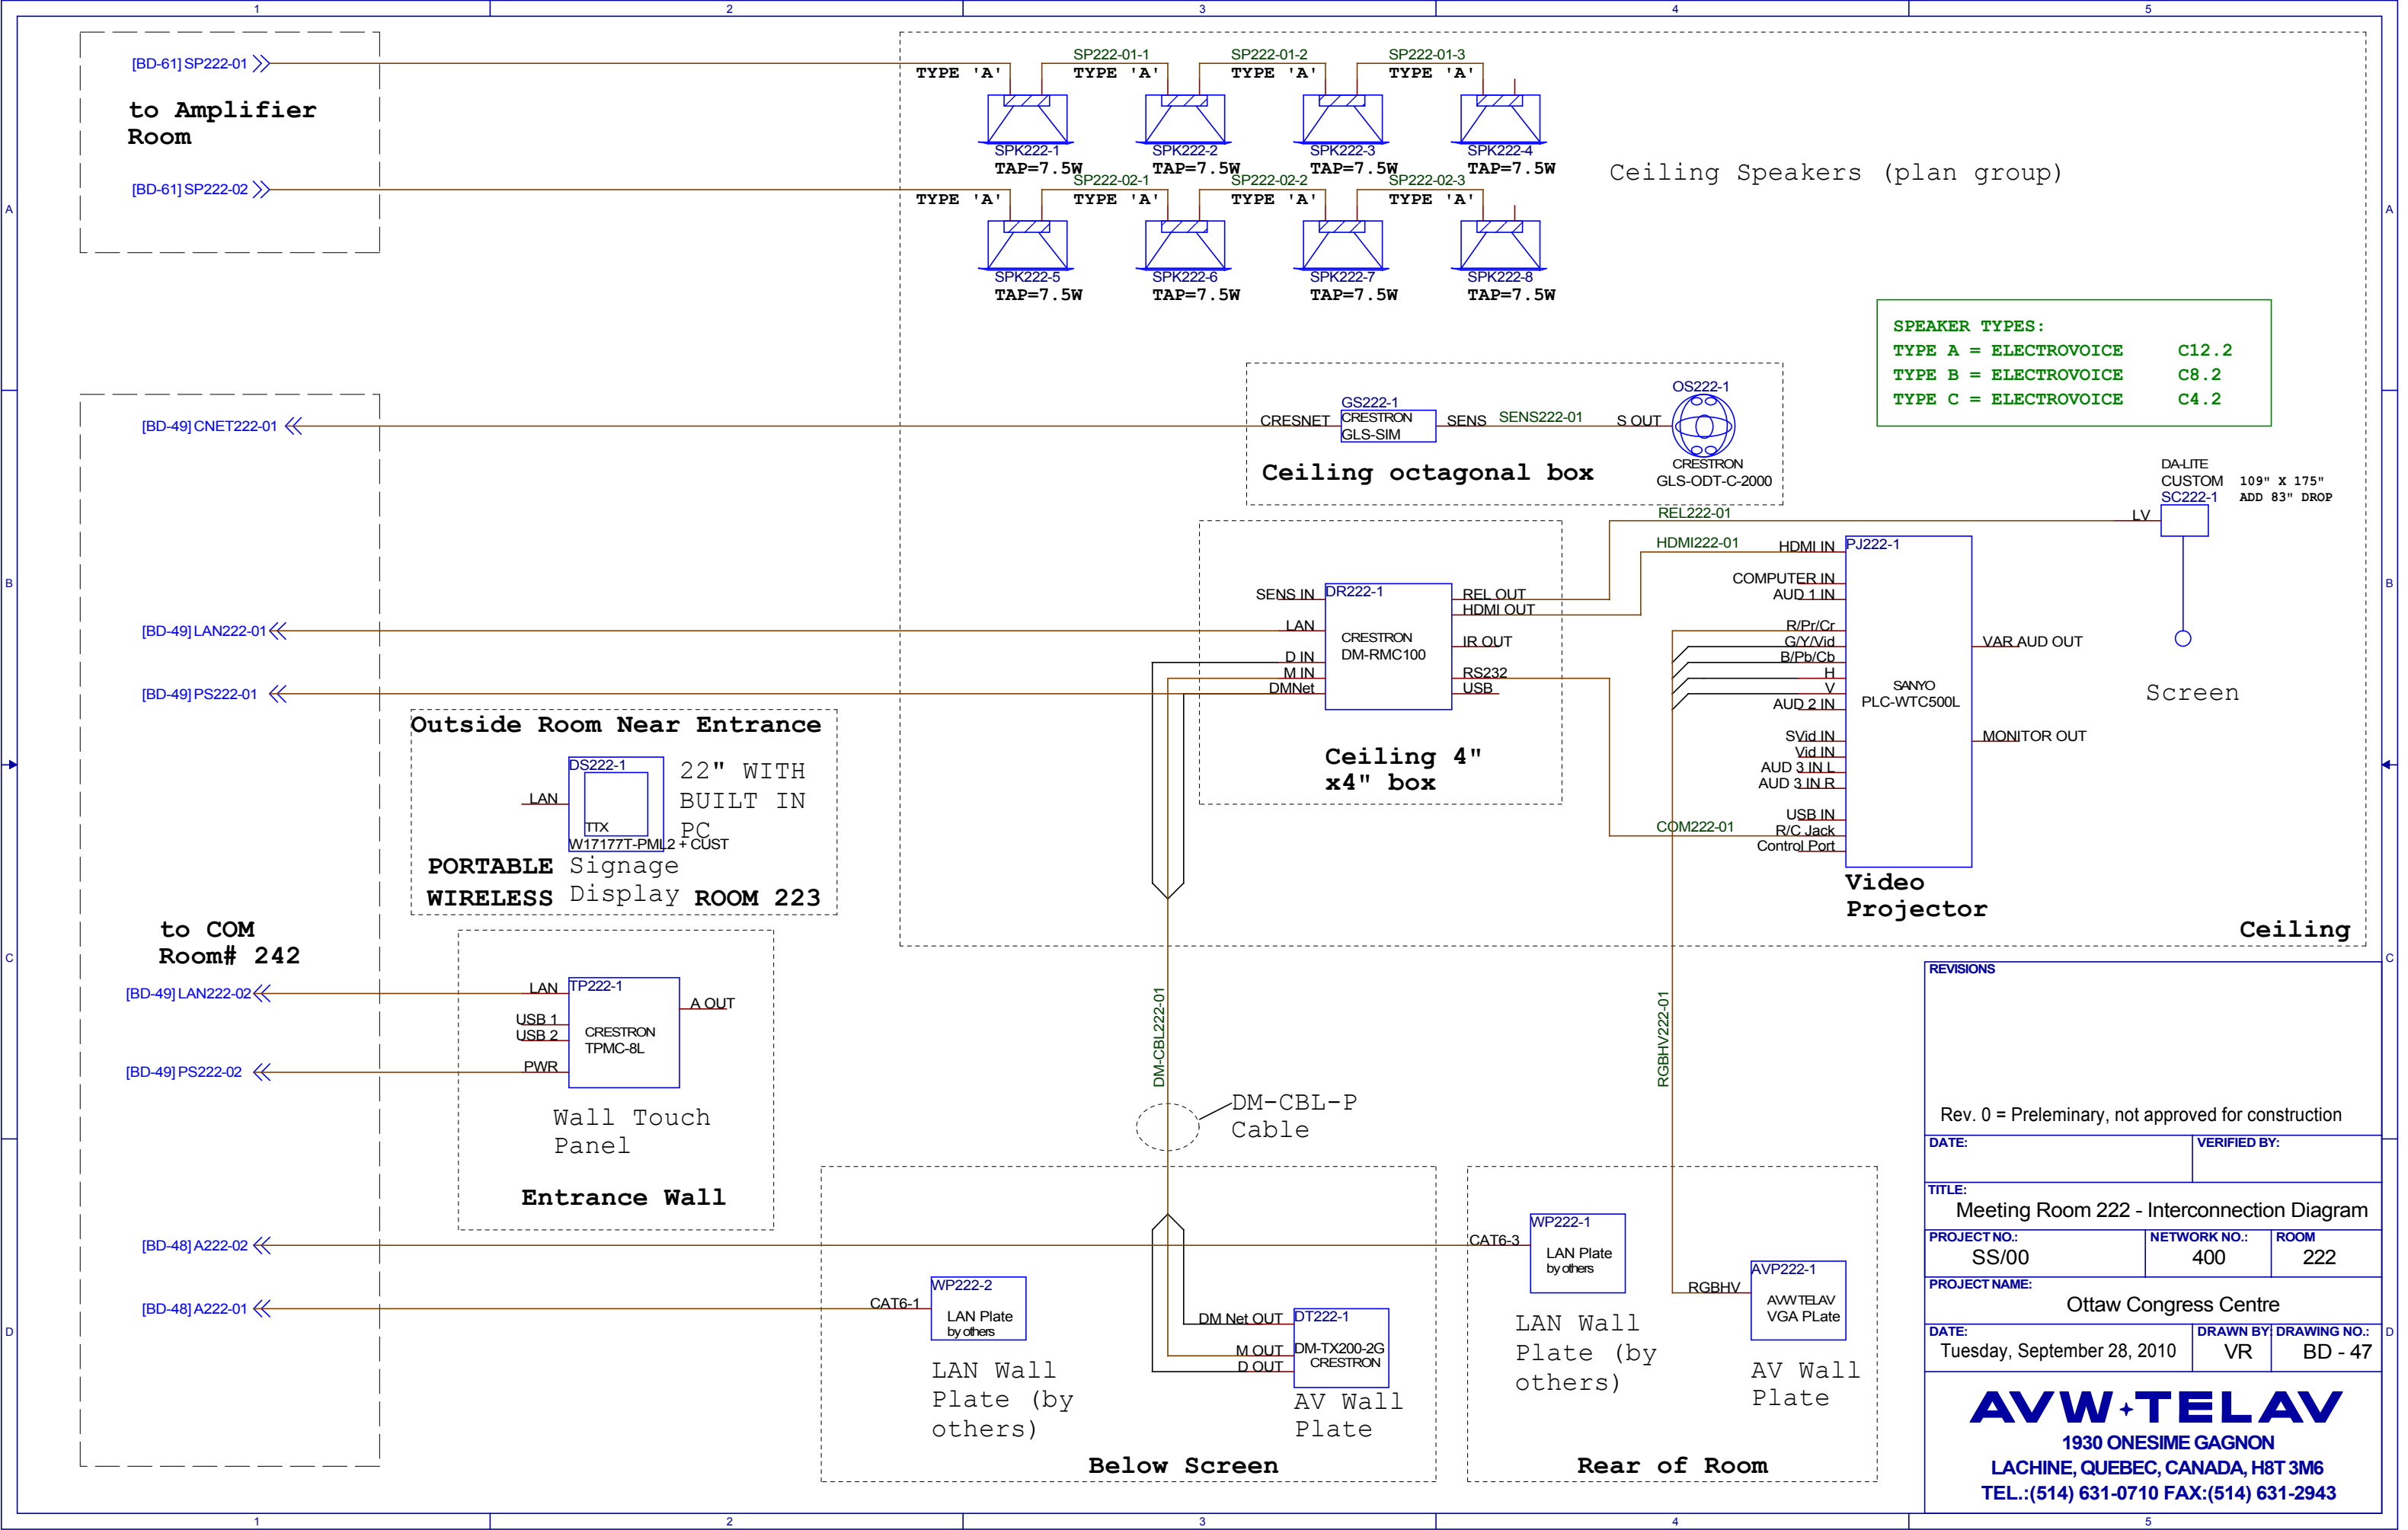


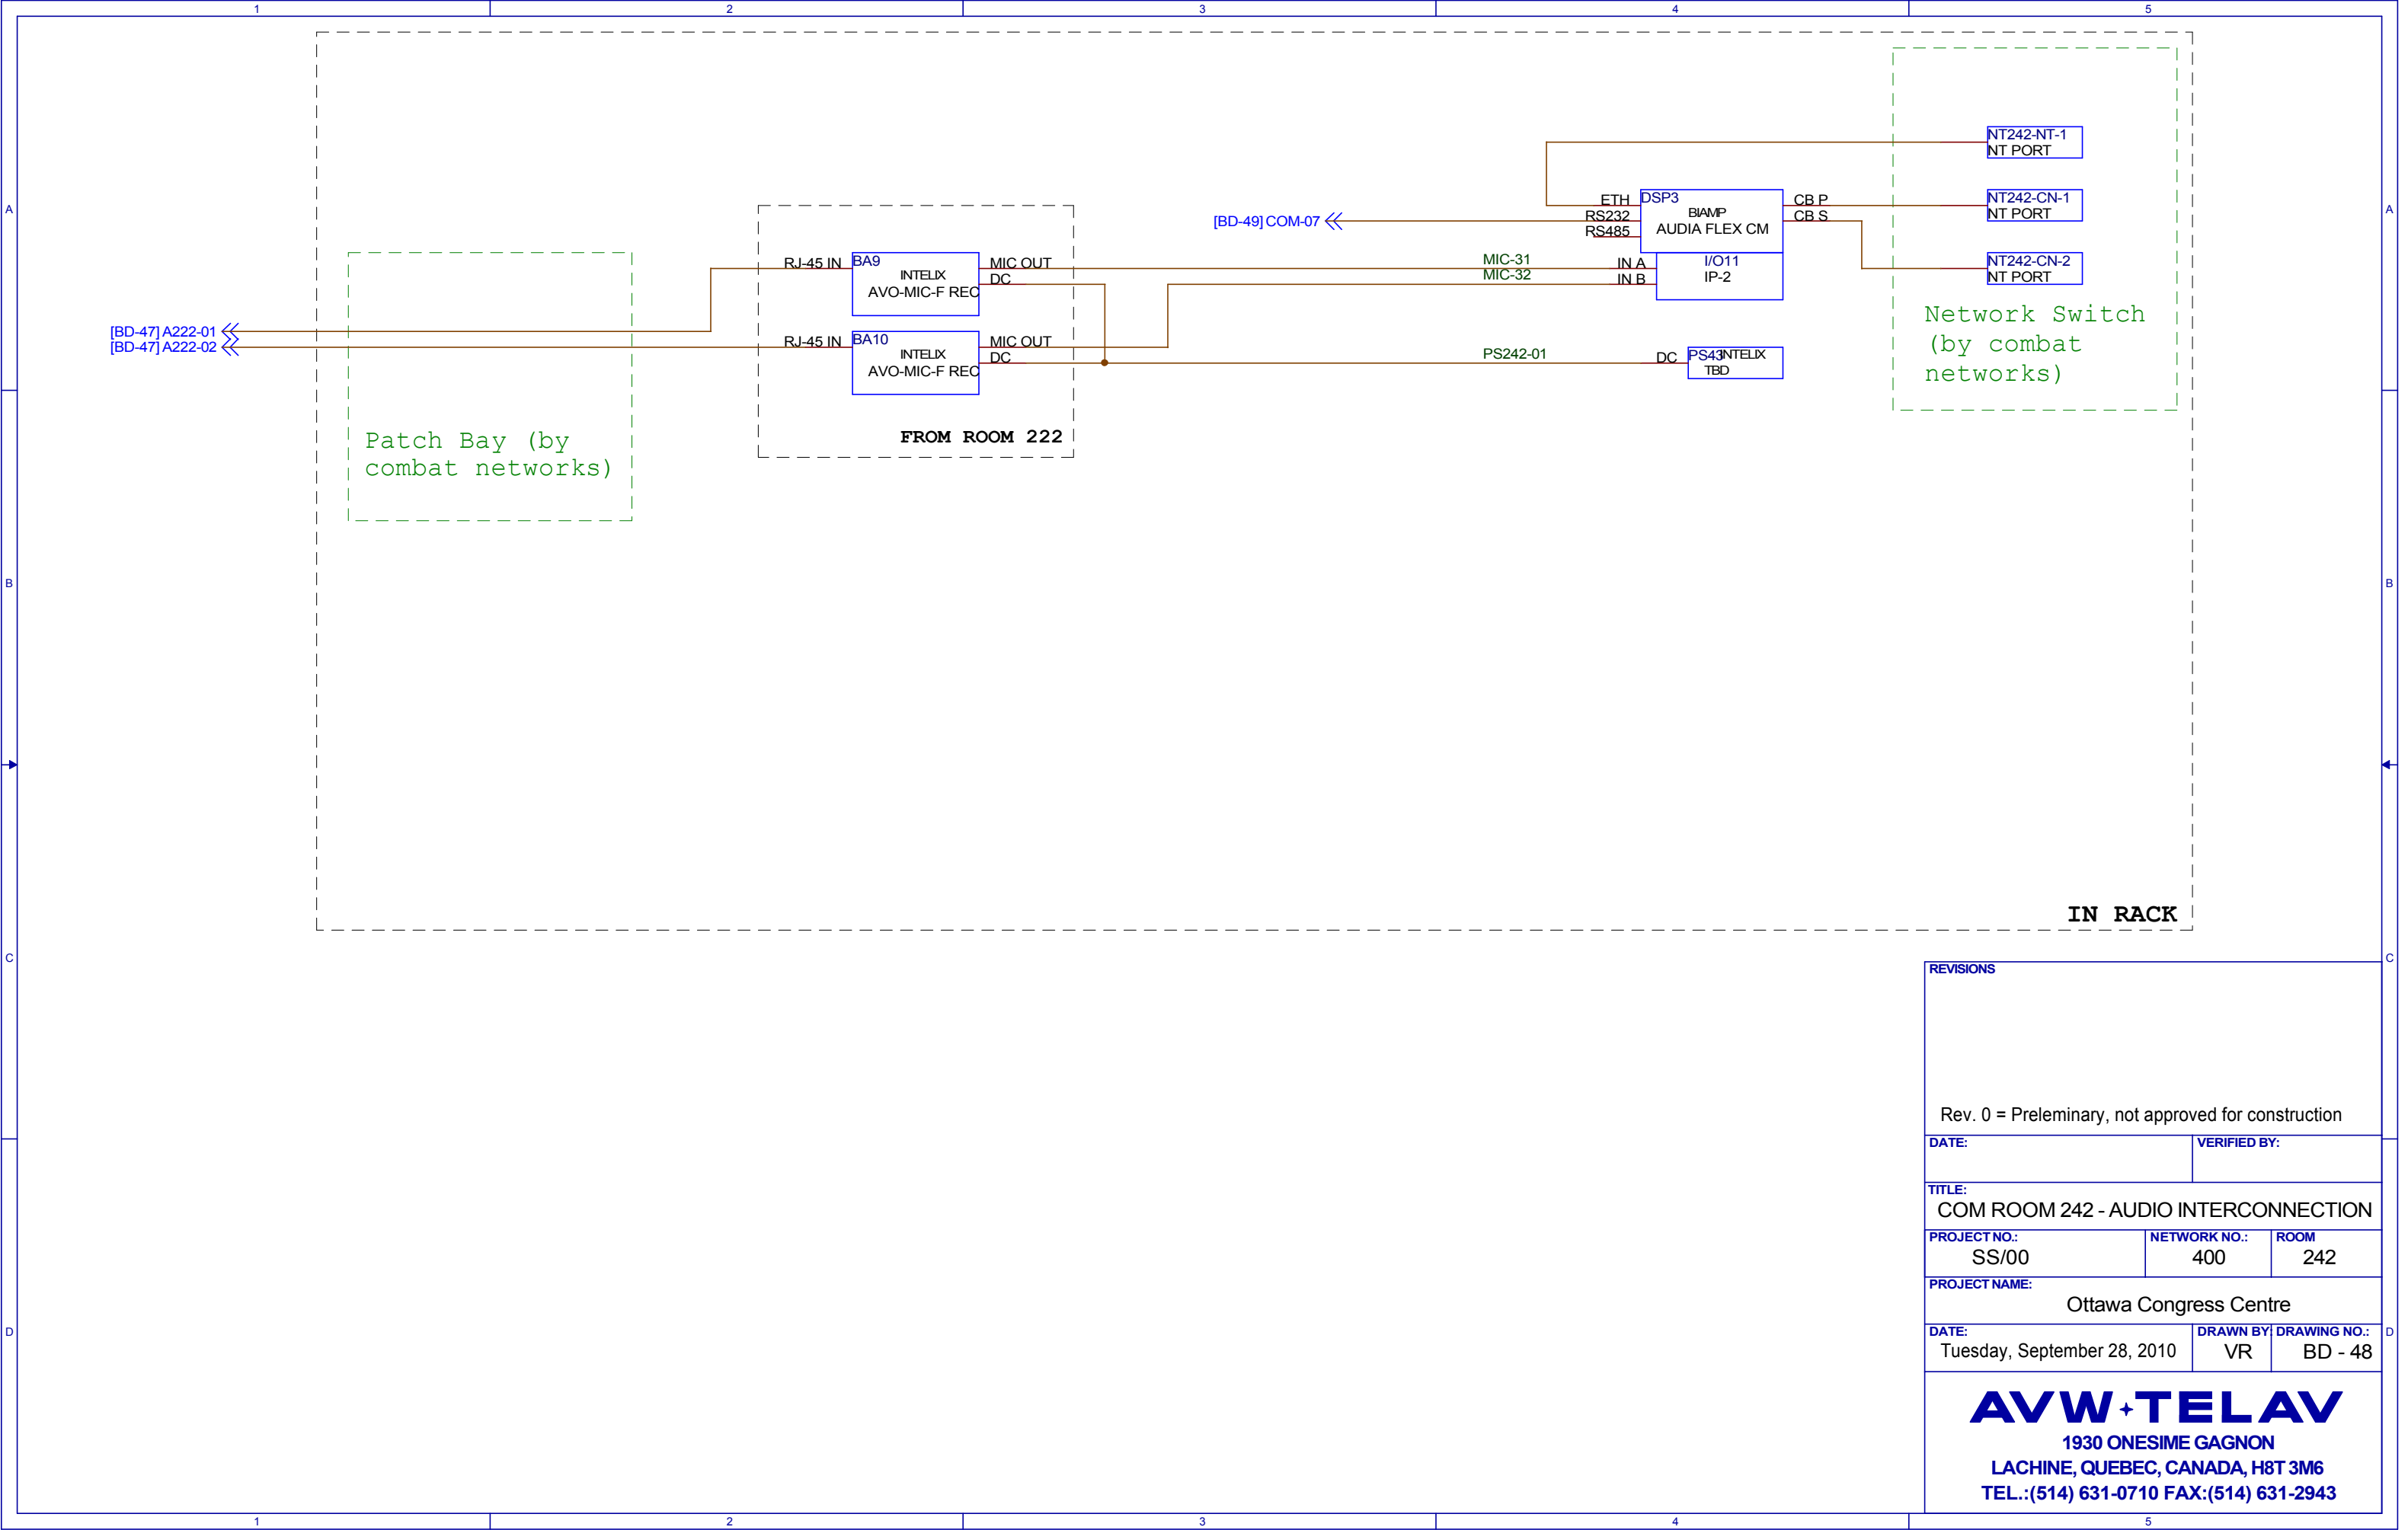


REVISIONS		
Rev. 0 = Preliminary, not approved for construction		
DATE:		VERIFIED BY:
TITLE: COM ROOM 242 - AUDIO INTERCONNECTION		
PROJECT NO.: SS/00	NETWORK NO.: 400	ROOM 242
PROJECT NAME: Ottawa Congress Centre		
DATE: Tuesday, September 28, 2010	DRAWN BY: VR	DRAWING NO.: BD - 48
AVW+TELAV 1930 ONESIME GAGNON LACHINE, QUEBEC, CANADA, H8T 3M6 TEL.:(514) 631-0710 FAX:(514) 631-2943		

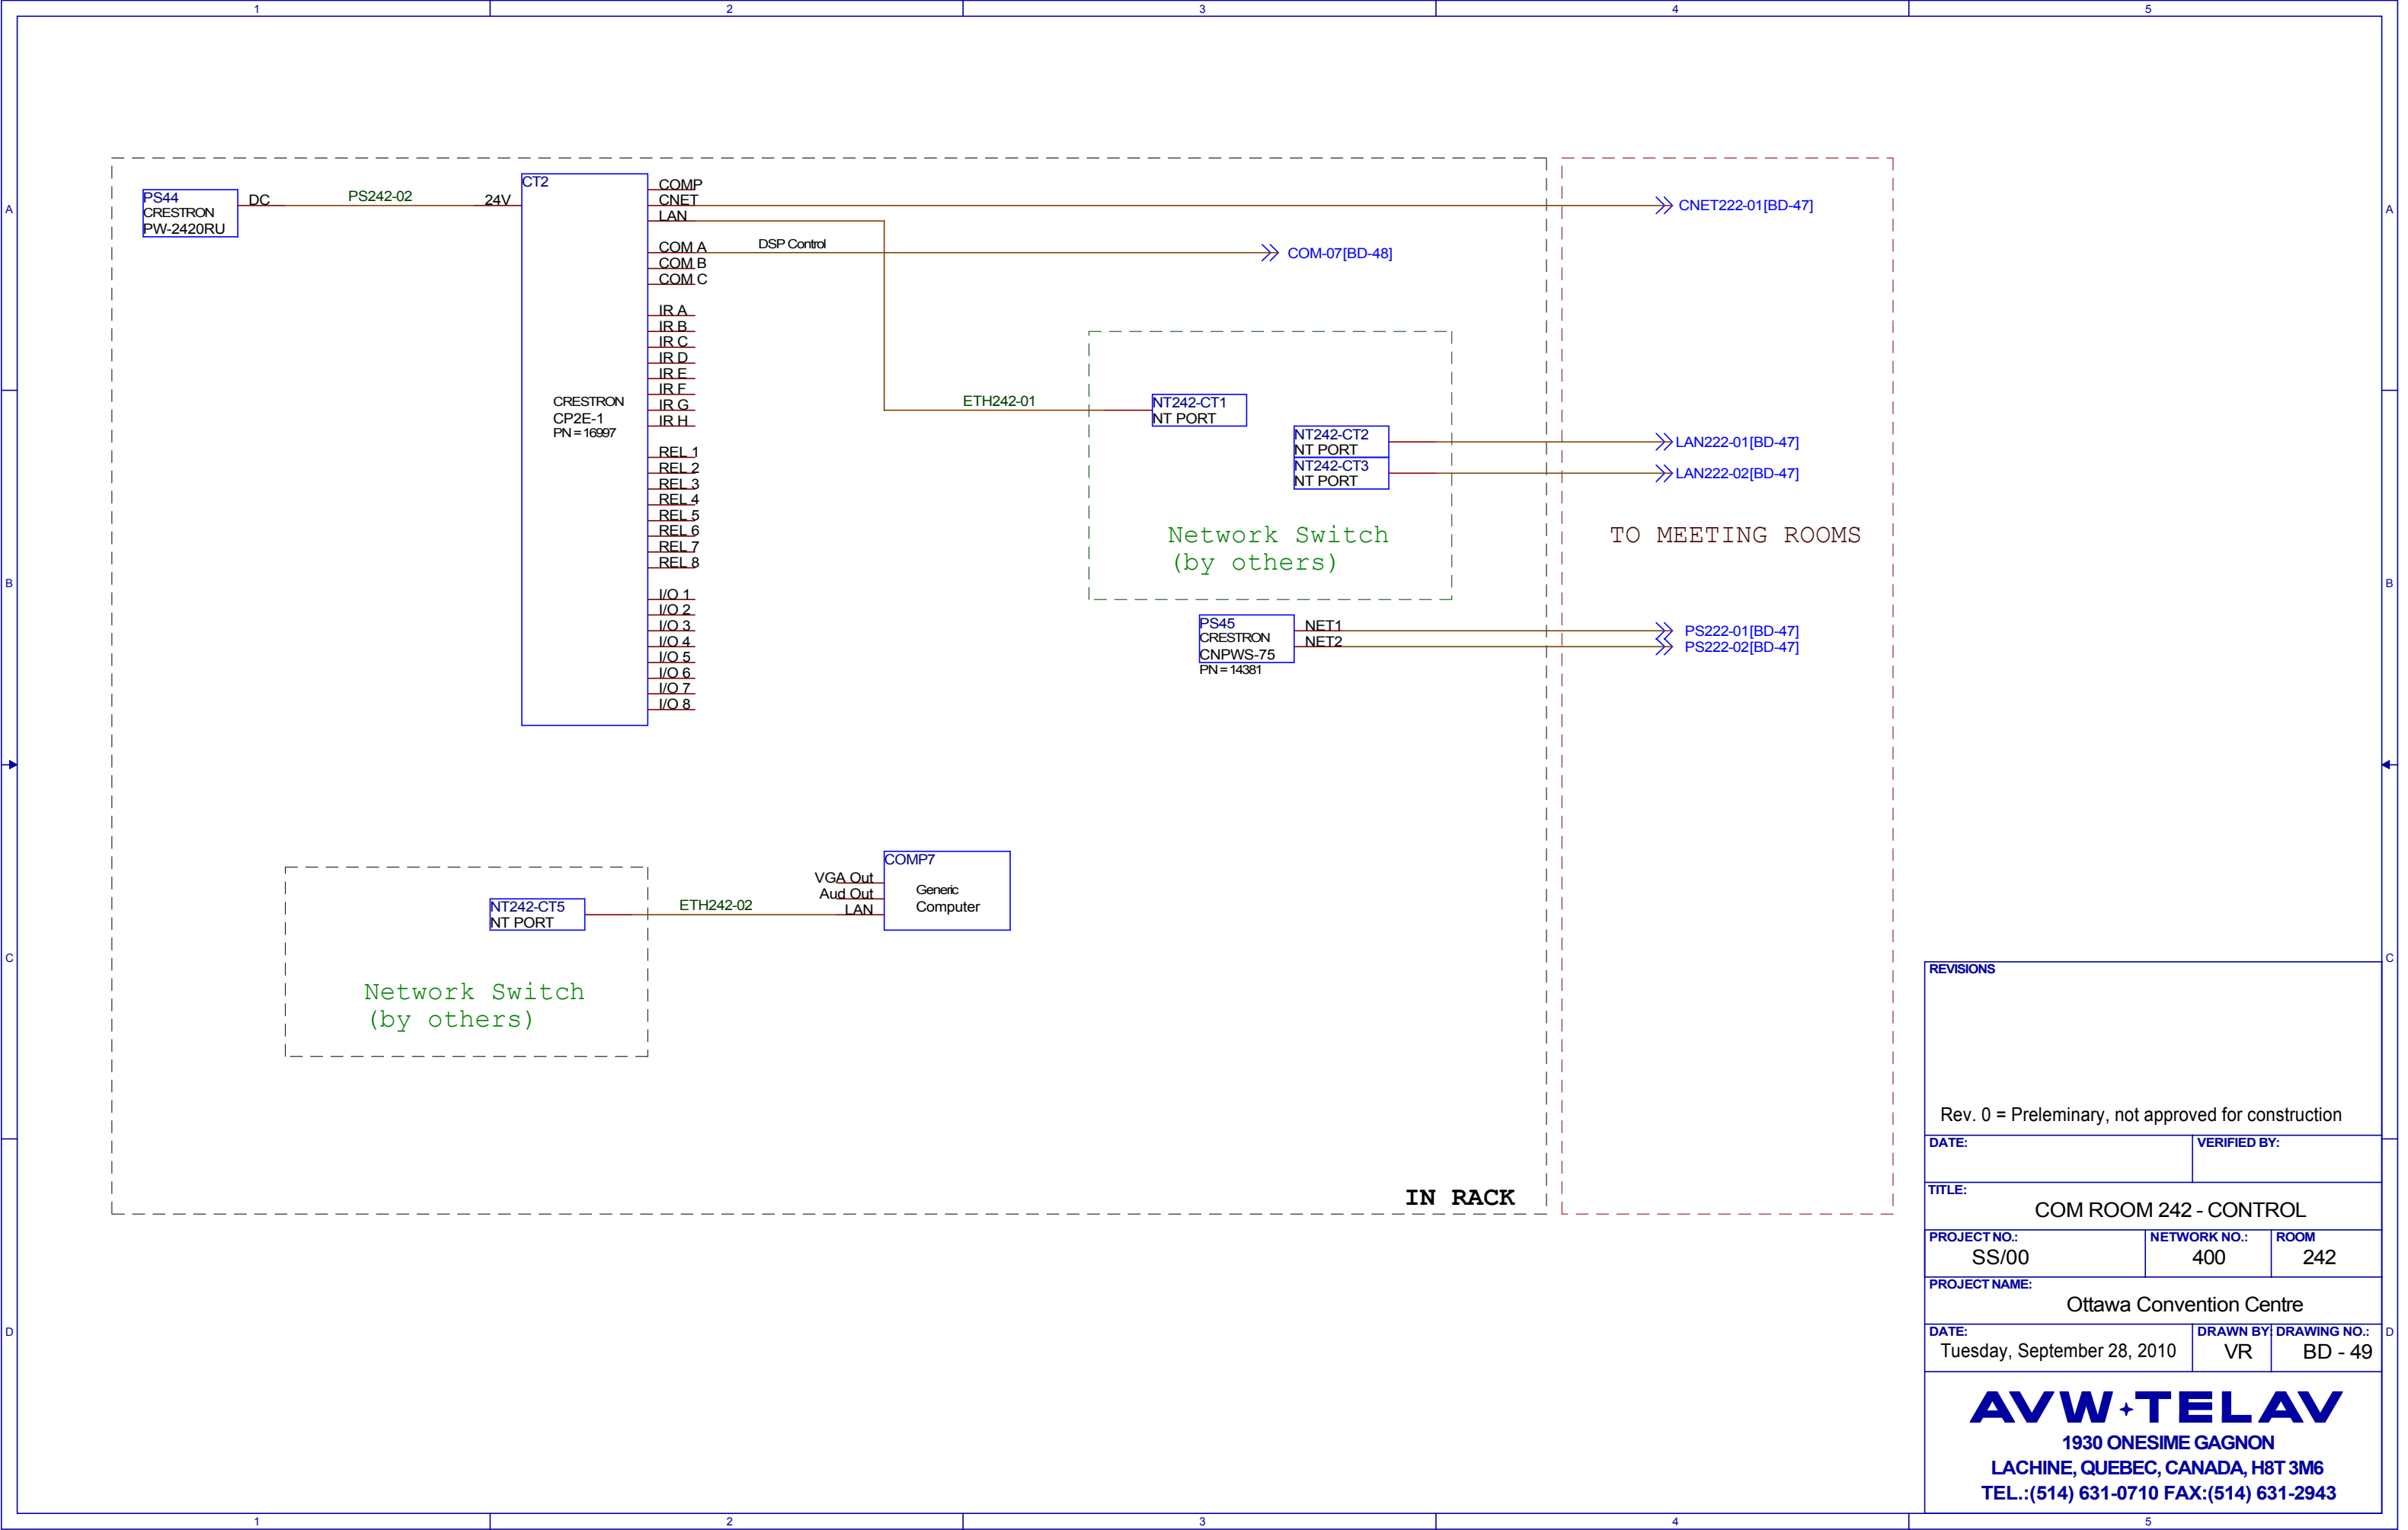



REVISIONS:		
Rev. 0 = Preliminary, not approved for construction		
DATE:		VERIFIED BY:
TITLE: COM ROOM 242 - CONTROL		
PROJECT NO.: SS/00	NETWORK NO.: 400	ROOM 242
PROJECT NAME: Ottawa Convention Centre		
DATE: Tuesday, September 28, 2010	DRAWN BY: VR	DRAWING NO.: BD - 49
AVW+TELAV 1930 ONESIME GAGNON LACHINE, QUEBEC, CANADA, H8T 3M6 TEL.:(514) 631-0710 FAX:(514) 631-2943		

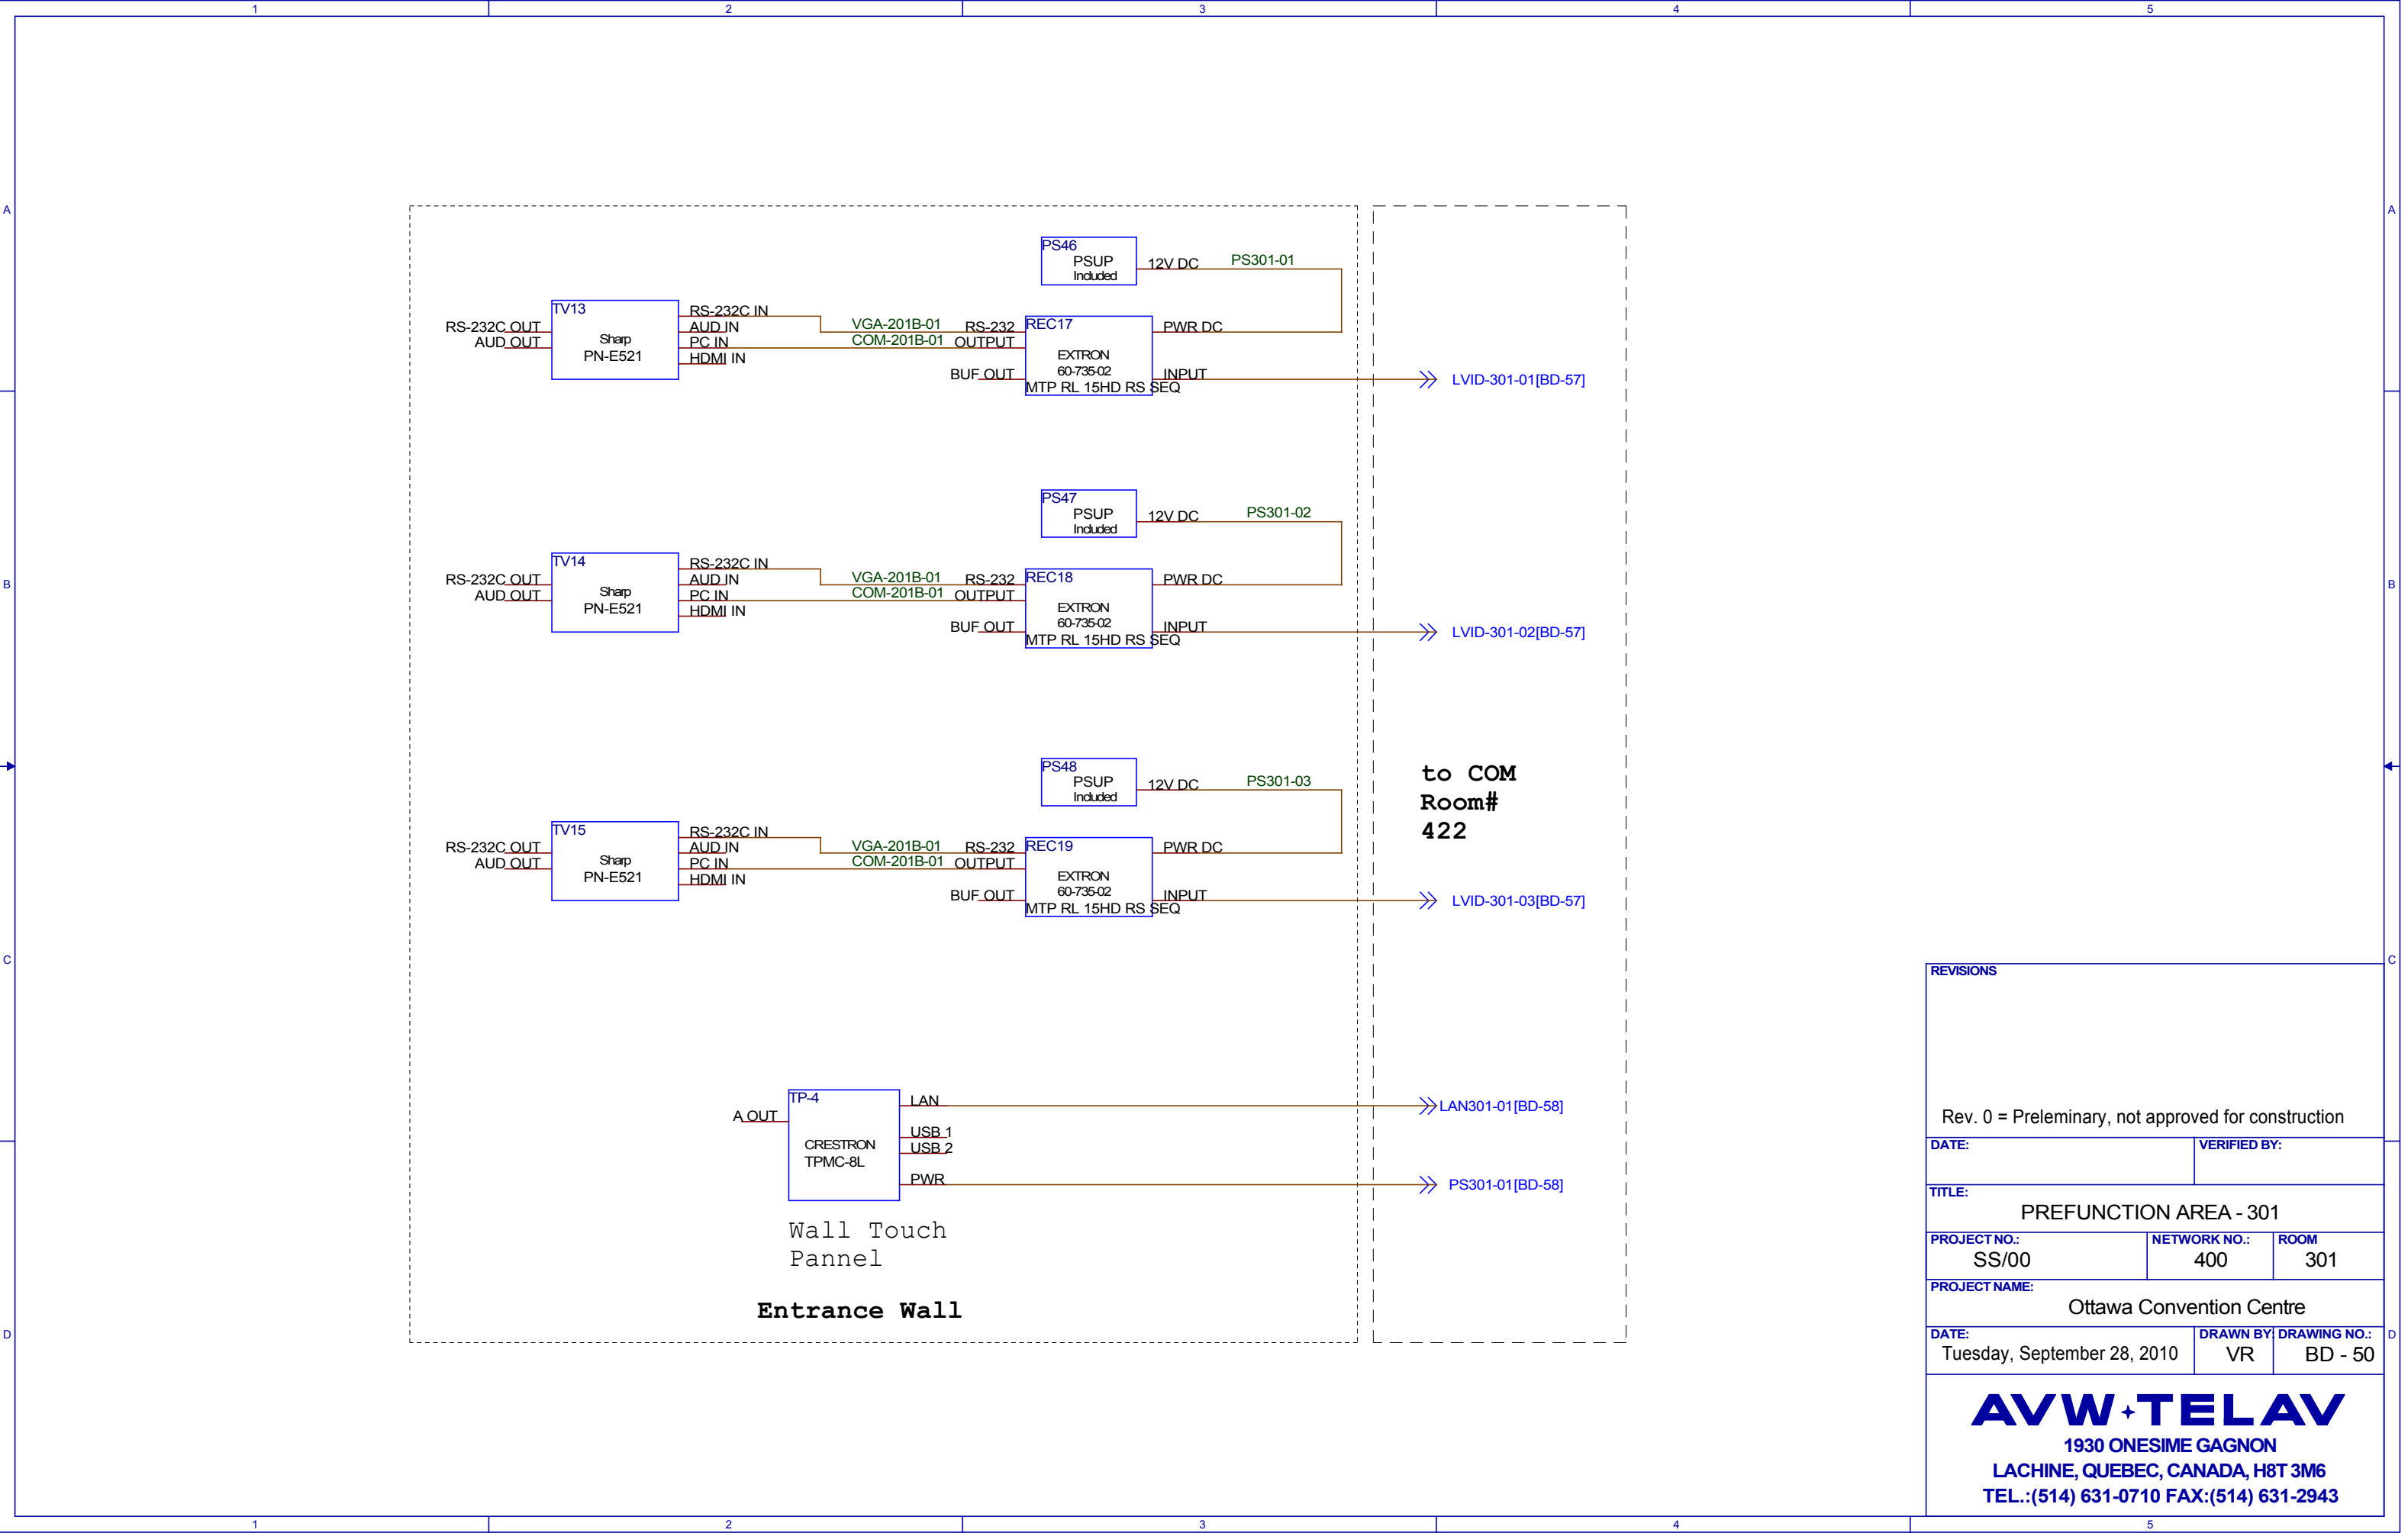

REVISIONS		
Rev. 0 = Preliminary, not approved for construction		
DATE:		VERIFIED BY:
TITLE: PREFUNCTION AREA - 301		
PROJECT NO.: SS/00	NETWORK NO.: 400	ROOM 301
PROJECT NAME: Ottawa Convention Centre		
DATE: Tuesday, September 28, 2010	DRAWN BY: VR	DRAWING NO.: BD - 50
<div>AVW+TELAV</div> <div>1930 ONESIME GAGNON</div> <div>LACHINE, QUEBEC, CANADA, H8T 3M6</div> <div>TEL.:(514) 631-0710 FAX:(514) 631-2943</div>		

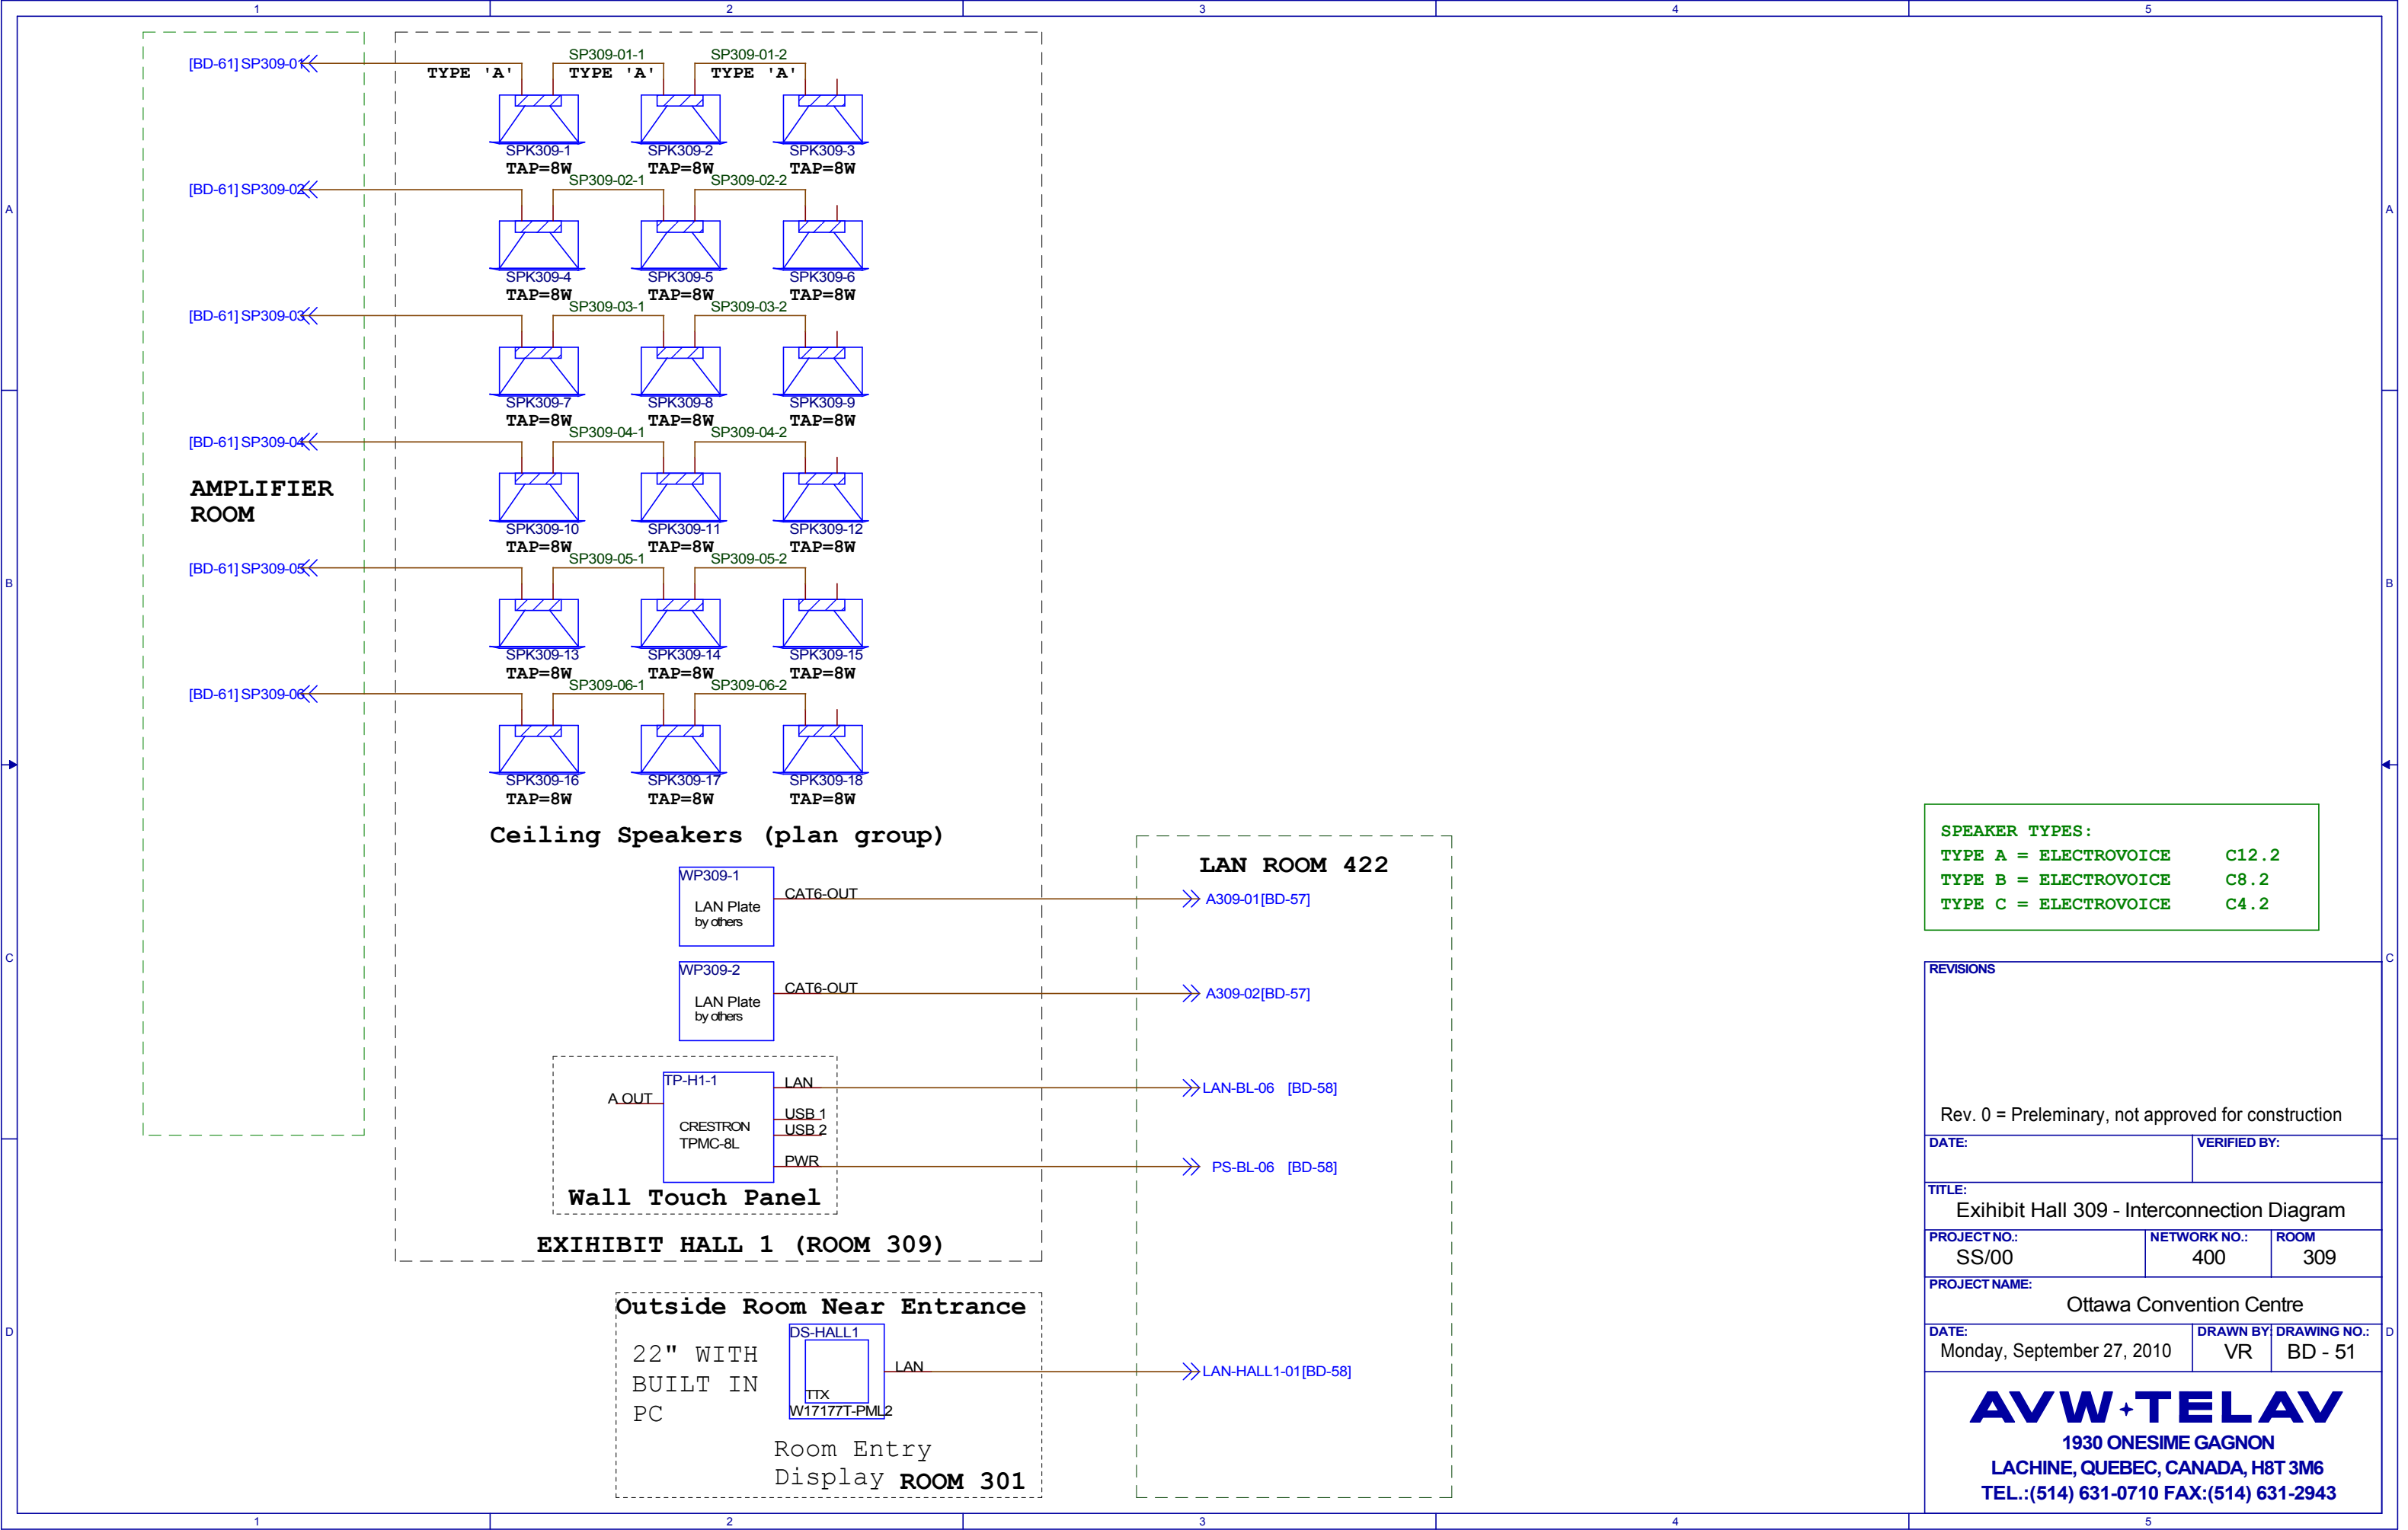

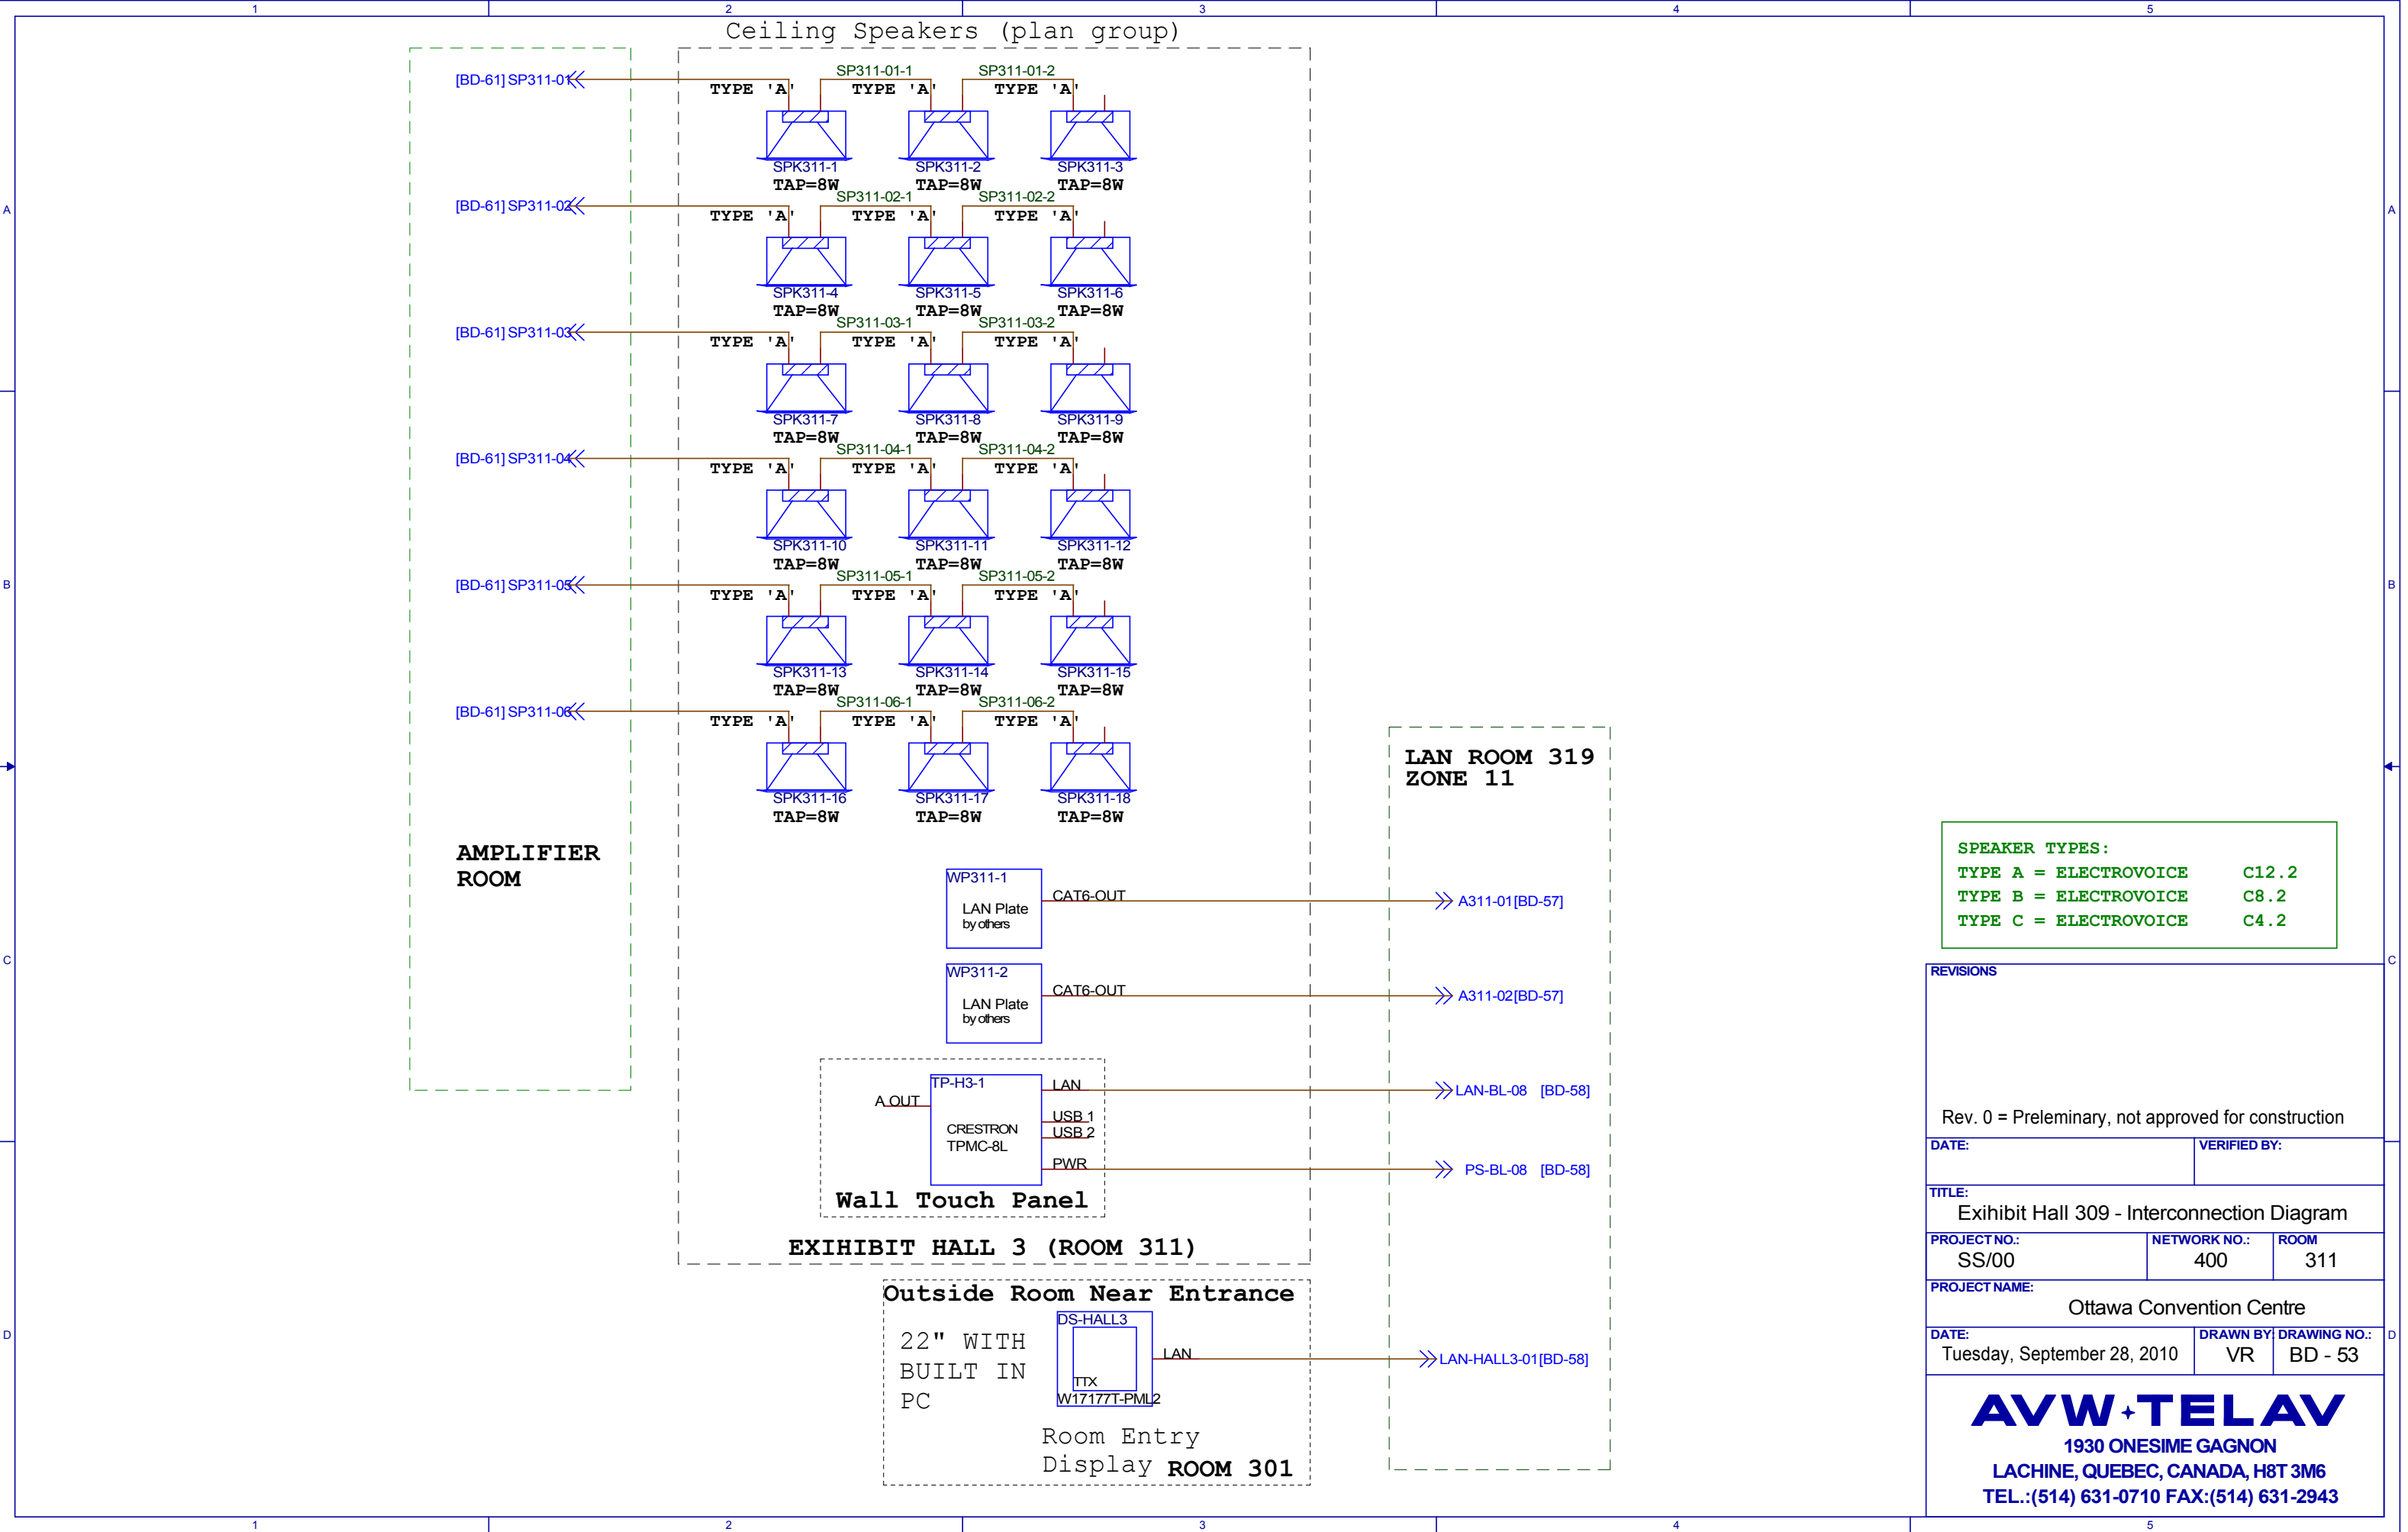

 

REVISIONS

Rev. 0 = Preliminary, not approved for construction

DATE:	VERIFIED BY:
-------	--------------

TITLE: Prefunction 3rd Floor - Interconnection Diagram

PROJECT NO.:	NETWORK NO.:	ROOM
--------------	--------------	------

PROJECT NAME:	
---------------	--


DATE:	DRAWN BY:	DRAWING NO.
Tuesday, September 28, 2010	VR	BD - 54

AVW+TELAV

1930 ONESIME GAGNON

LACHINE, QUEBEC, CANADA, H8T 3M6


TEL.:(514) 631-0710 FAX:(514) 631-2943

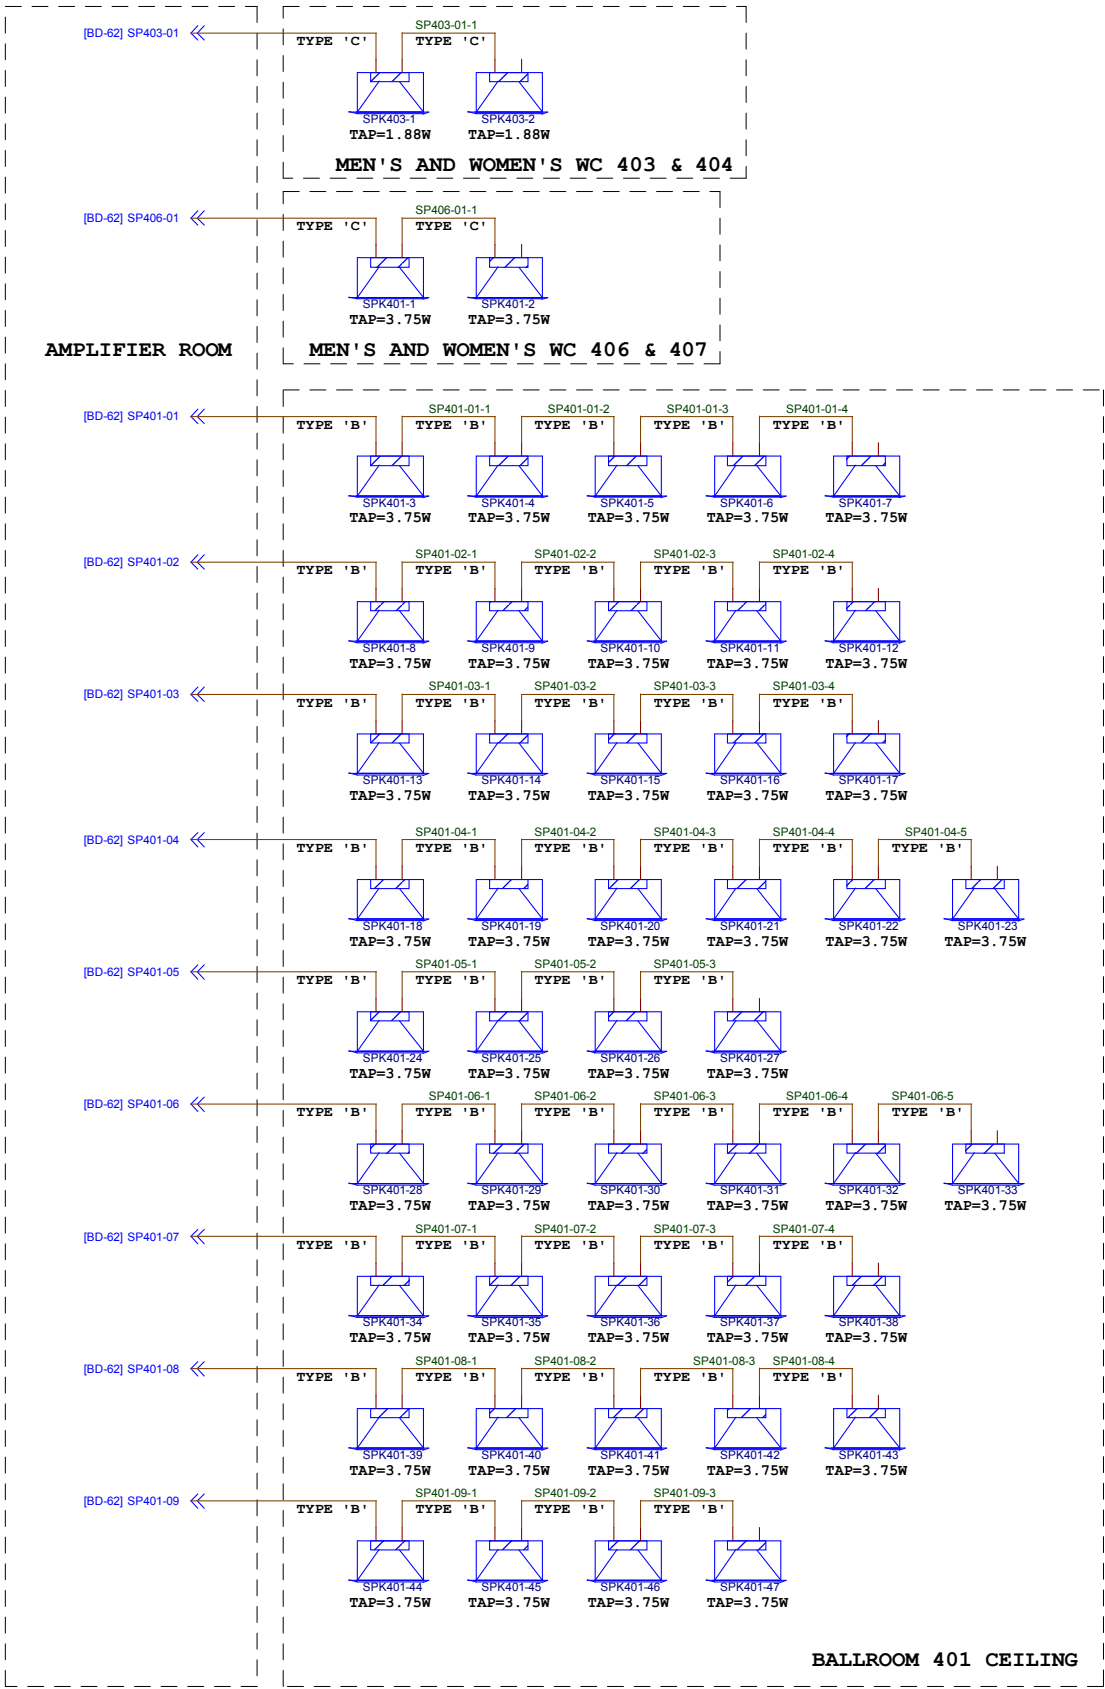


Ceiling Speakers (plan group)


SPEAKER TYPES:	
TYPE A = ELECTROVOICE	C12.2
TYPE B = ELECTROVOICE	C8.2
TYPE C = ELECTROVOICE	C4.2

REVISIONS		
Rev. 0 = Preliminary, not approved for construction		
DATE:		VERIFIED BY:
TITLE:		
Ballroom 401 - Interconnection Diagram		
PROJECT NO.:	NETWORK NO.:	ROOM
SS/00	400	4th Floor
PROJECT NAME:		
Ottawa Congress Centre		
DATE:		DRAWN BY: DRAWING NO.:
Tuesday, September 28, 2010		VR BD - 55
AVW+TELAV		
1930 ONESIME GAGNON		
LACHINE, QUEBEC, CANADA, H8T 3M6		
TEL.:(514) 631-0710 FAX:(514) 631-2943		

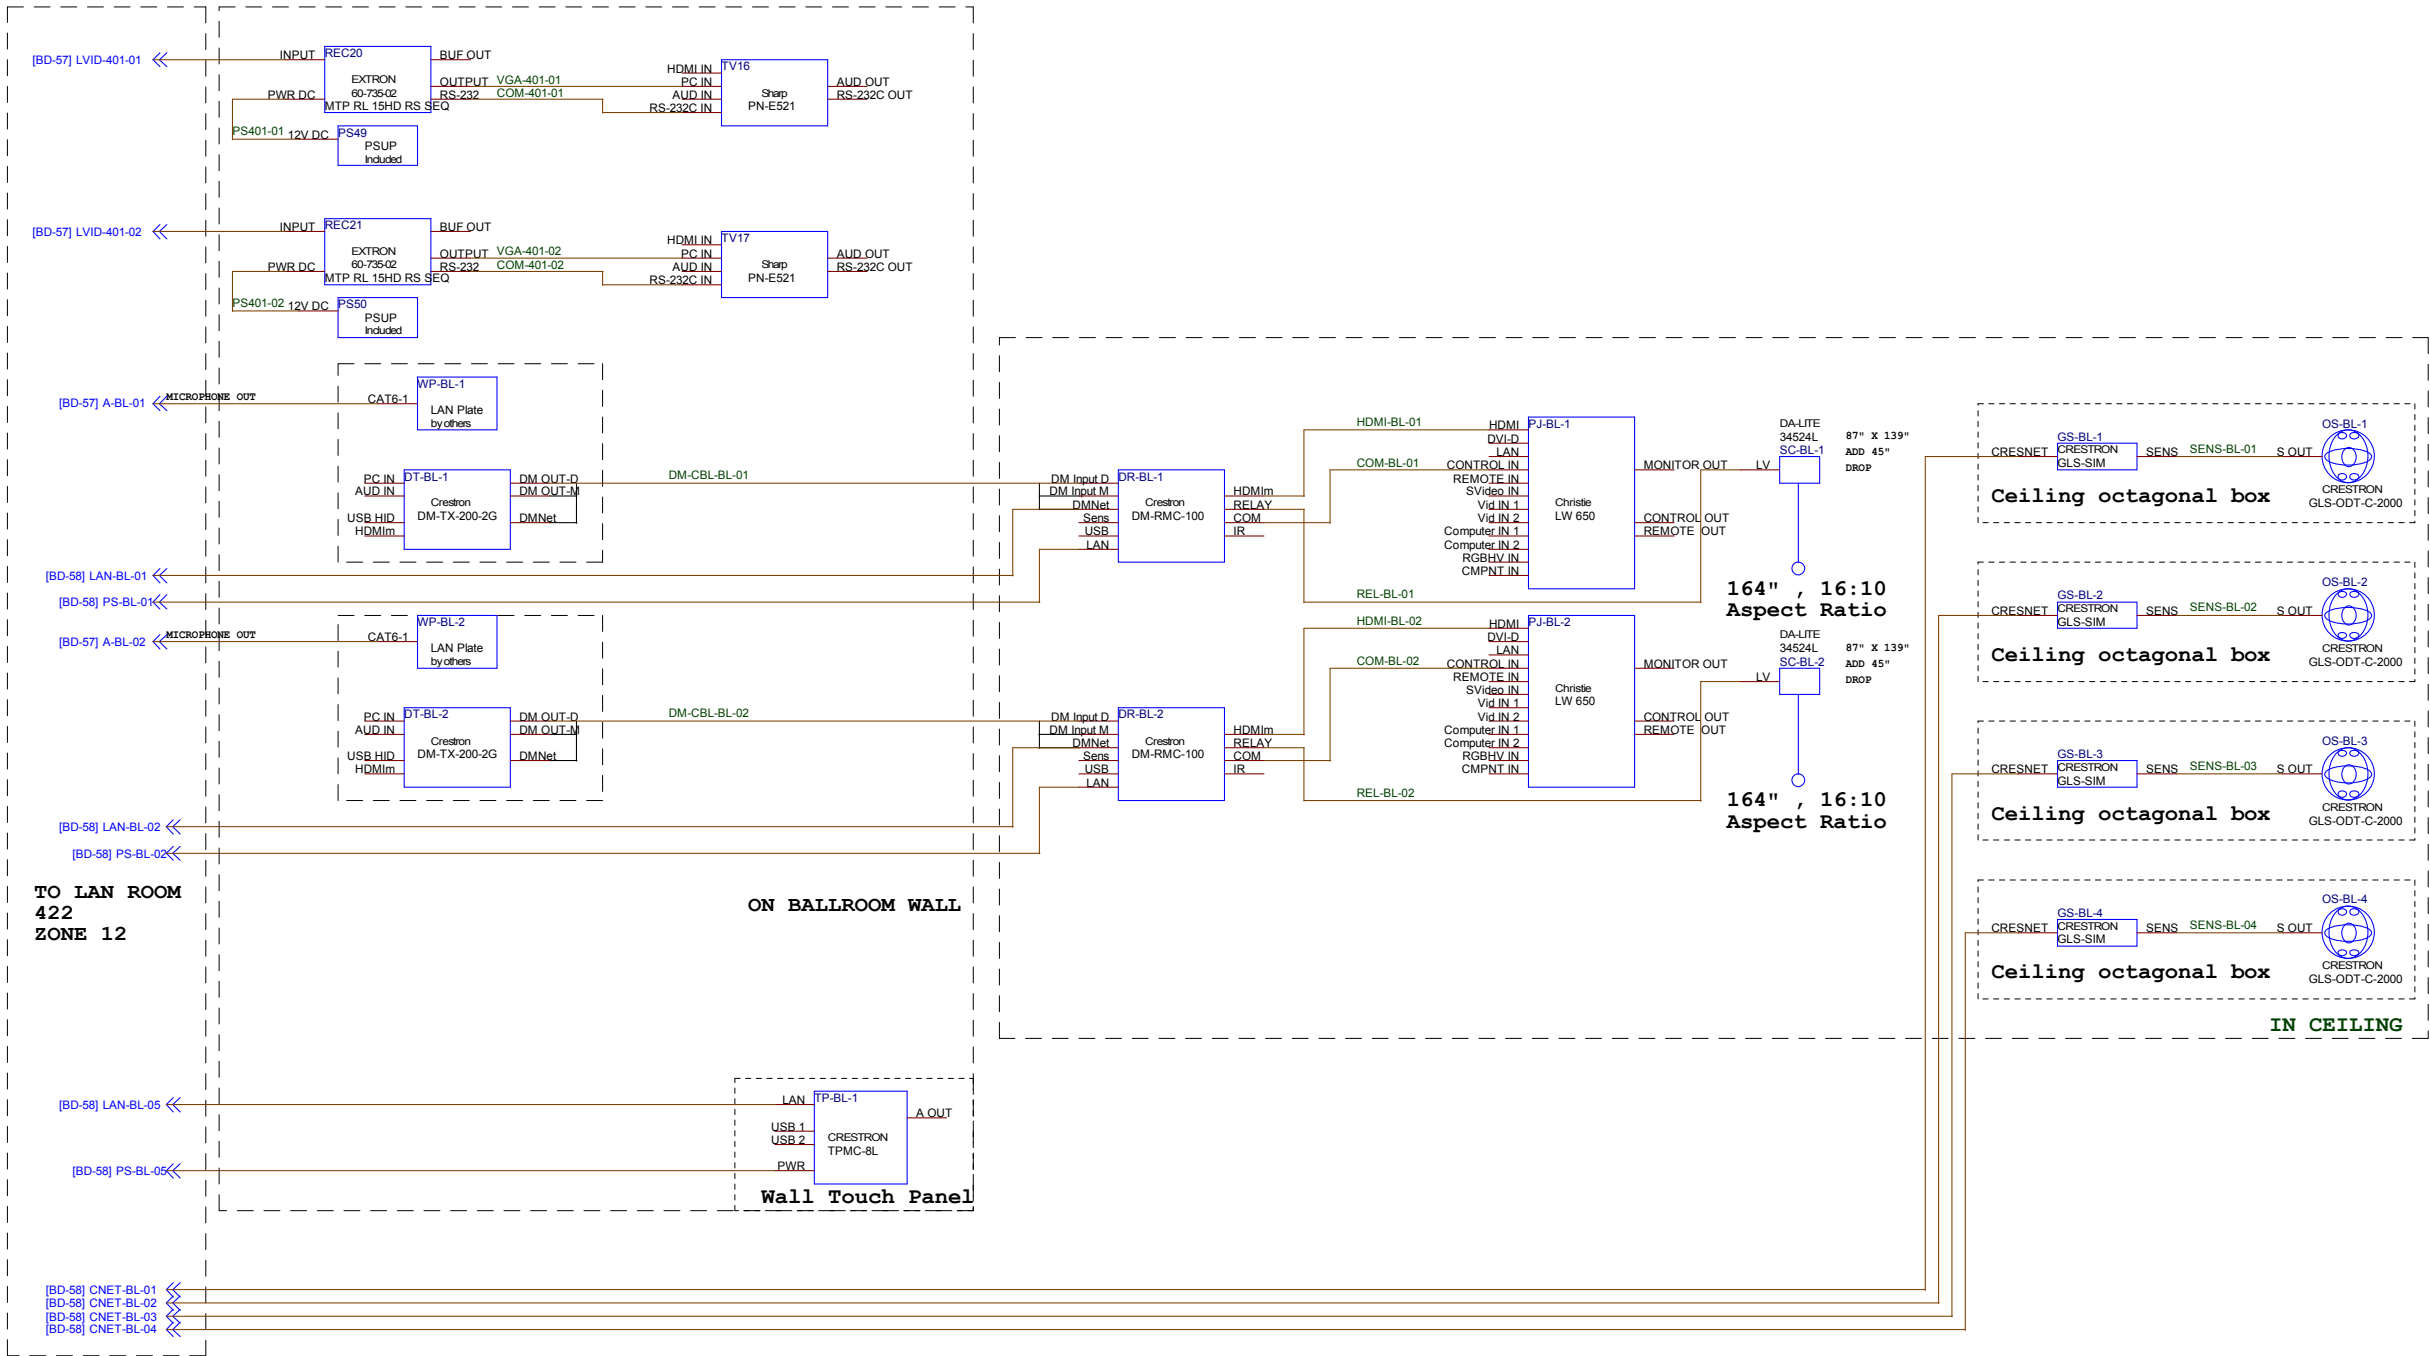



REVISIONS		
Rev. 0 = Preliminary, not approved for construction		
DATE:		VERIFIED BY:
TITLE: Ballroom Schematic - Video, Control & Source Audio		
PROJECT NO.: SS/00	NETWORK NO.: 400	ROOM: Ballroom
PROJECT NAME: Ottawa Congress Centre		
DATE: Tuesday, September 28, 2010		DRAWN BY: DRAWING NO.: VR BD - 56
AVW+TELAV 1930 ONESIME GAGNON LACHINE, QUEBEC, CANADA, H8T 3M6 TEL.:(514) 631-0710 FAX:(514) 631-2943		

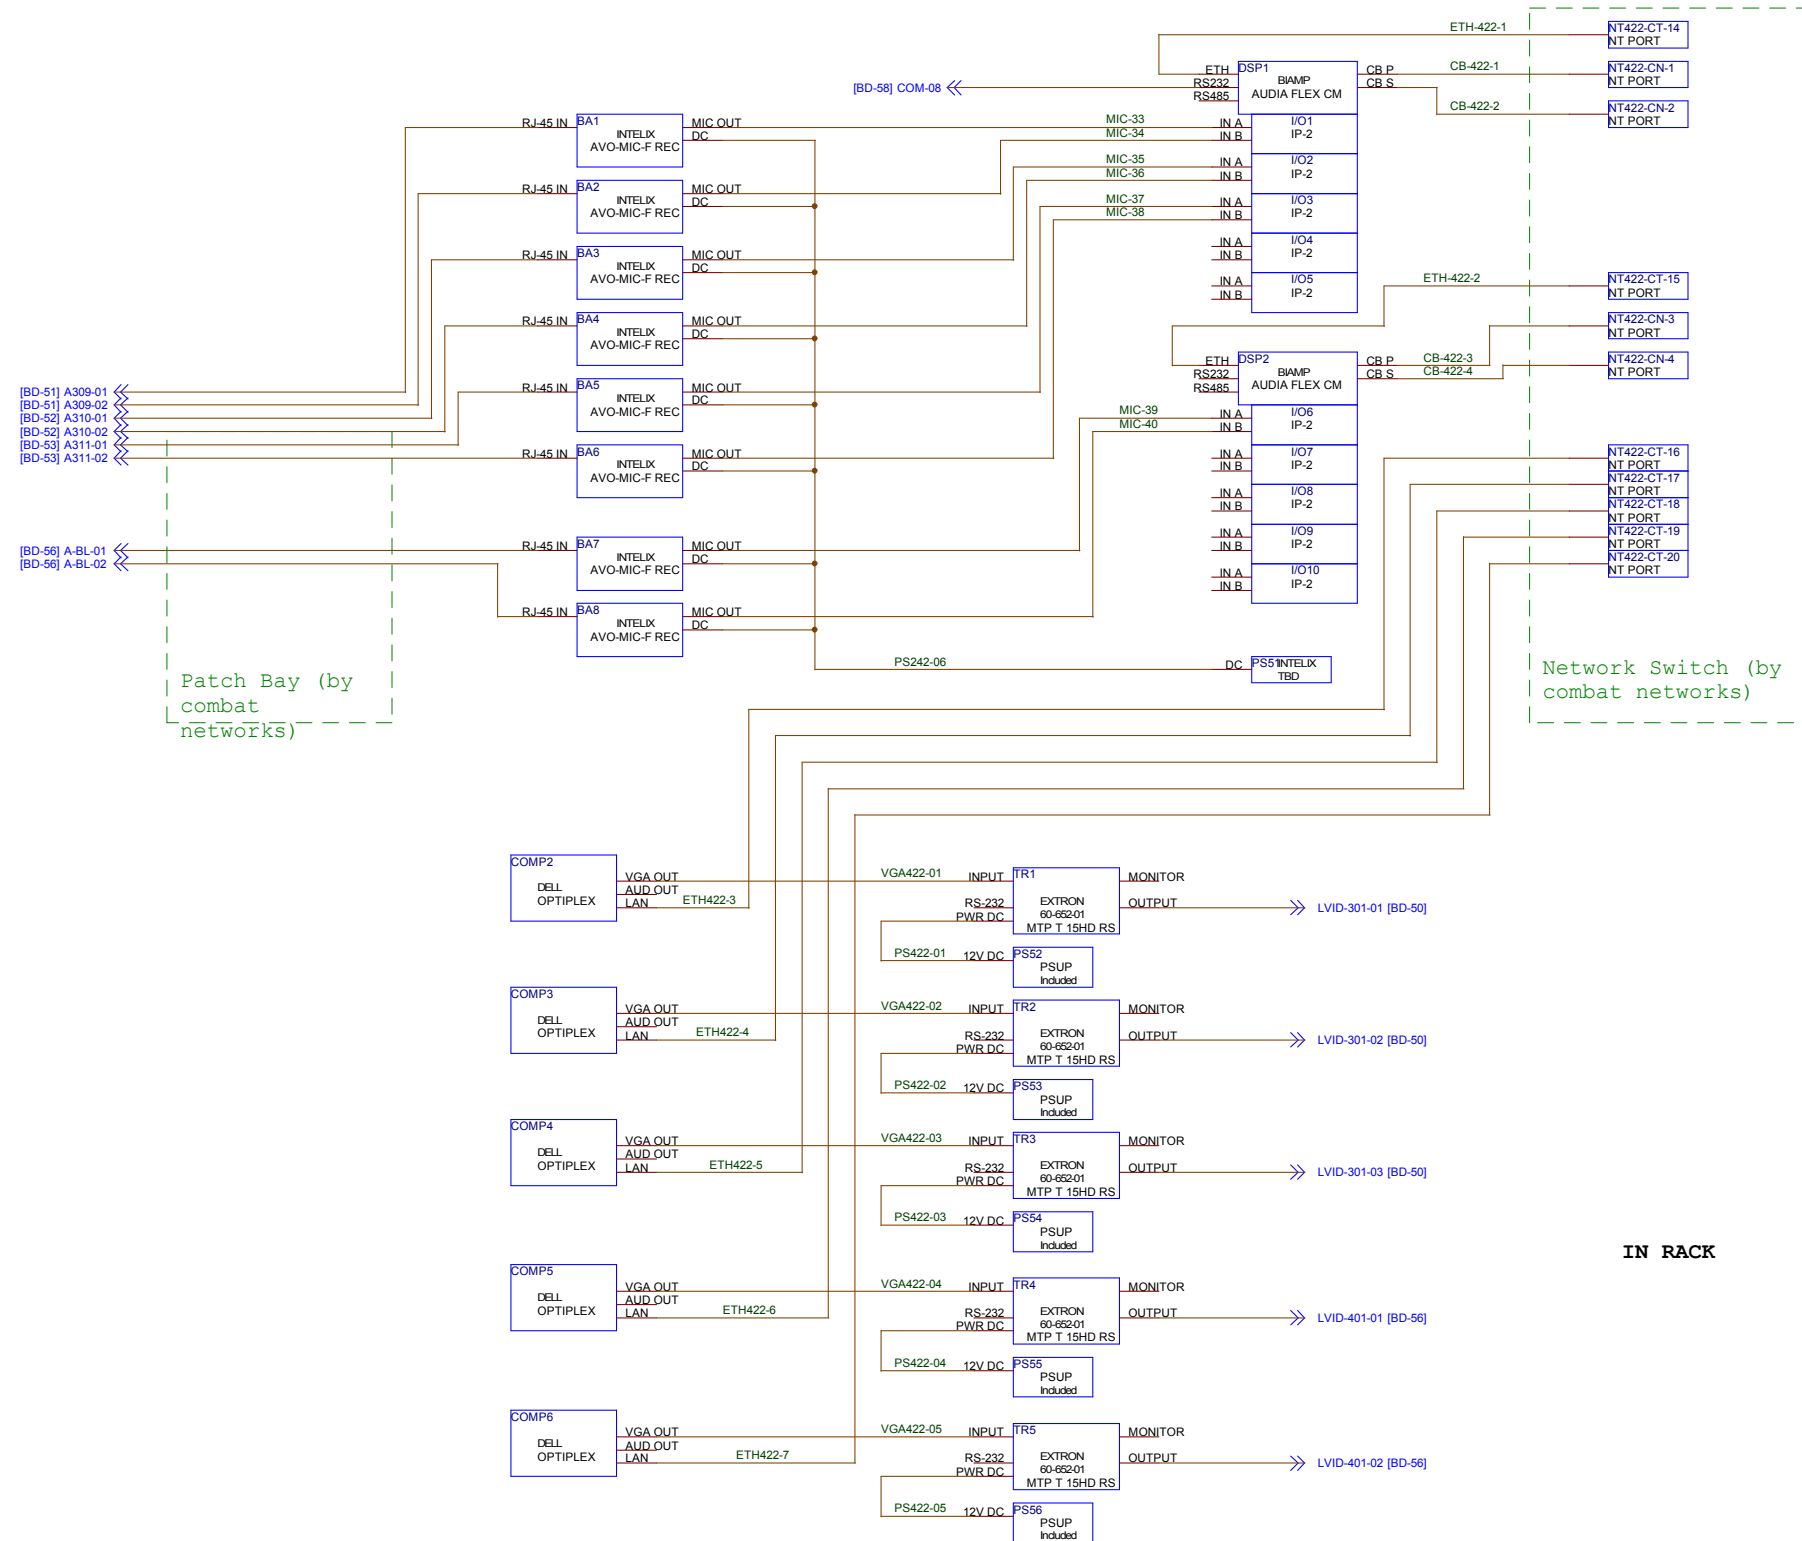

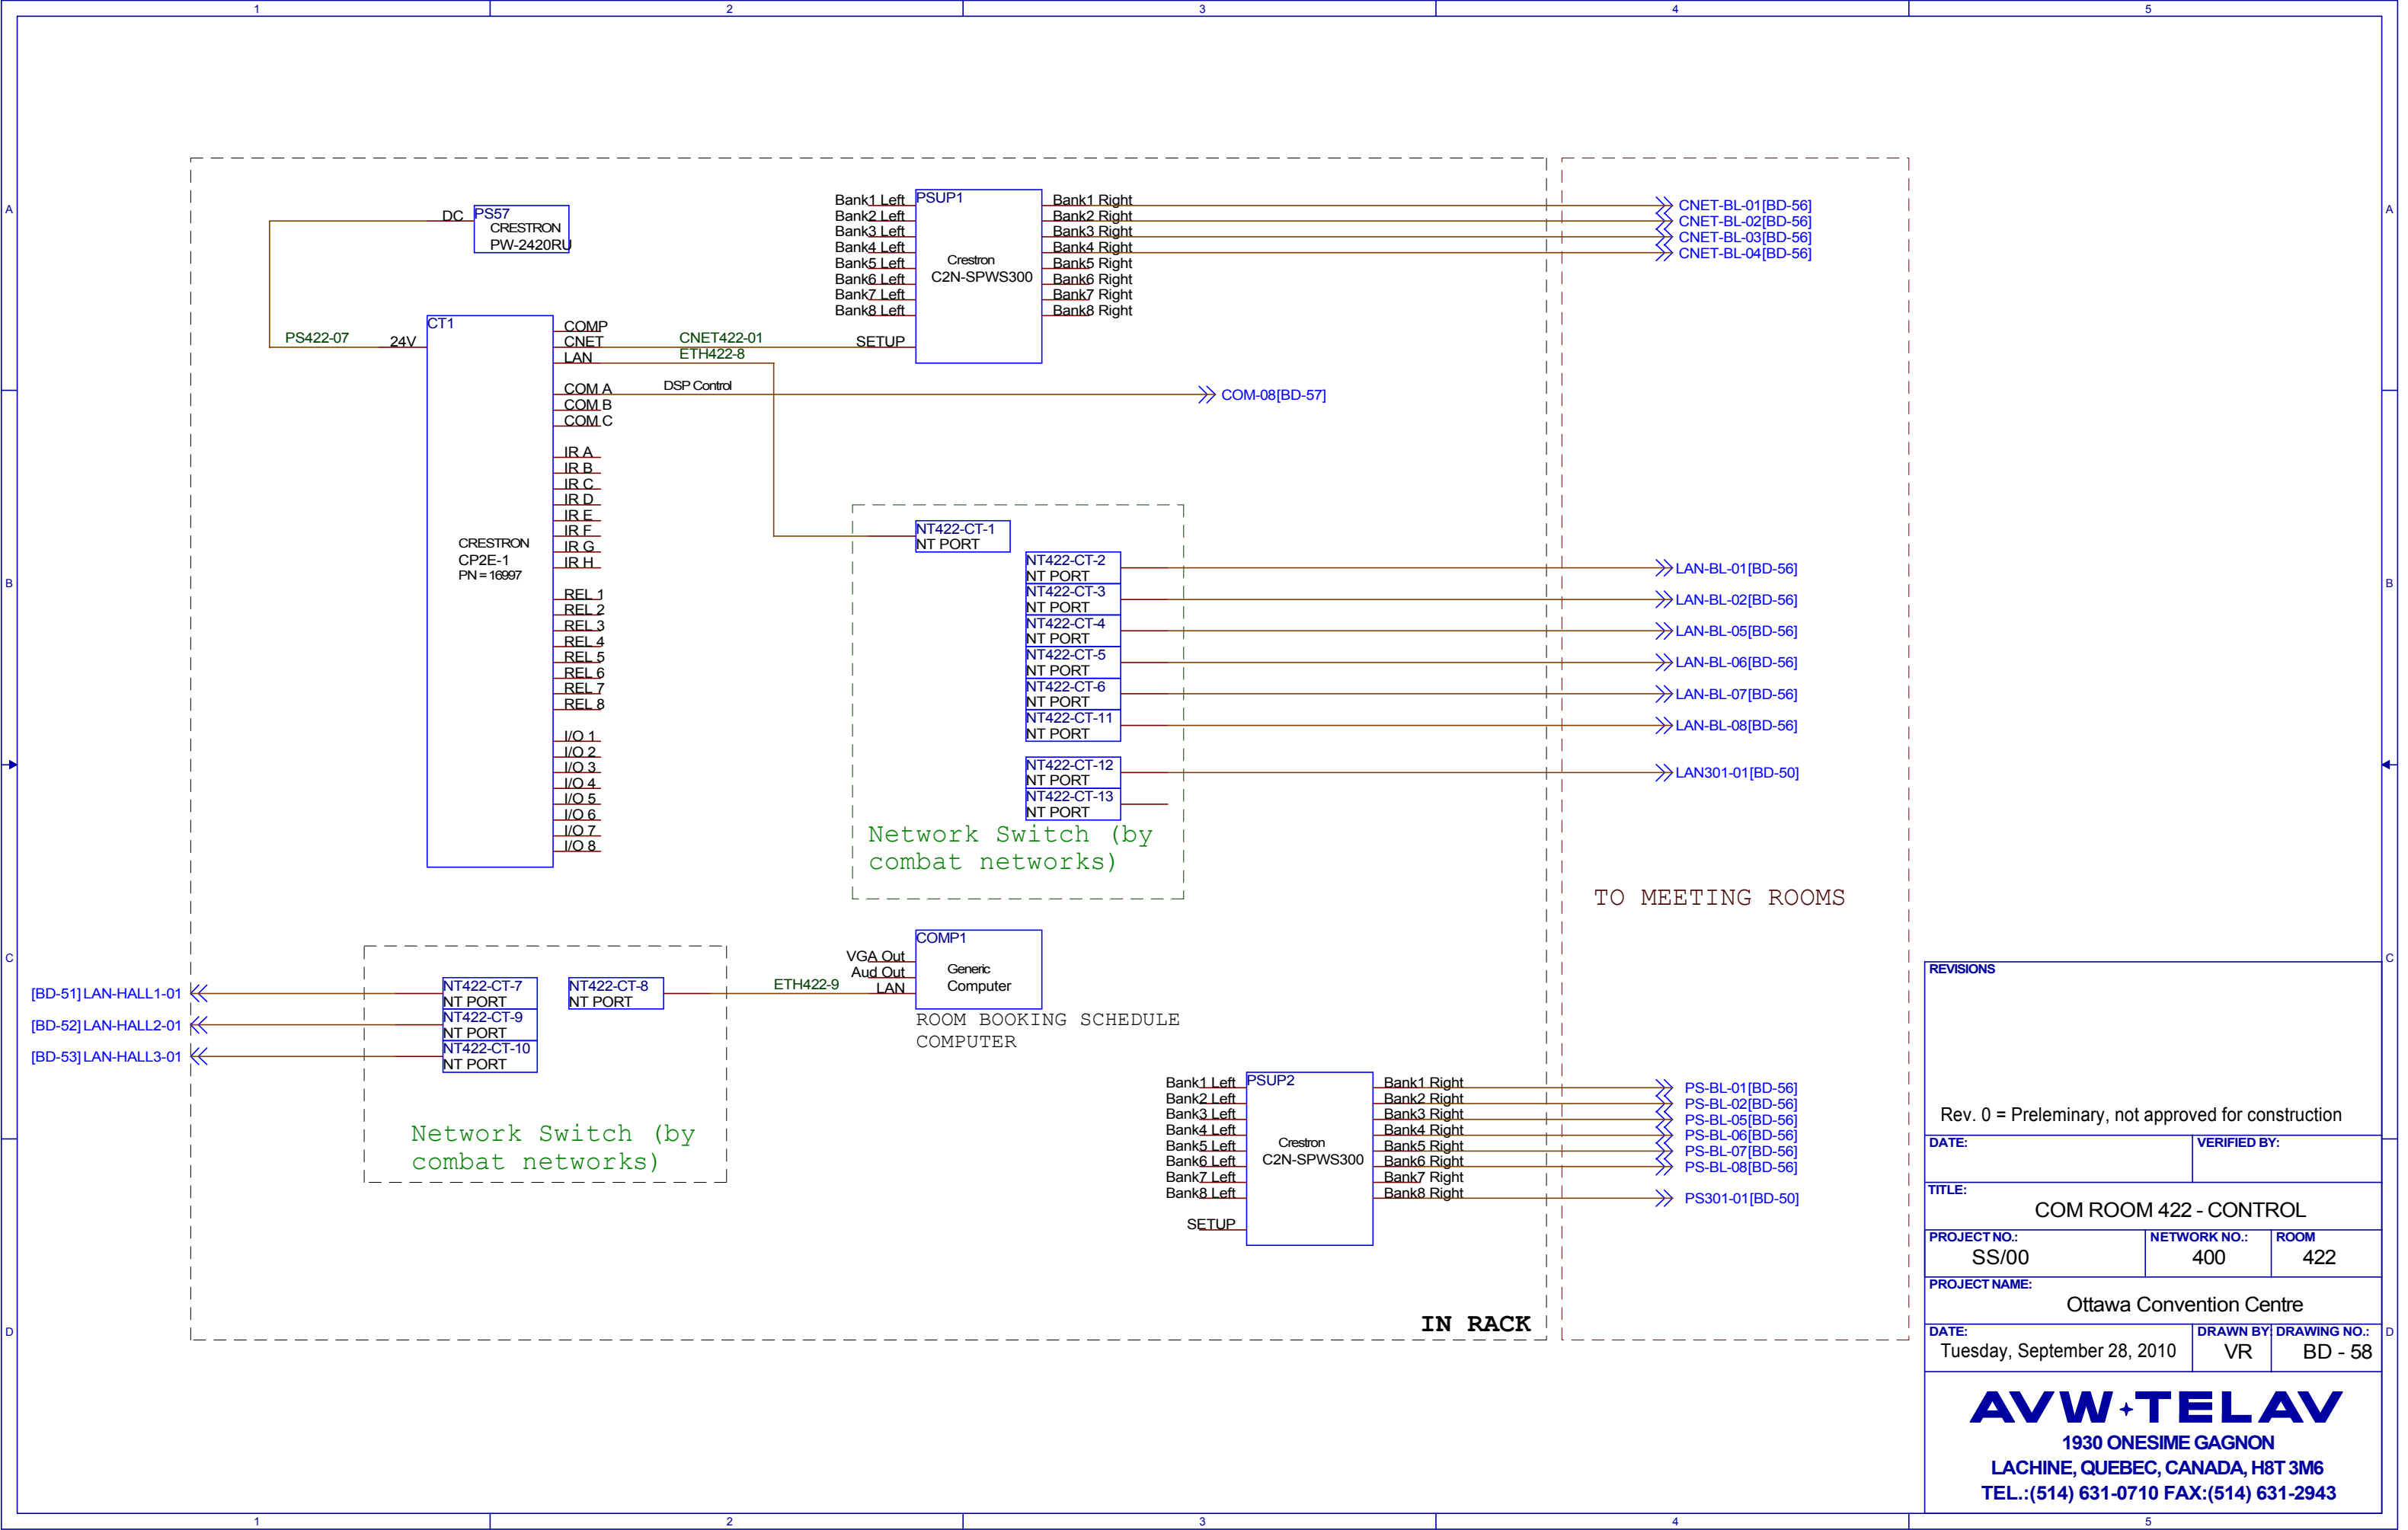


REVISIONS:		
Rev. 0 = Preliminary, not approved for construction		
DATE:		VERIFIED BY:
TITLE: COM ROOM 422 - CONTROL		
PROJECT NO.: SS/00	NETWORK NO.: 400	ROOM 422
PROJECT NAME: Ottawa Convention Centre		
DATE: Tuesday, September 28, 2010	DRAWN BY: VR	DRAWING NO.: BD - 58
AVW+TELAV 1930 ONESIME GAGNON LACHINE, QUEBEC, CANADA, H8T 3M6 TEL.:(514) 631-0710 FAX:(514) 631-2943		

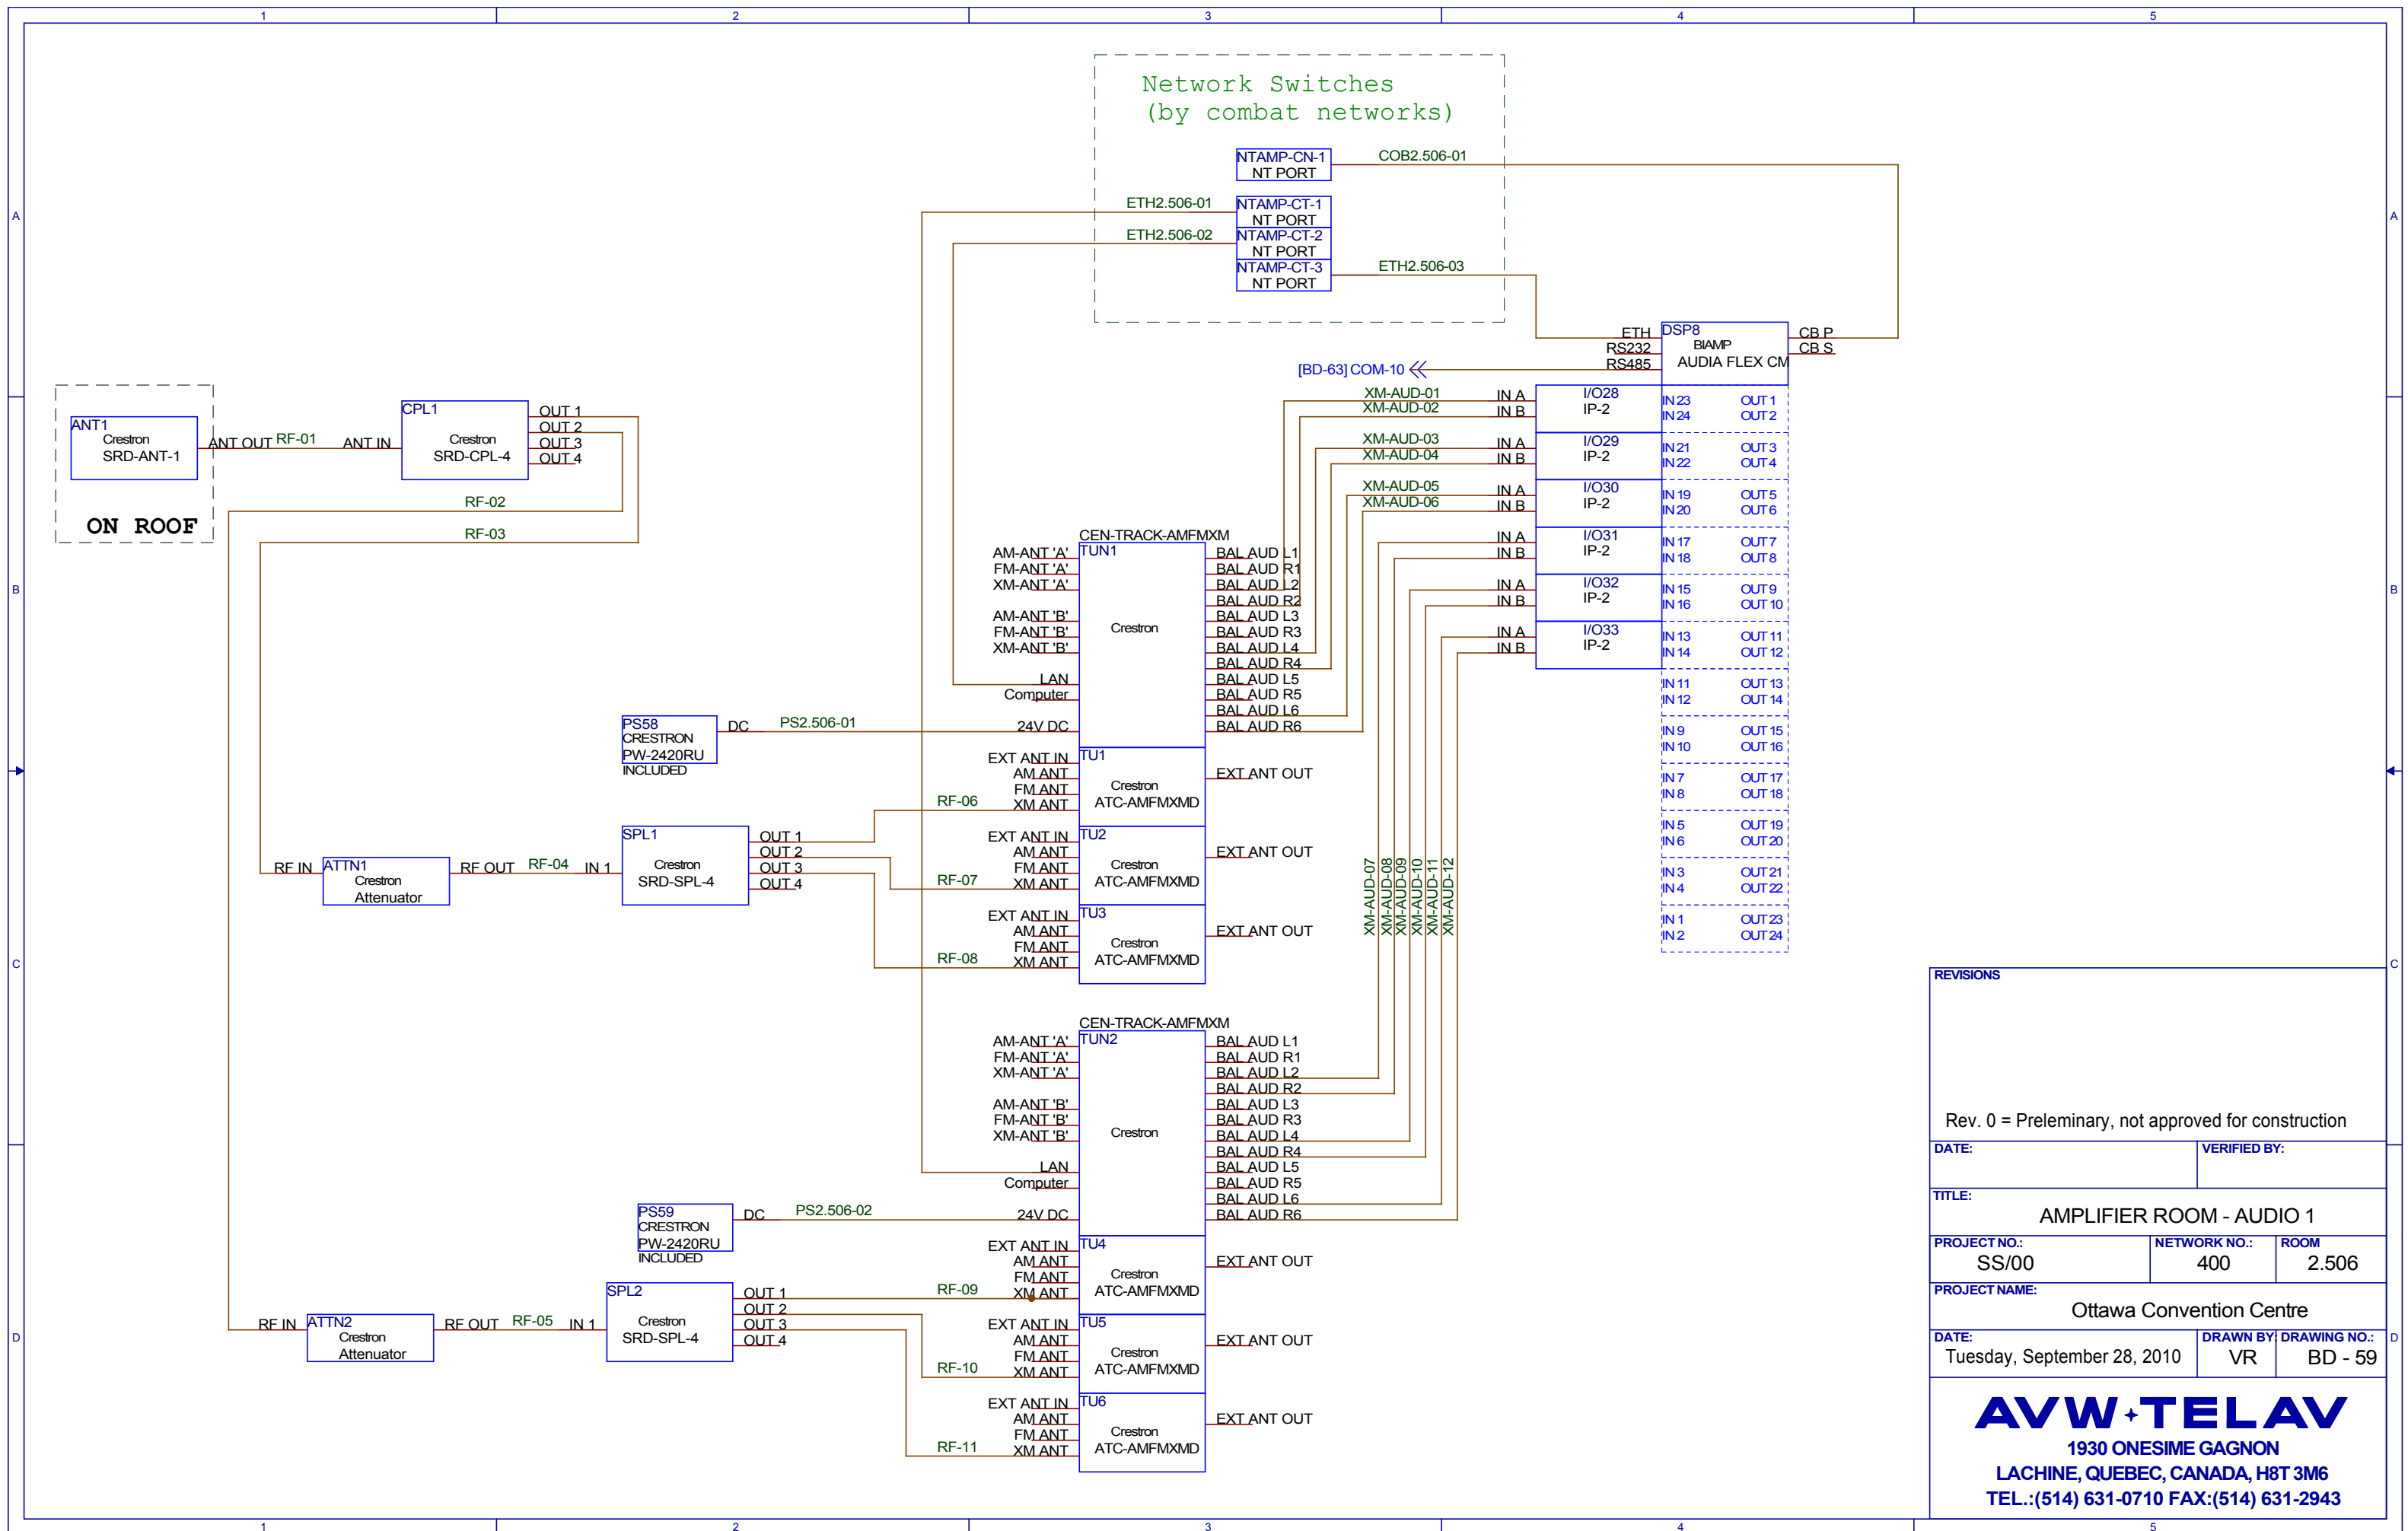

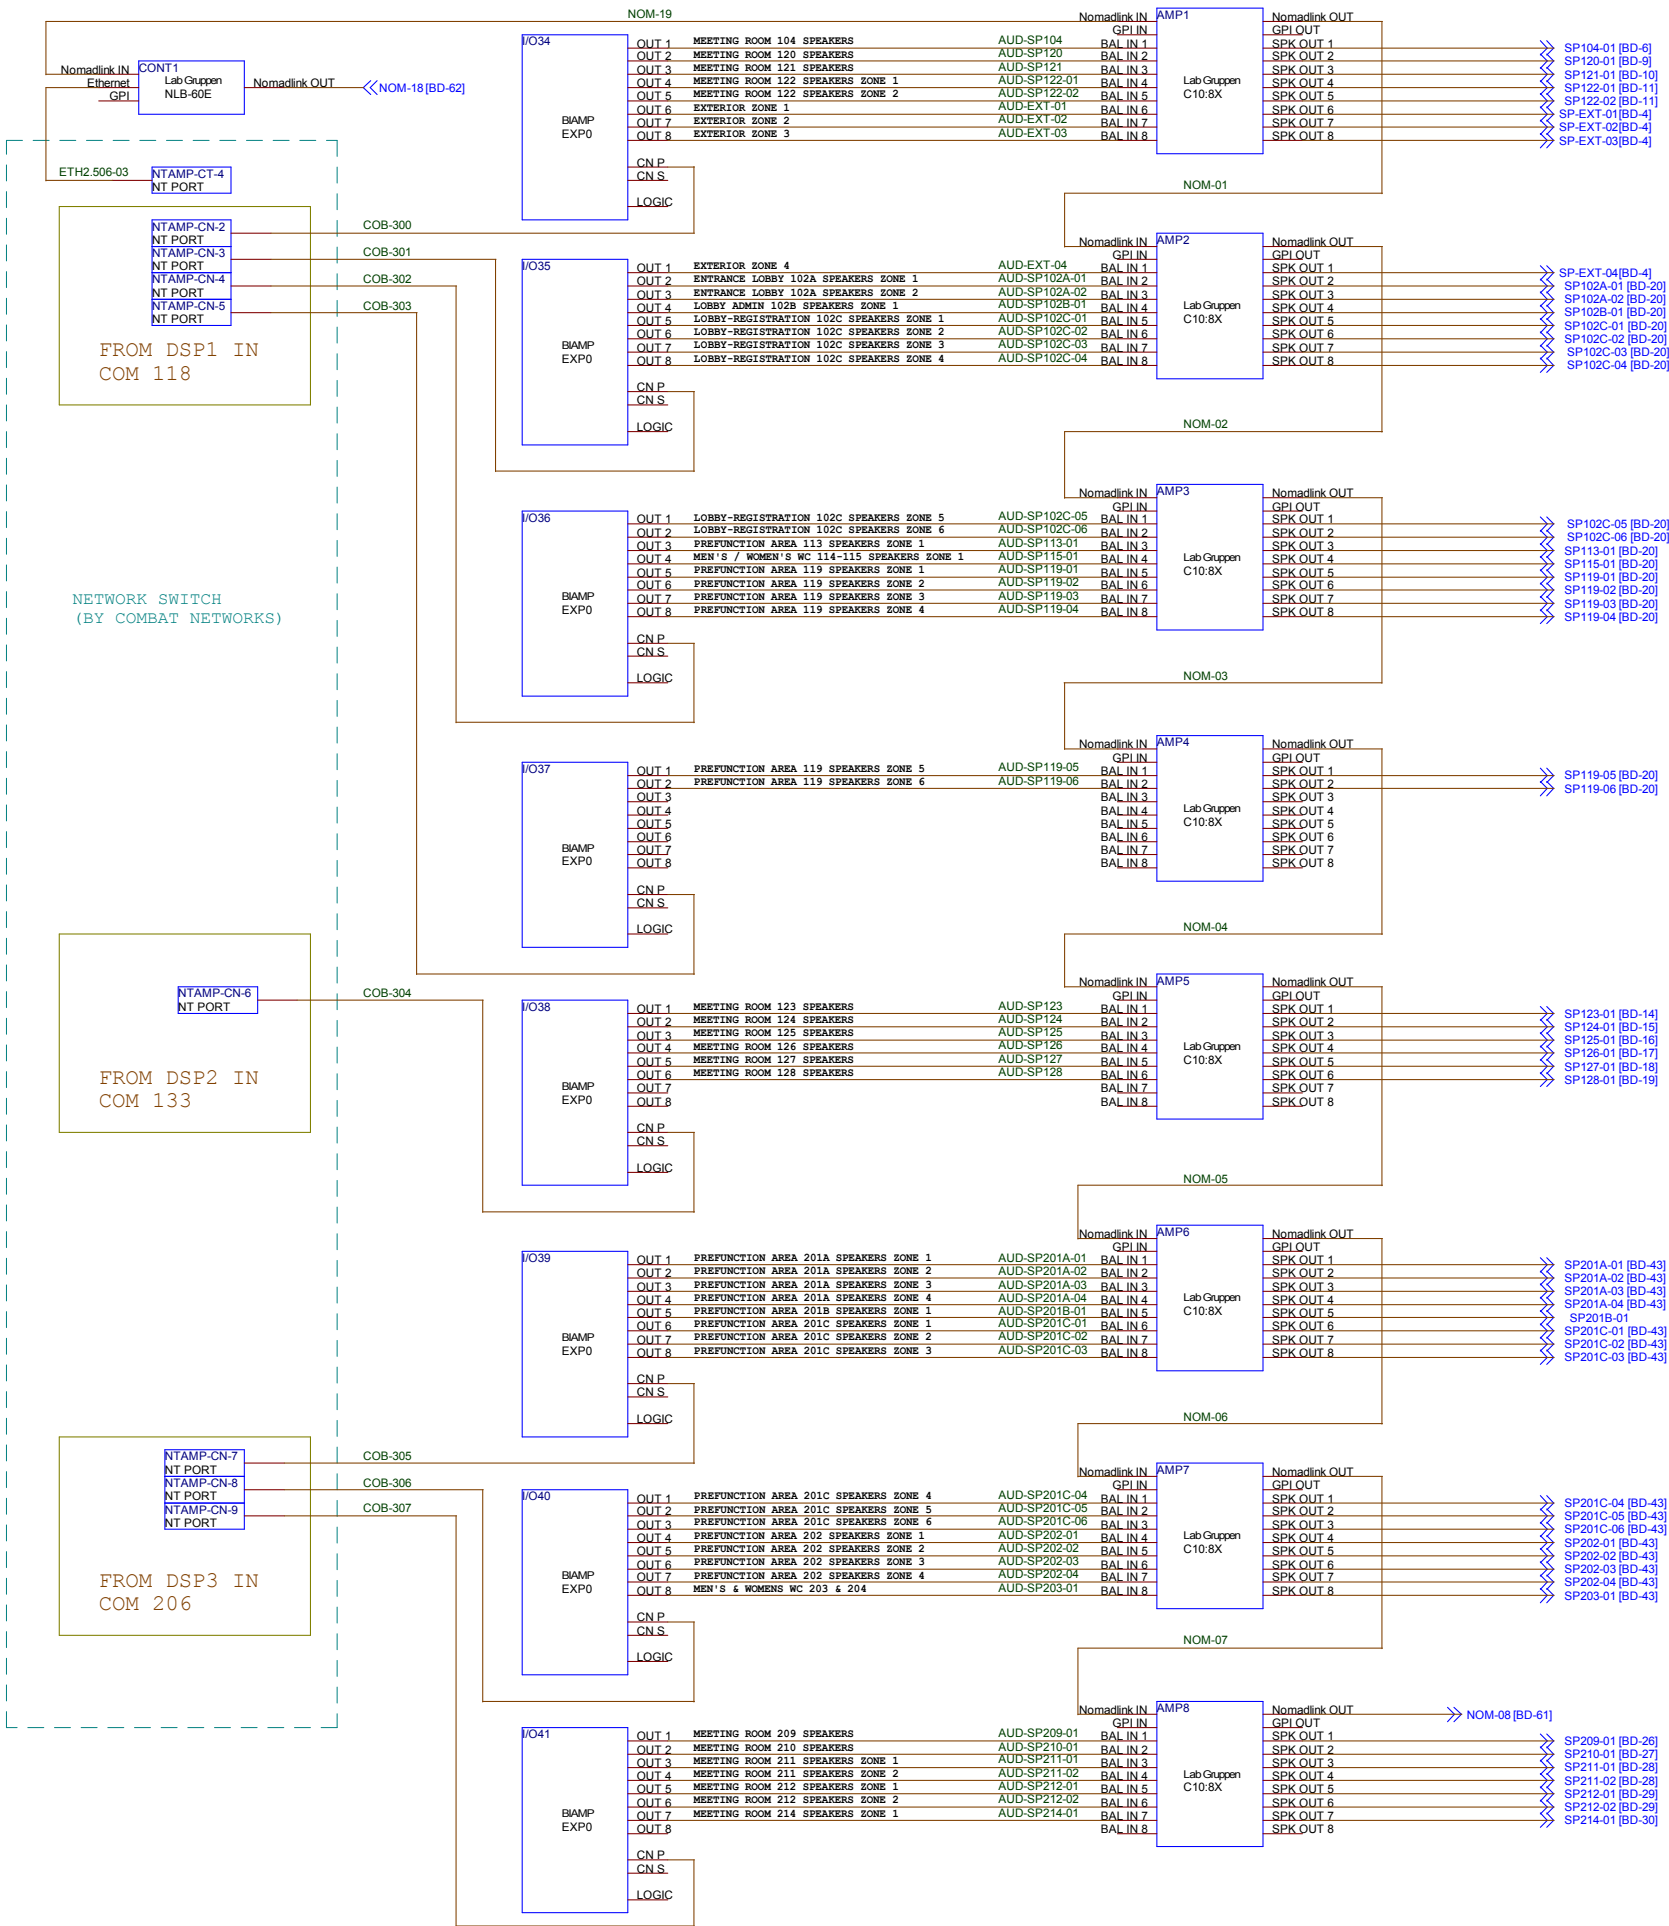

REVISIONS		
Rev. 0 = Preliminary, not approved for construction		
DATE:		VERIFIED BY:
TITLE: AMPLIFIER ROOM - AUDIO 1		
PROJECT NO.: SS/00	NETWORK NO.: 400	ROOM 2.506
PROJECT NAME: Ottawa Convention Centre		
DATE: Tuesday, September 28, 2010		DRAWN BY: VR DRAWING NO.: BD - 60
AVW+TELAV 1930 ONESIME GAGNON LACHINE, QUEBEC, CANADA, H8T 3M6 TEL.:(514) 631-0710 FAX:(514) 631-2943		

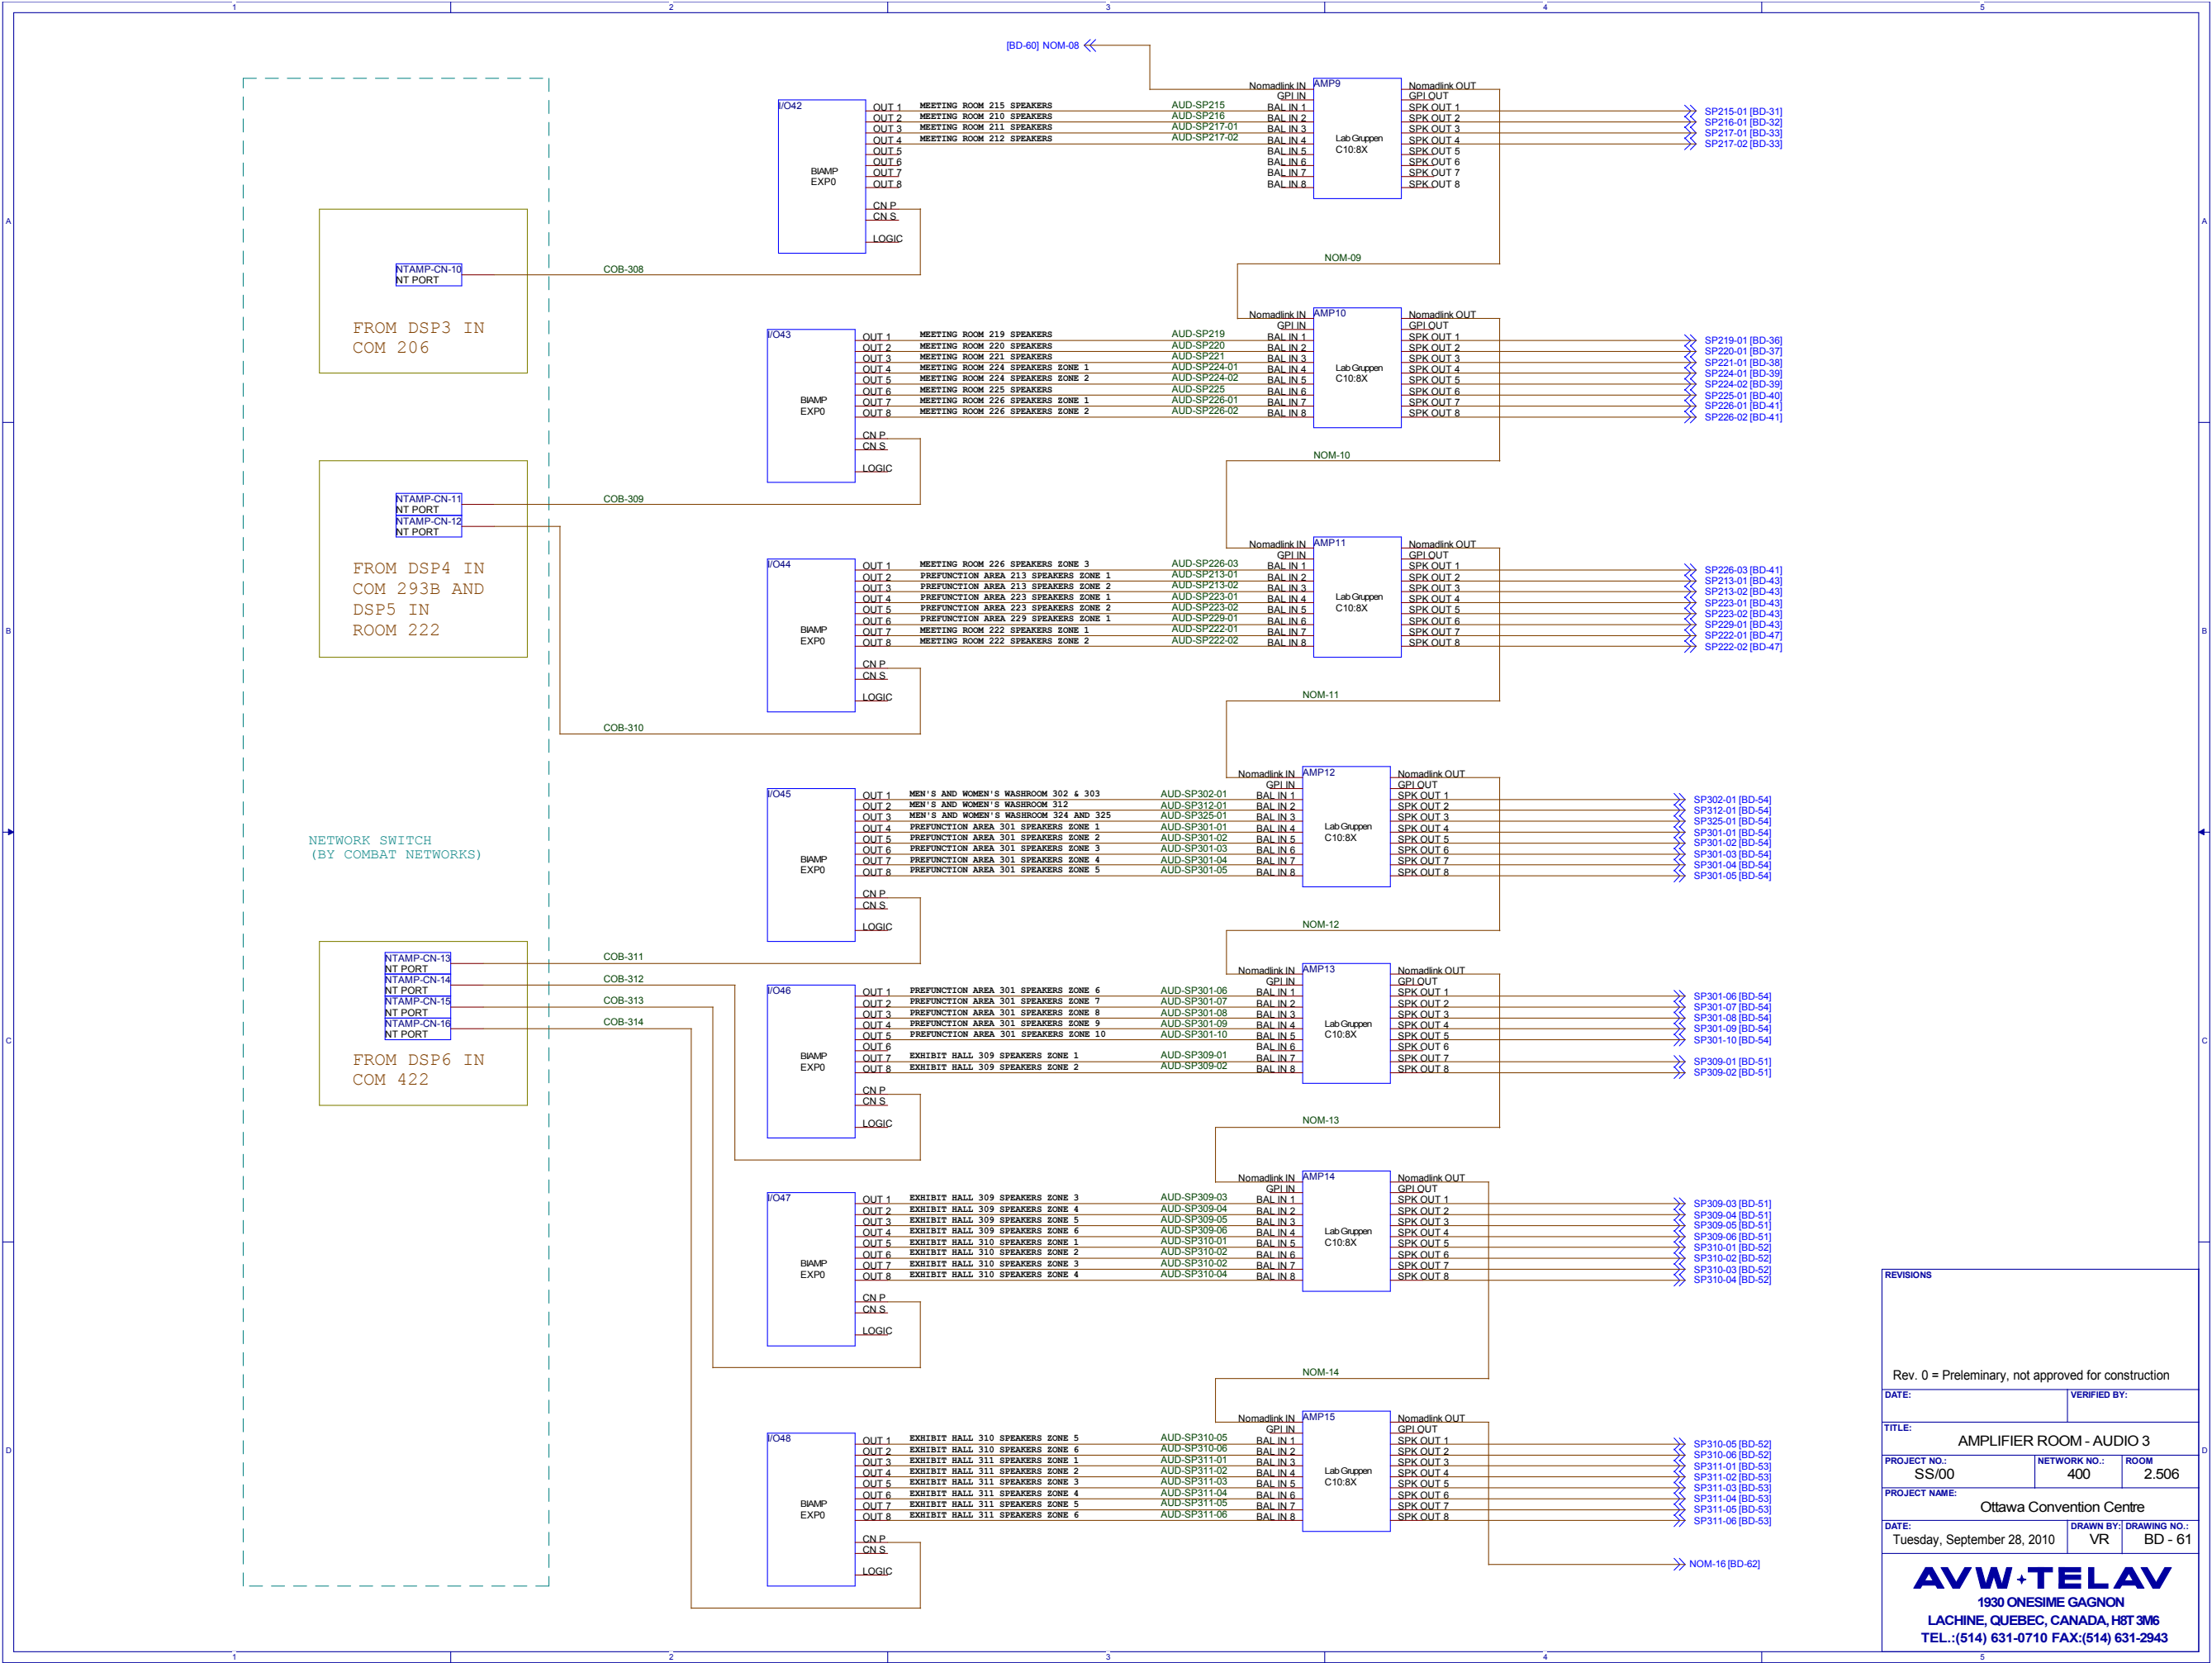

REVISIONS

Rev. 0 = Preliminary, not approved for construction

DATE: VERIFIED BY:

TITLE: AMPLIFIER ROOM - AUDIO 3

PROJECT NO.: SS/00 NETWORK NO.: 400 ROOM 2.506

PROJECT NAME: Ottawa Convention Centre


DATE: Tuesday, September 28, 2010 DRAWN BY: VR DRAWING NO.: BD - 61

AVW+TELAV


1930 ONESIME GAGNON

LACHINE, QUEBEC, CANADA, H8T 3M6


TEL.:(514) 631-0710 FAX:(514) 631-2943

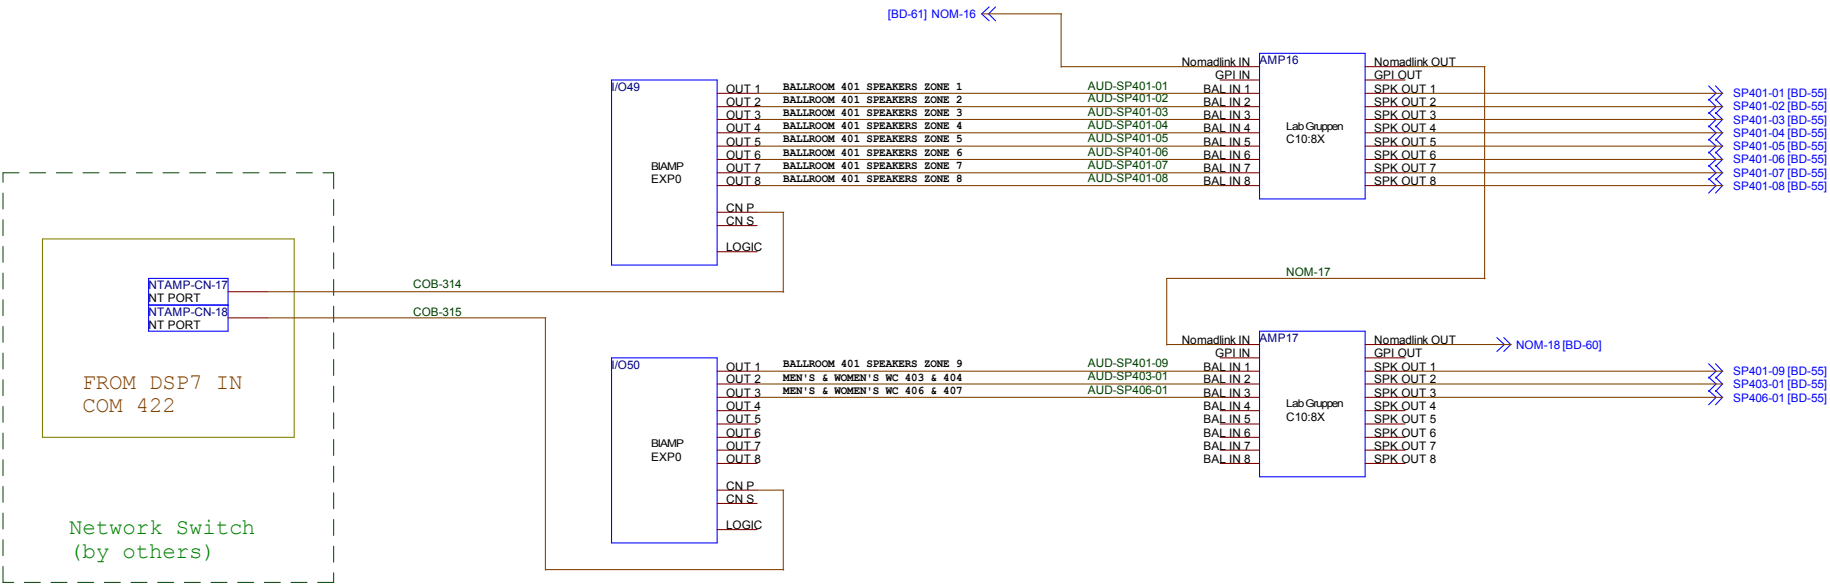

REVISIONS		
Rev. 0 = Preliminary, not approved for construction		
DATE:		VERIFIED BY:
TITLE:		
AMPLIFIER ROOM - AUDIO 3		
PROJECT NO.:	NETWORK NO.:	ROOM
SS/00	400	2.506
PROJECT NAME:		
Ottawa Convention Centre		
DATE:		DRAWN BY: DRAWING NO.:
Tuesday, September 28, 2010		VR BD - 62
AVW+TELAV		
1930 ONESIME GAGNON		
LACHINE, QUEBEC, CANADA, H8T 3M6		
TEL.:(514) 631-0710 FAX:(514) 631-2943		

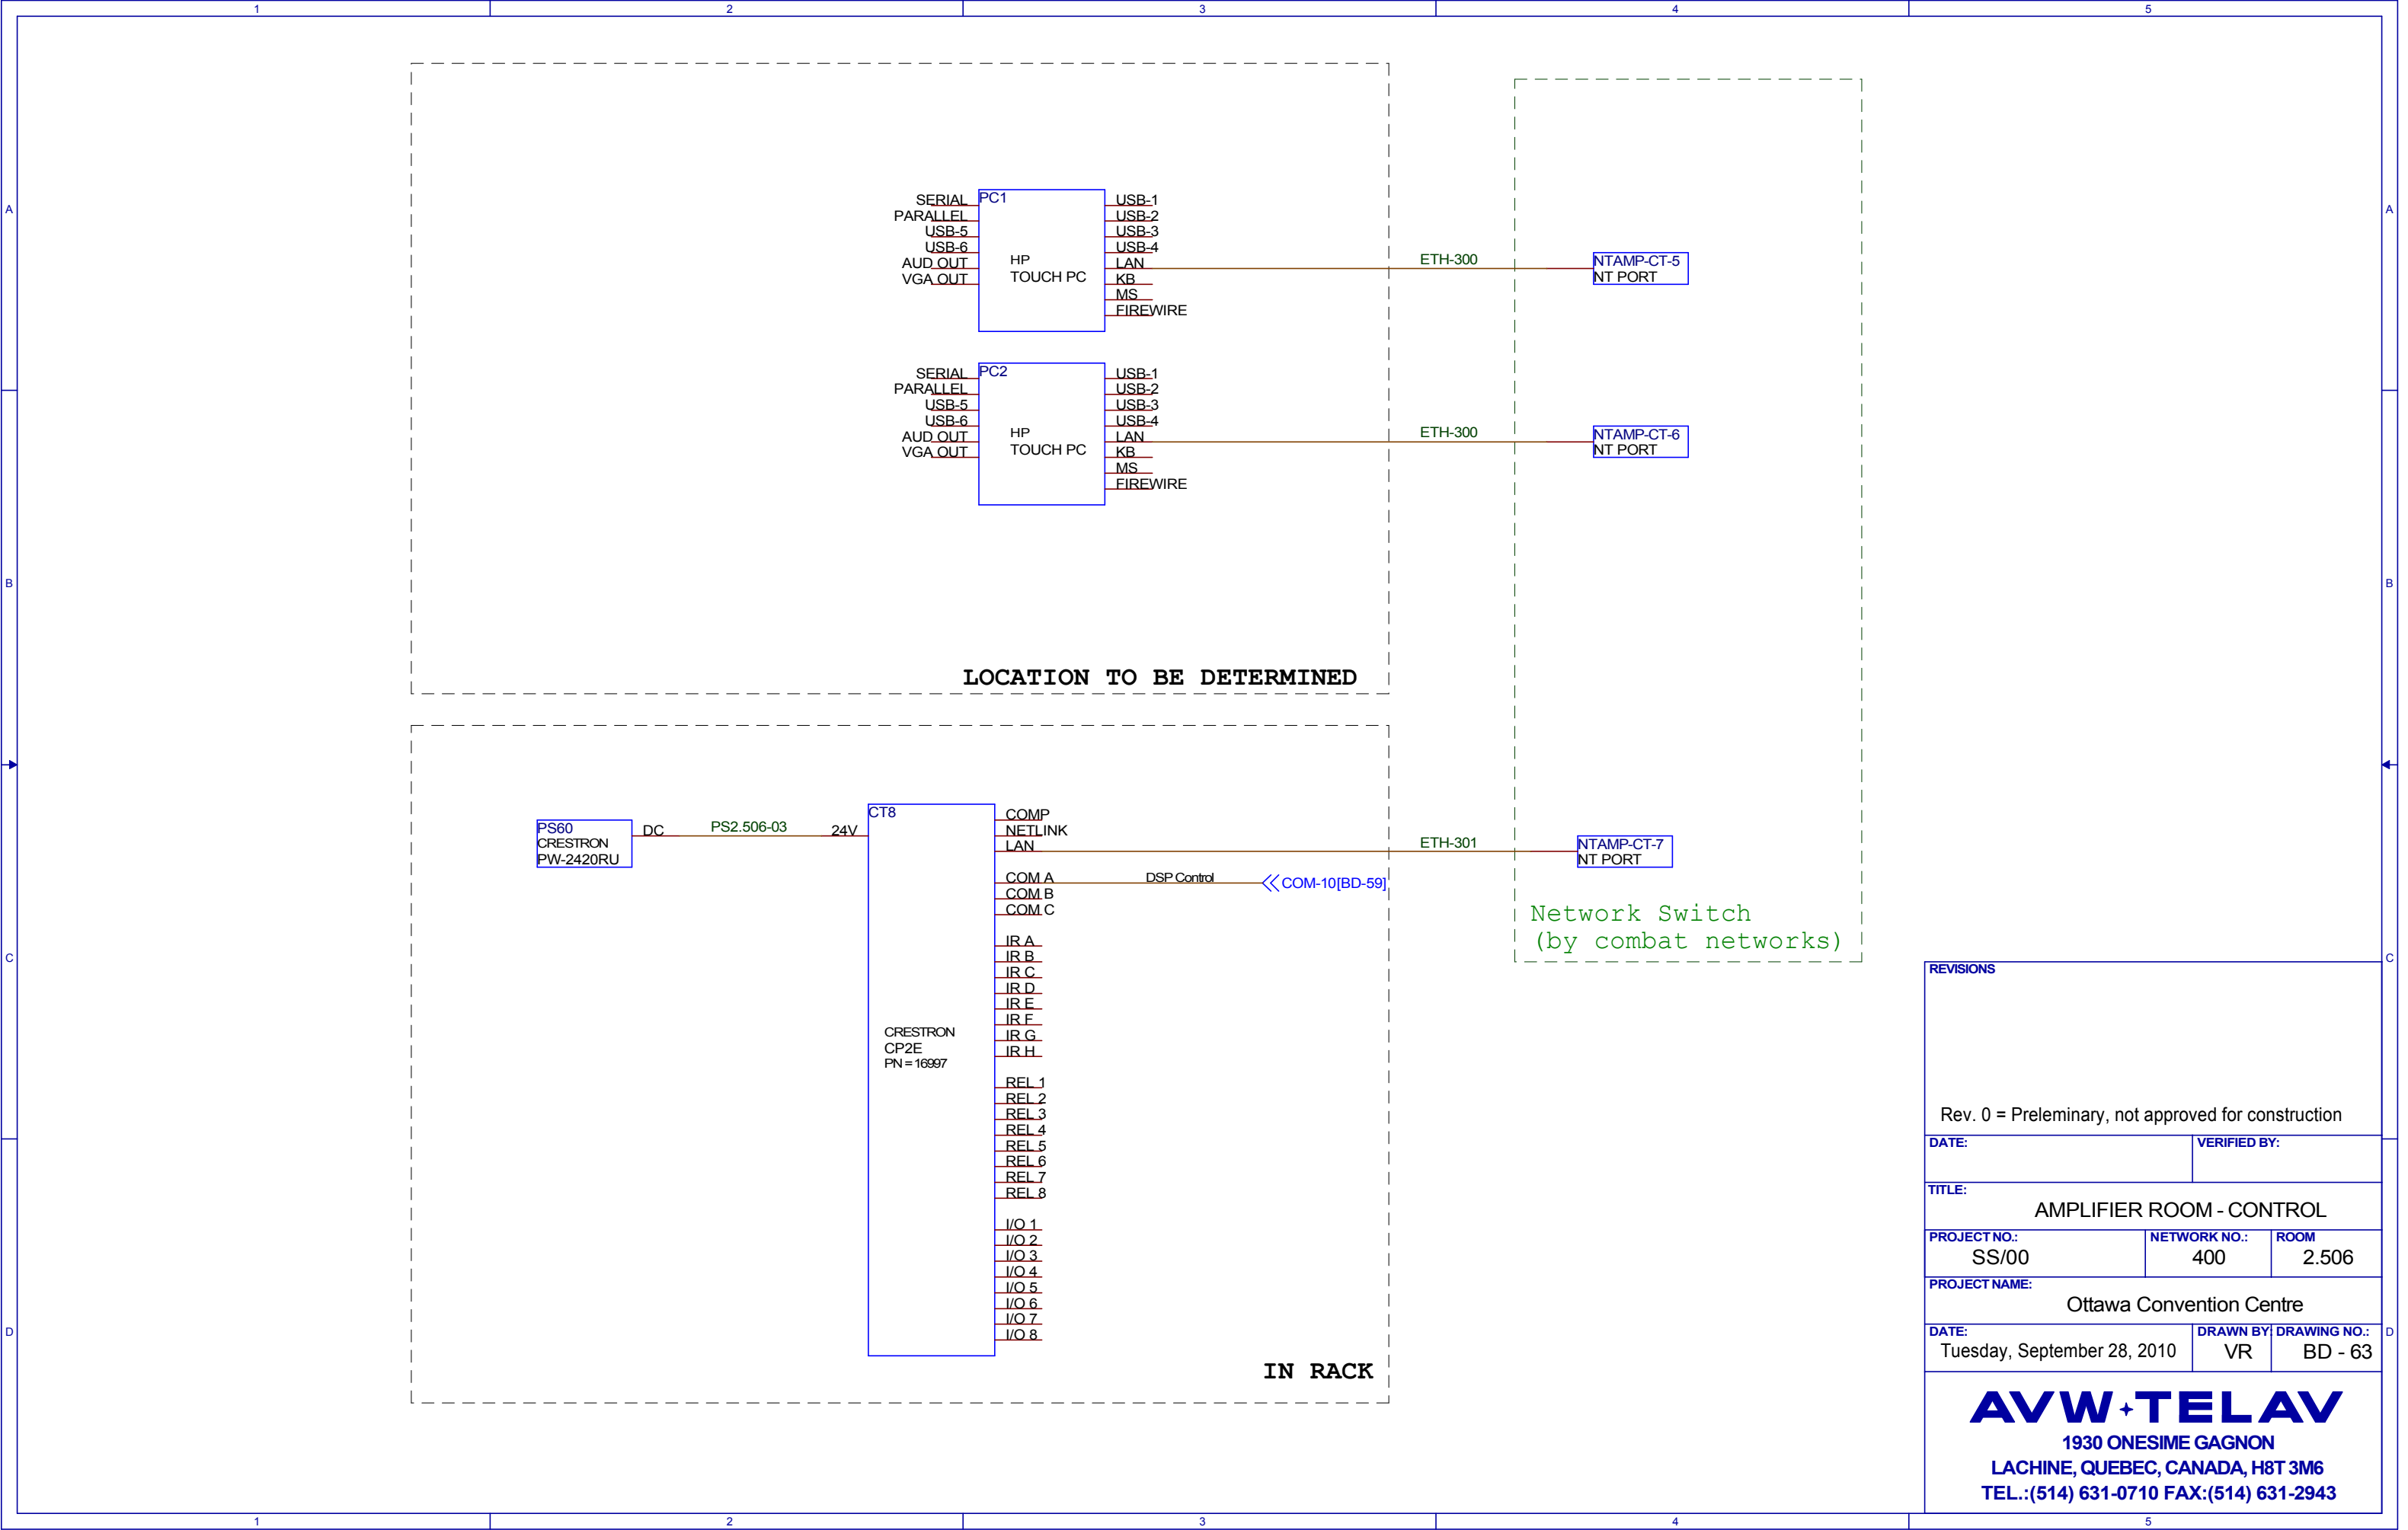

REVISIONS:		
Rev. 0 = Preliminary, not approved for construction		
DATE:		VERIFIED BY:
TITLE: AMPLIFIER ROOM - CONTROL		
PROJECT NO.: SS/00	NETWORK NO.: 400	ROOM 2.506
PROJECT NAME: Ottawa Convention Centre		
DATE: Tuesday, September 28, 2010	DRAWN BY: VR	DRAWING NO.: BD - 63
AVW+TE LAV 1930 ONESIME GAGNON LACHINE, QUEBEC, CANADA, H8T 3M6 TEL.:(514) 631-0710 FAX:(514) 631-2943		

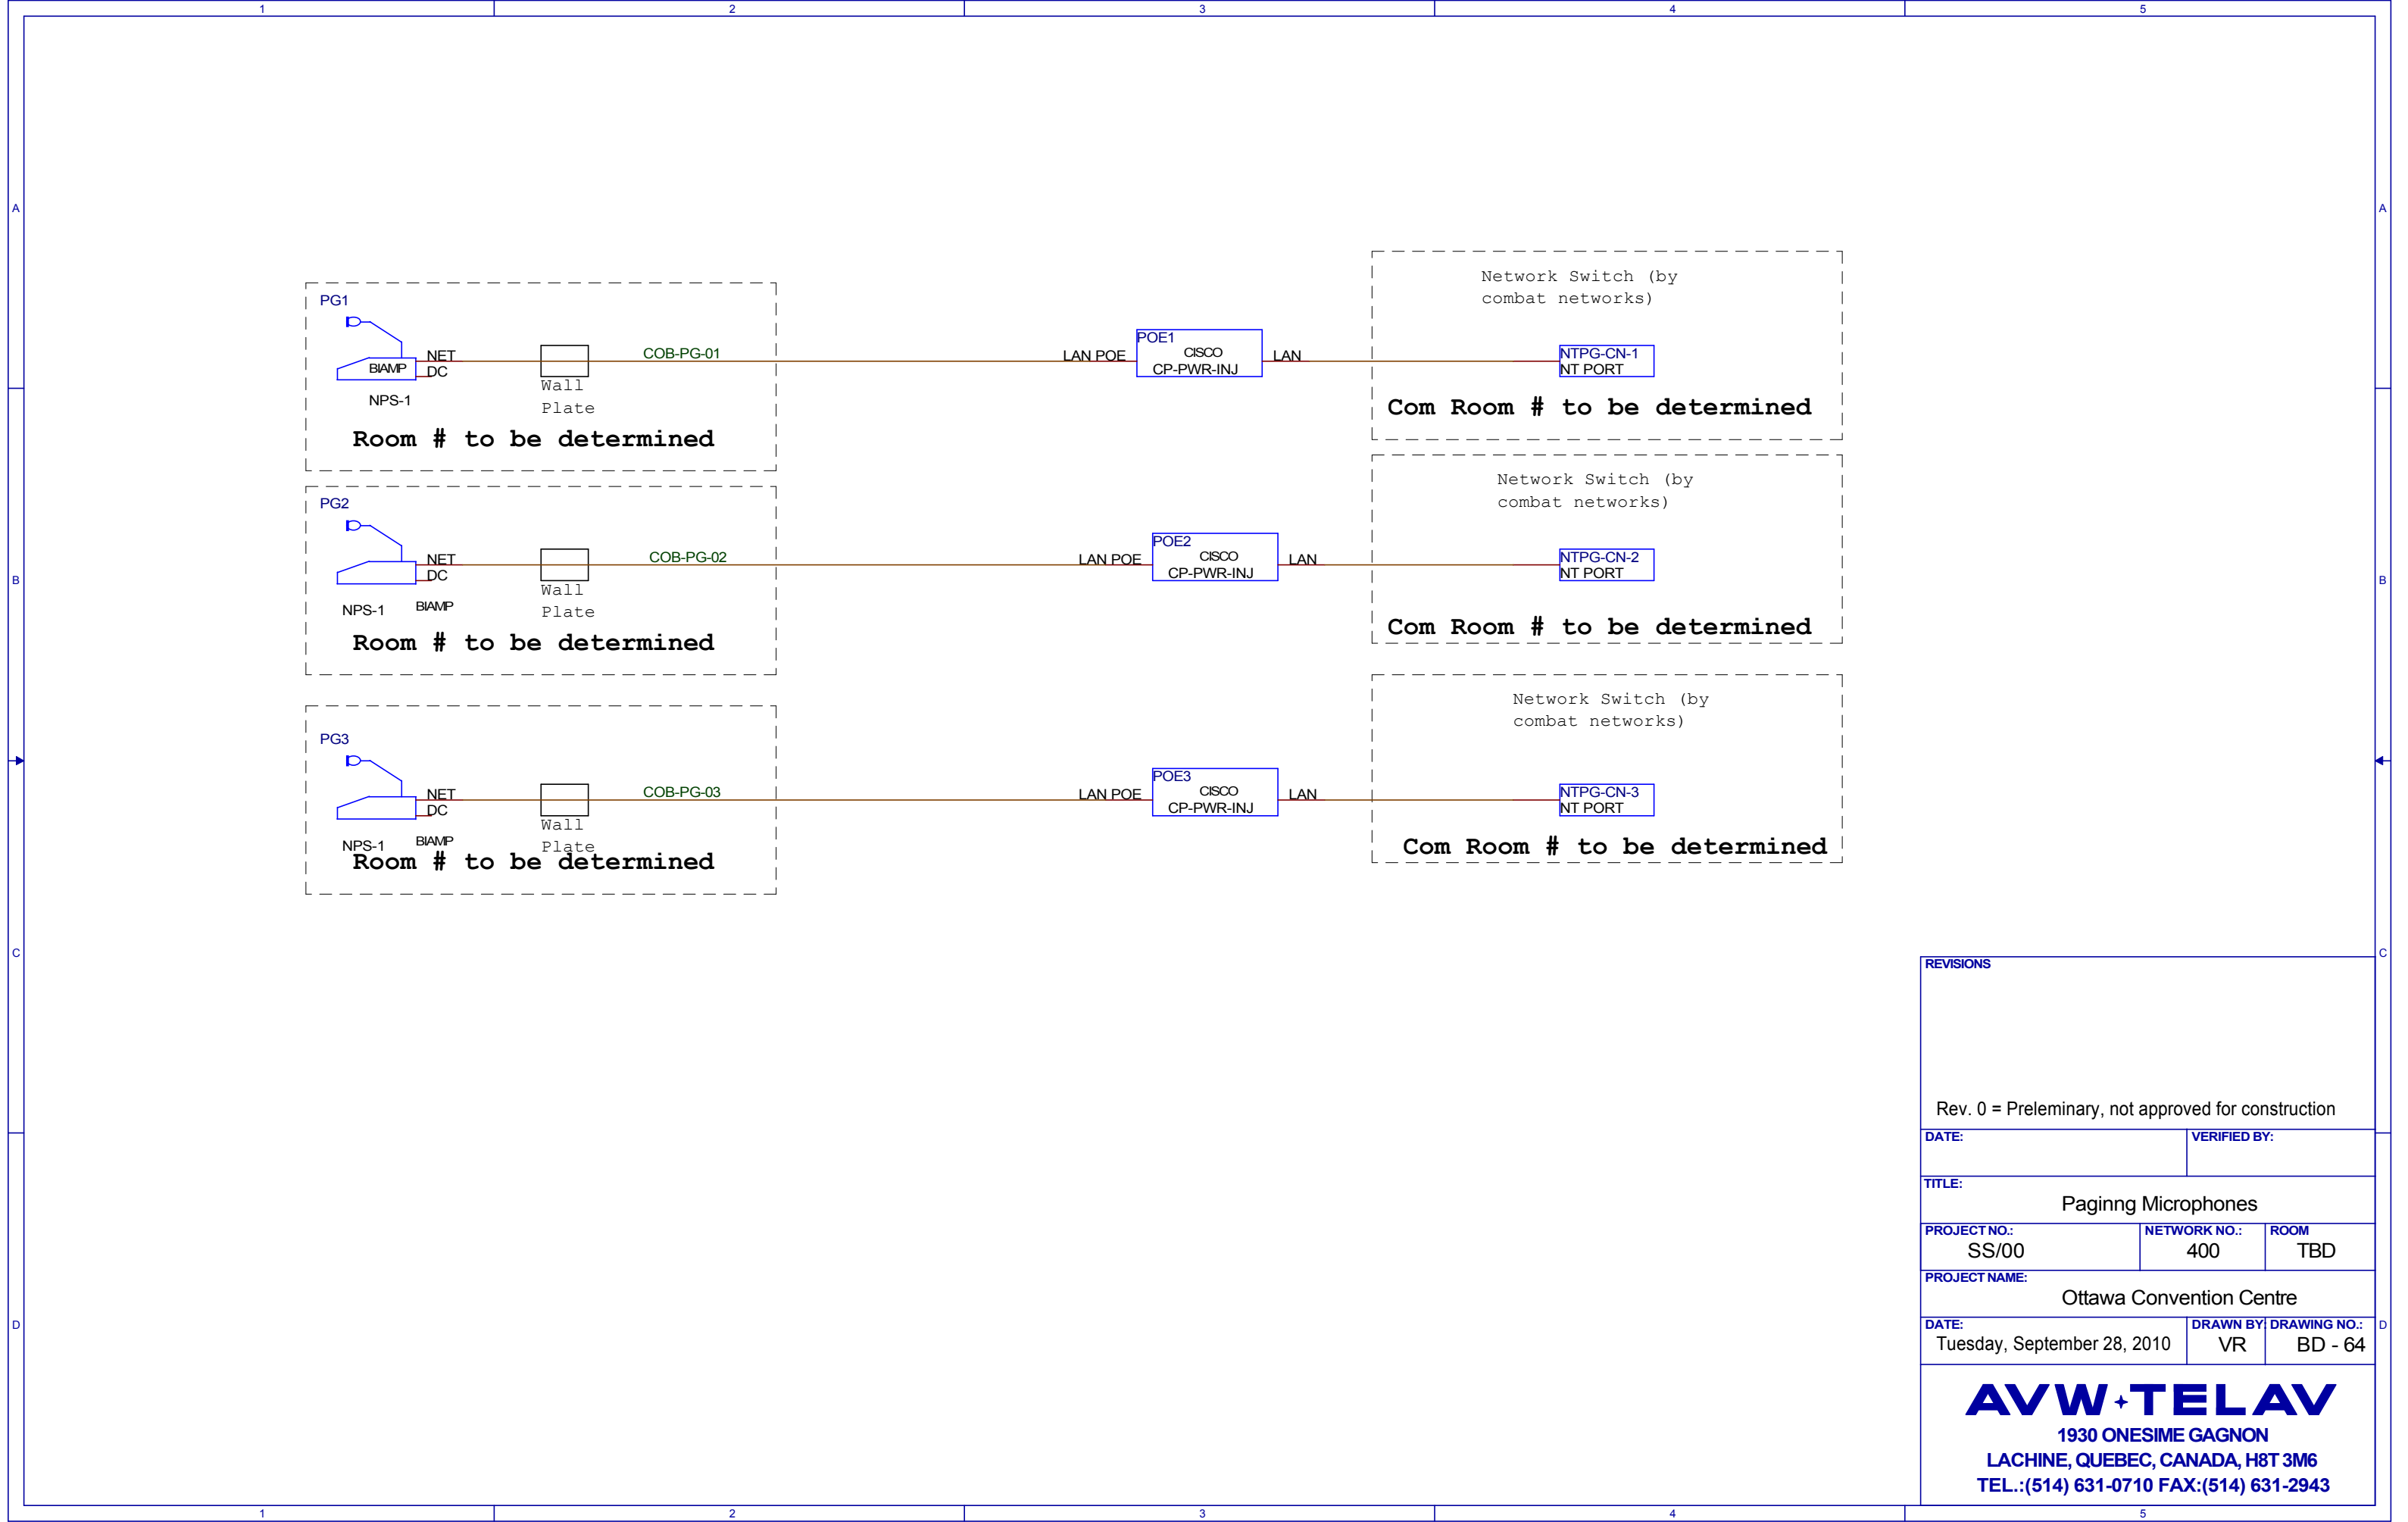

REVISIONS		
Rev. 0 = Preliminary, not approved for construction		
DATE:		VERIFIED BY:
TITLE: Paging Microphones		
PROJECT NO.: SS/00	NETWORK NO.: 400	ROOM TBD
PROJECT NAME: Ottawa Convention Centre		
DATE: Tuesday, September 28, 2010	DRAWN BY: VR	DRAWING NO.: BD - 64
AVW+TELAV 1930 ONESIME GAGNON LACHINE, QUEBEC, CANADA, H8T 3M6 TEL.:(514) 631-0710 FAX:(514) 631-2943		