




REVISIONS			
Issued for Construction			
DATE:	Feb 14, 2011	VERIFIED BY:	LL
TITLE: System Interconnection Diagram			
PROJECT NO.:	SS/0020021346	ROOM:	Operatory 1
PROJECT NAME: Dr. Aziz Dental Clinic			
DATE:	Thursday, February 17, 2011	DRAWN BY:	VR
		DRAWING NO.:	AV-IC- 1
<div>AVW+TELAV</div> <div>2365 Matheson Blvd East</div> <div>Mississauga, ON, L4W 5B3</div> <div>TEL.: (905) 366-9200 FAX: (905) 366-0274</div>			

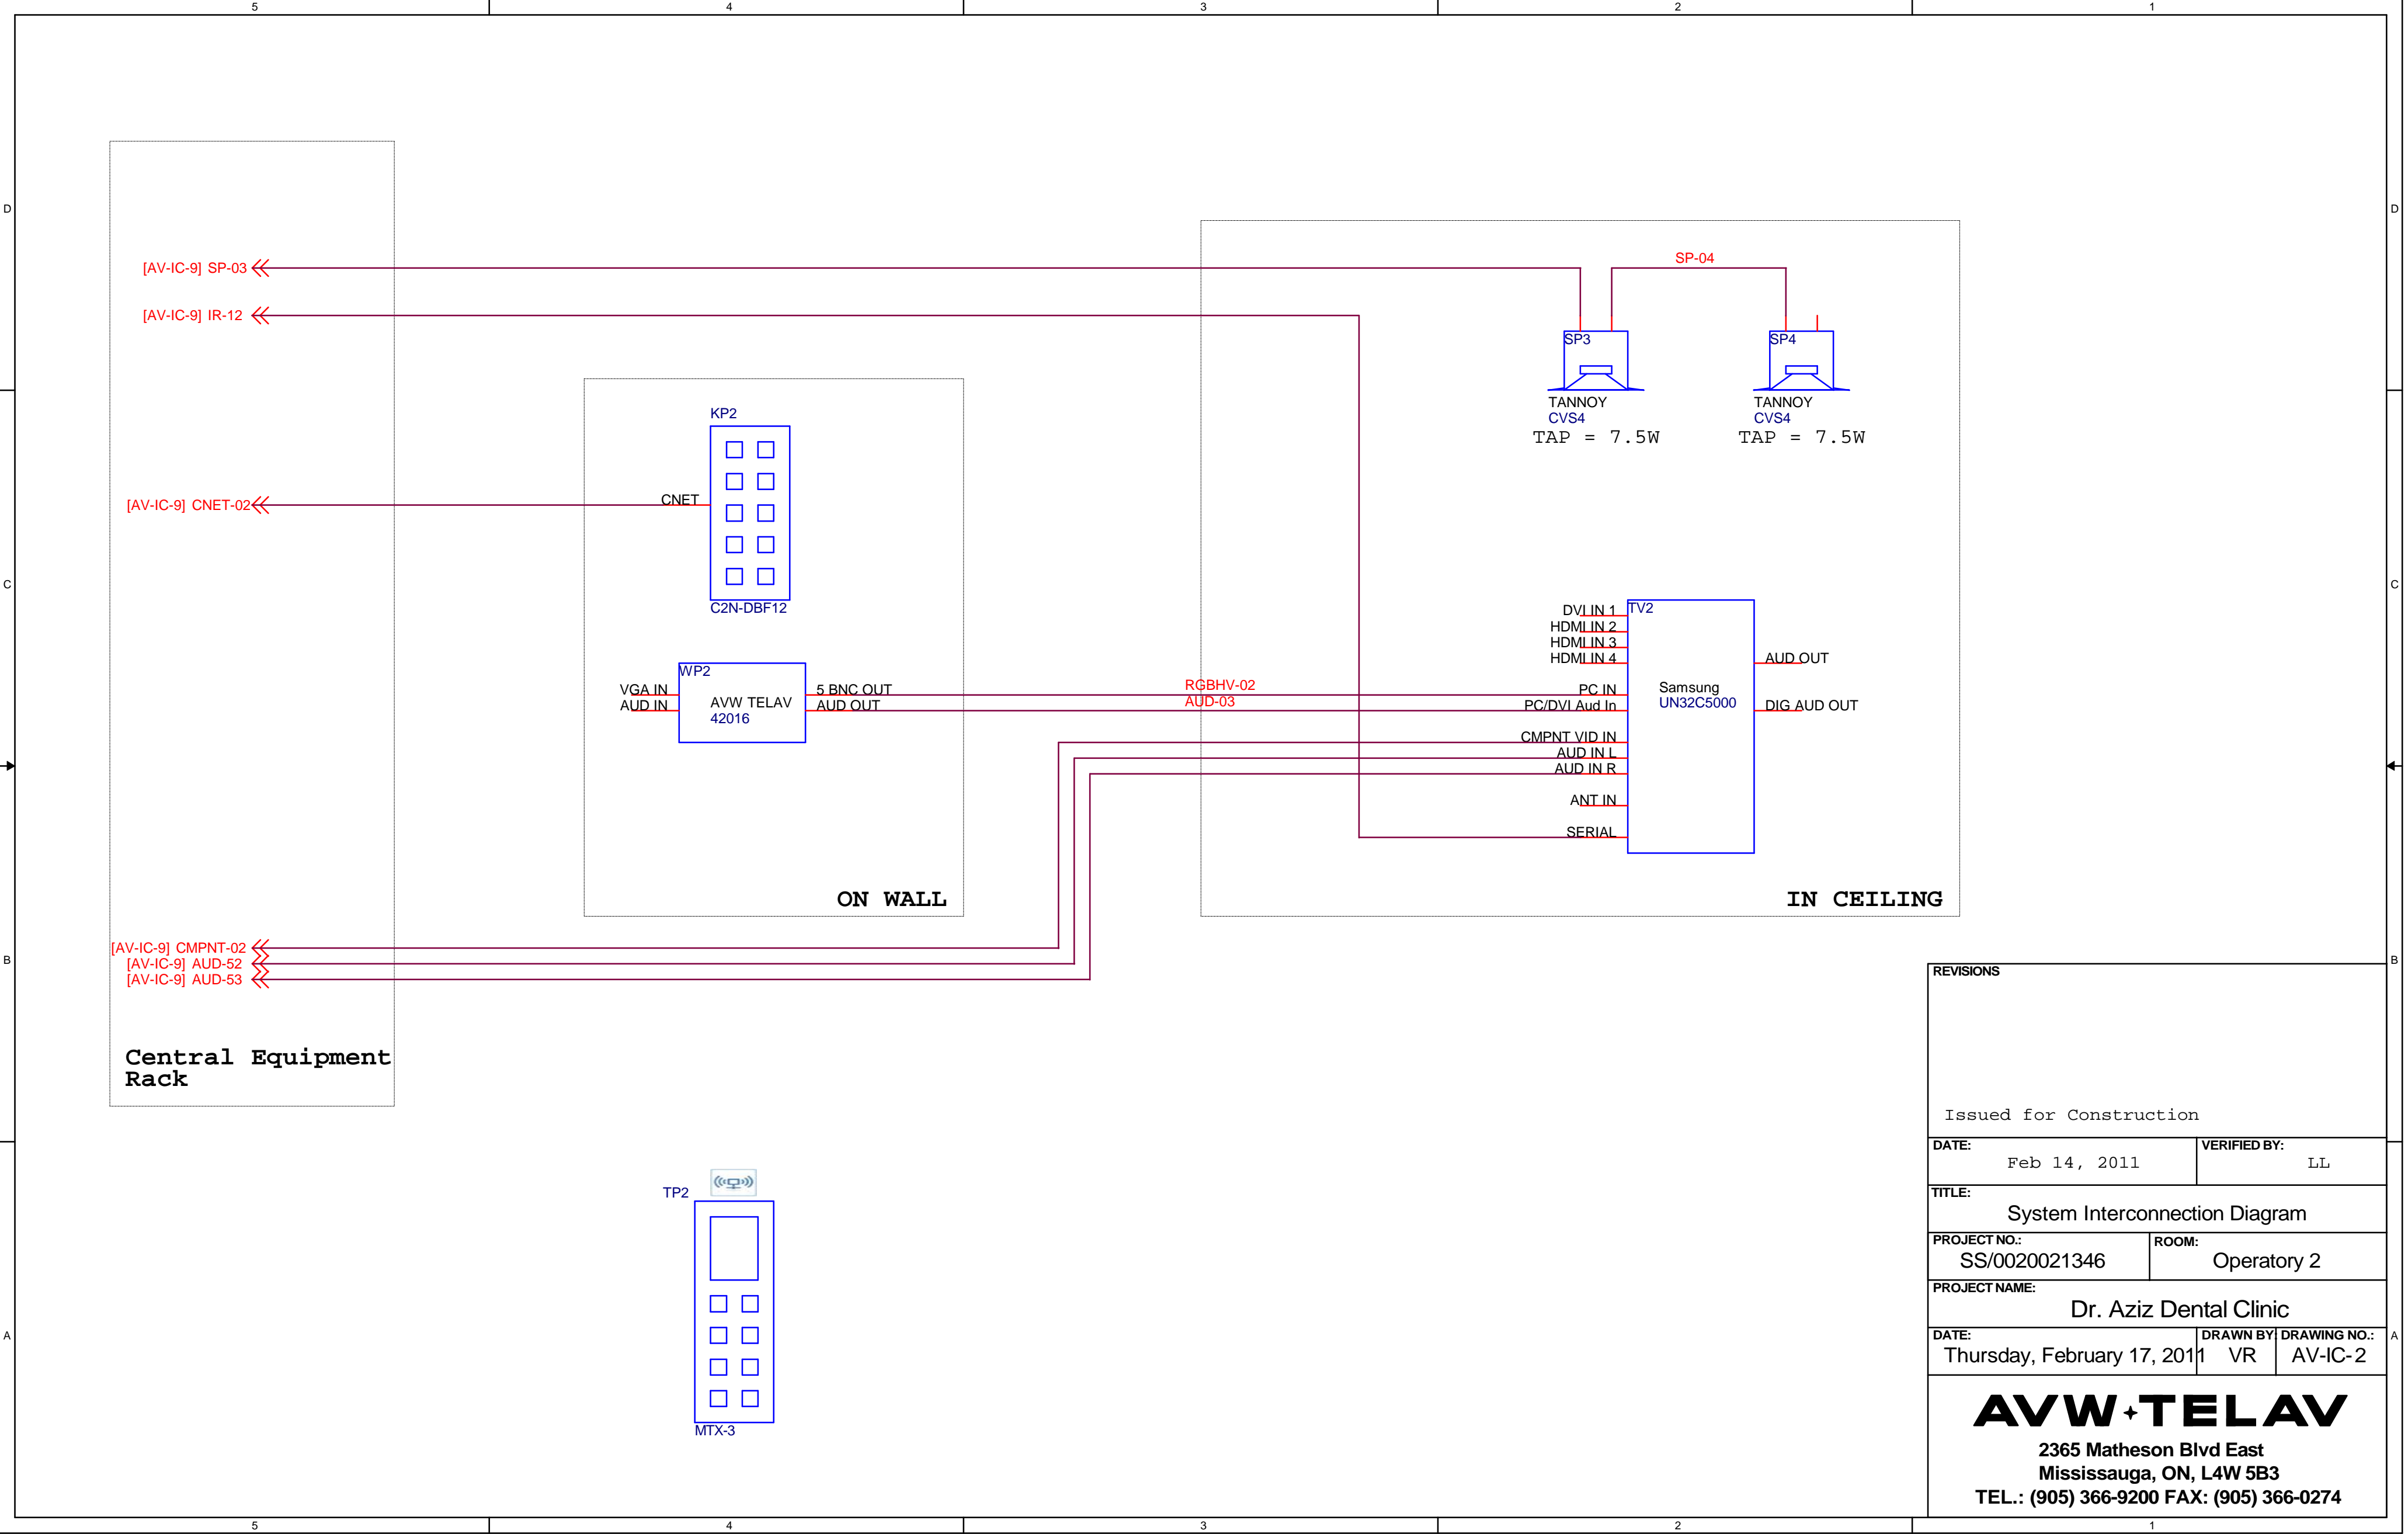


REVISIONS		
Issued for Construction		
DATE: Feb 14, 2011		
VERIFIED BY: LL		
TITLE: System Interconnection Diagram		
PROJECT NO.: SS/0020021346		
ROOM: Operatory 2		
PROJECT NAME: Dr. Aziz Dental Clinic		
DATE: Thursday, February 17, 2011		
DRAWN BY: VR		
DRAWING NO.: AV-IC-2		
<div>AVW+TELAV</div> <div>2365 Matheson Blvd East</div> <div>Mississauga, ON, L4W 5B3</div> <div>TEL.: (905) 366-9200 FAX: (905) 366-0274</div>		

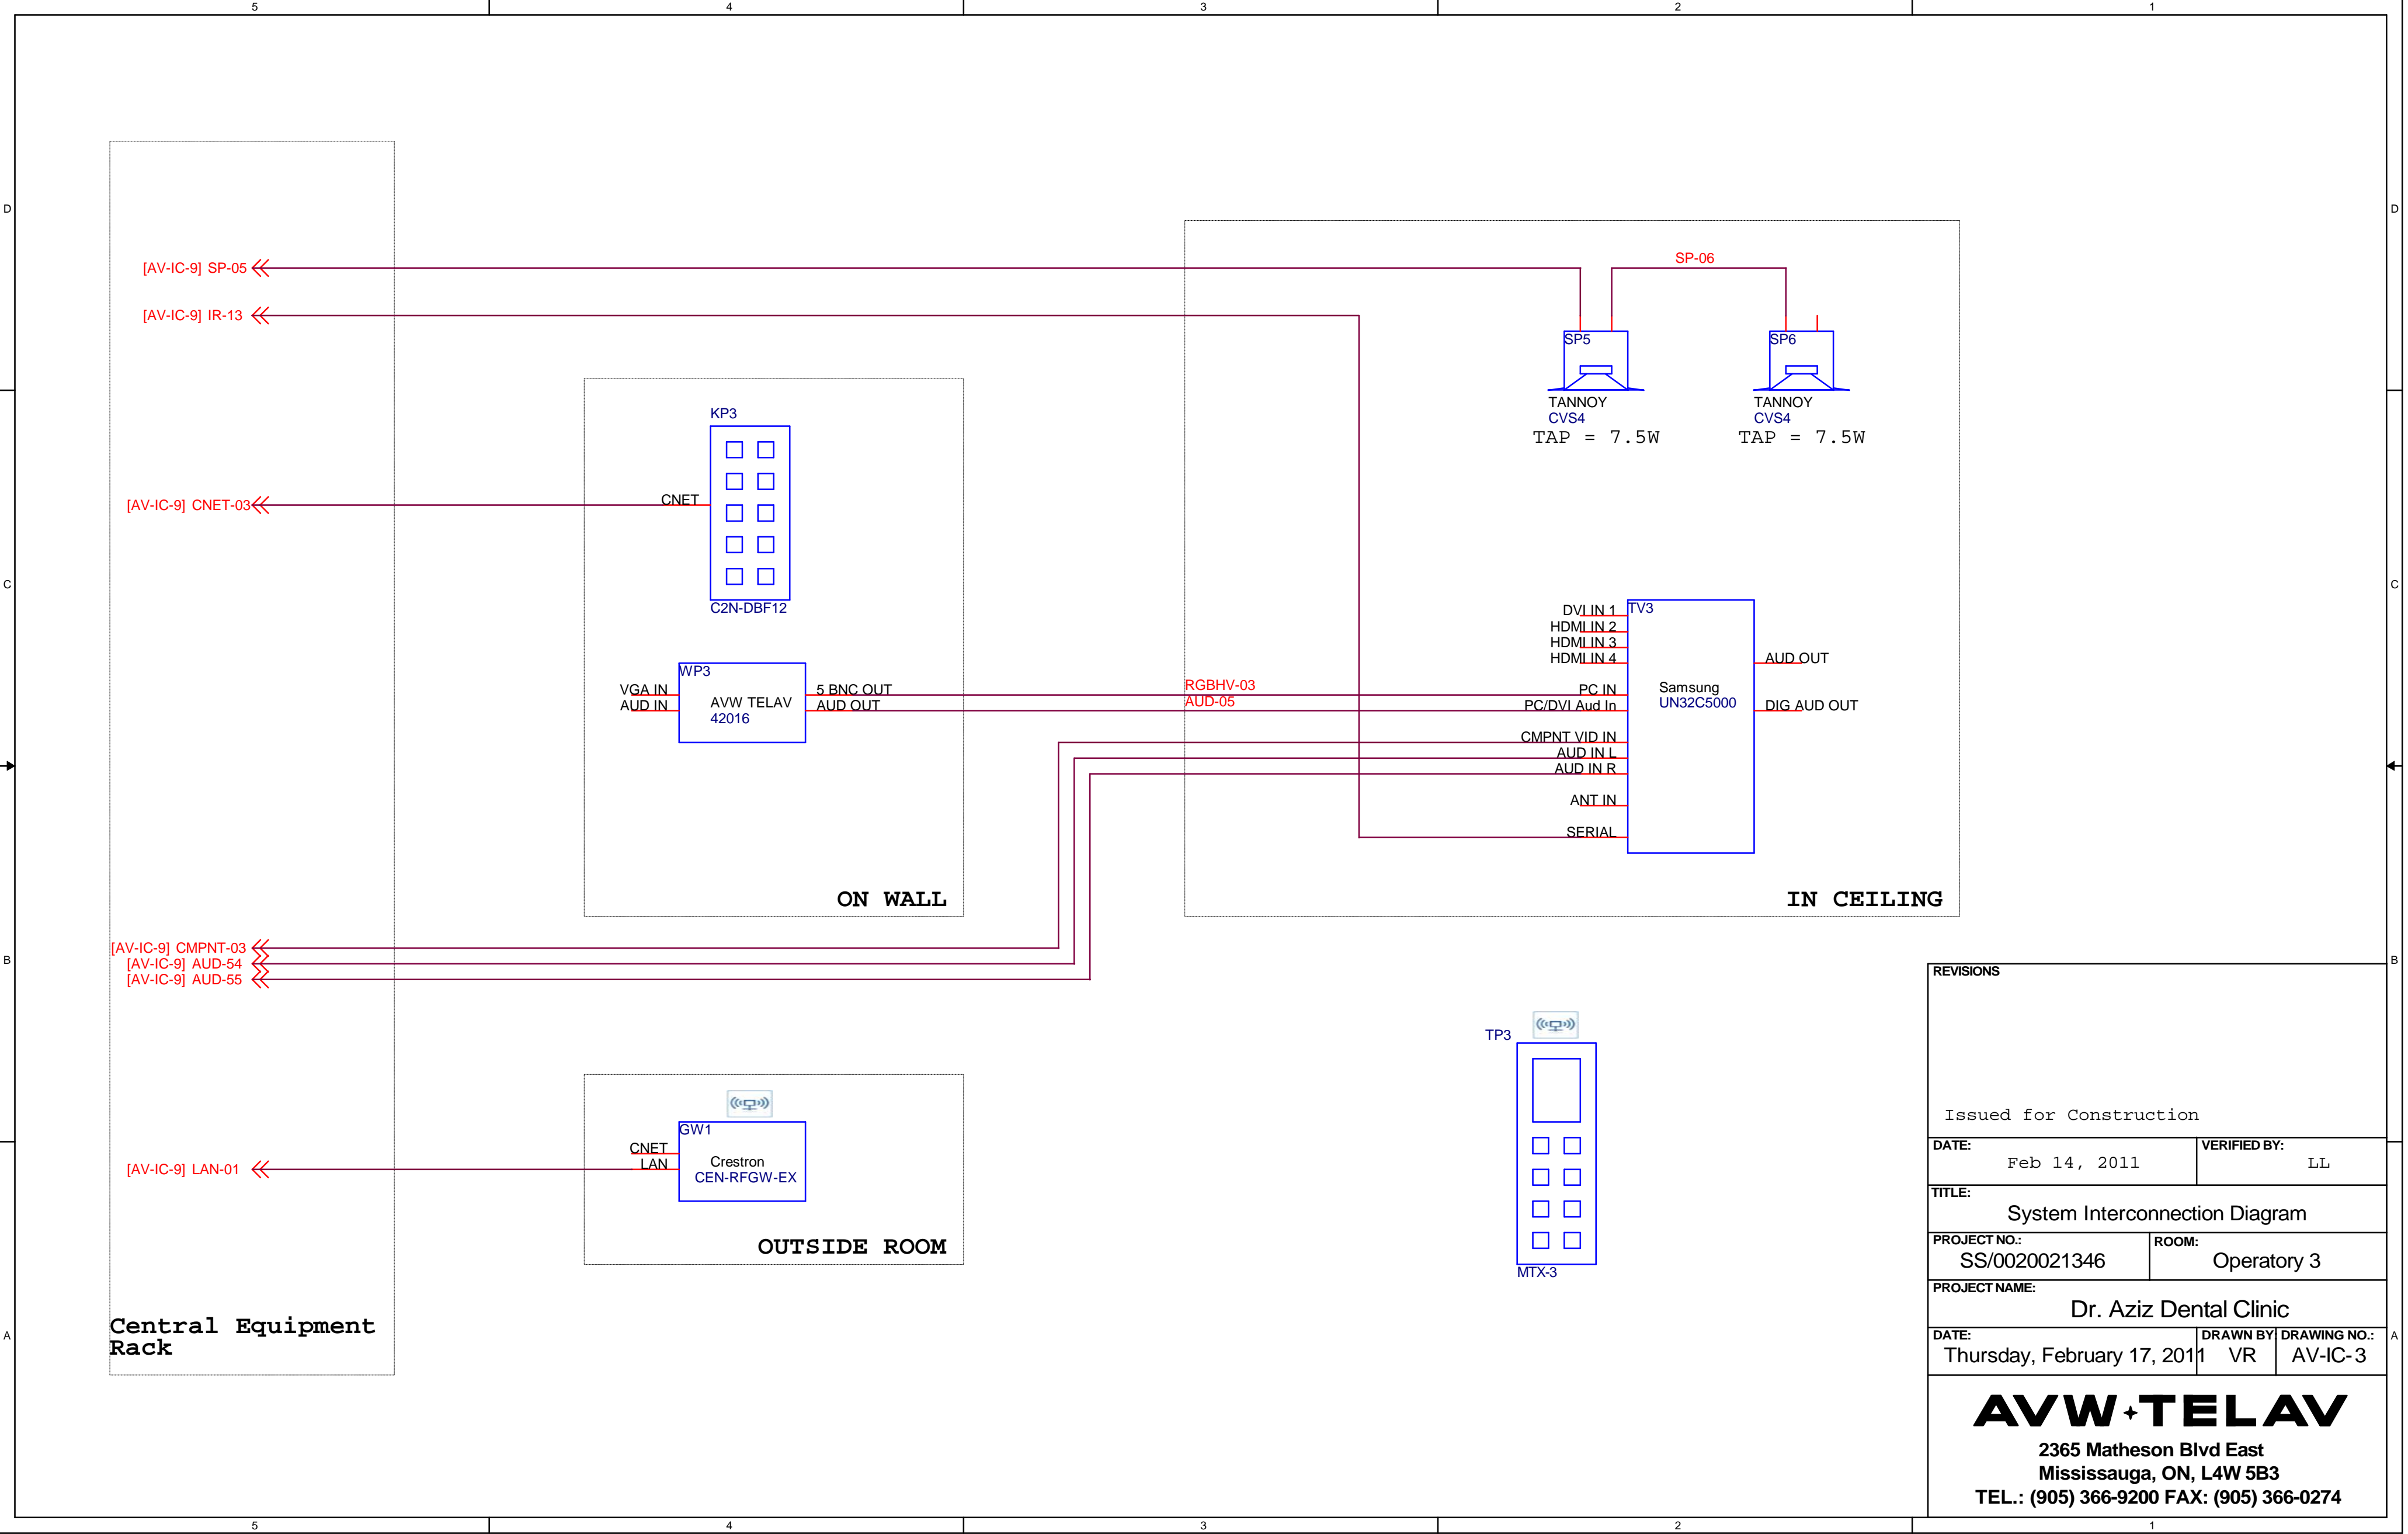


REVISIONS		
Issued for Construction		
DATE:	Feb 14, 2011	VERIFIED BY: LL
TITLE: System Interconnection Diagram		
PROJECT NO.:	SS/0020021346	ROOM: Operatory 3
PROJECT NAME: Dr. Aziz Dental Clinic		
DATE:	Thursday, February 17, 2011	DRAWN BY: VR
		DRAWING NO.: AV-IC-3
AVW+TELAV 2365 Matheson Blvd East Mississauga, ON, L4W 5B3 TEL.: (905) 366-9200 FAX: (905) 366-0274		

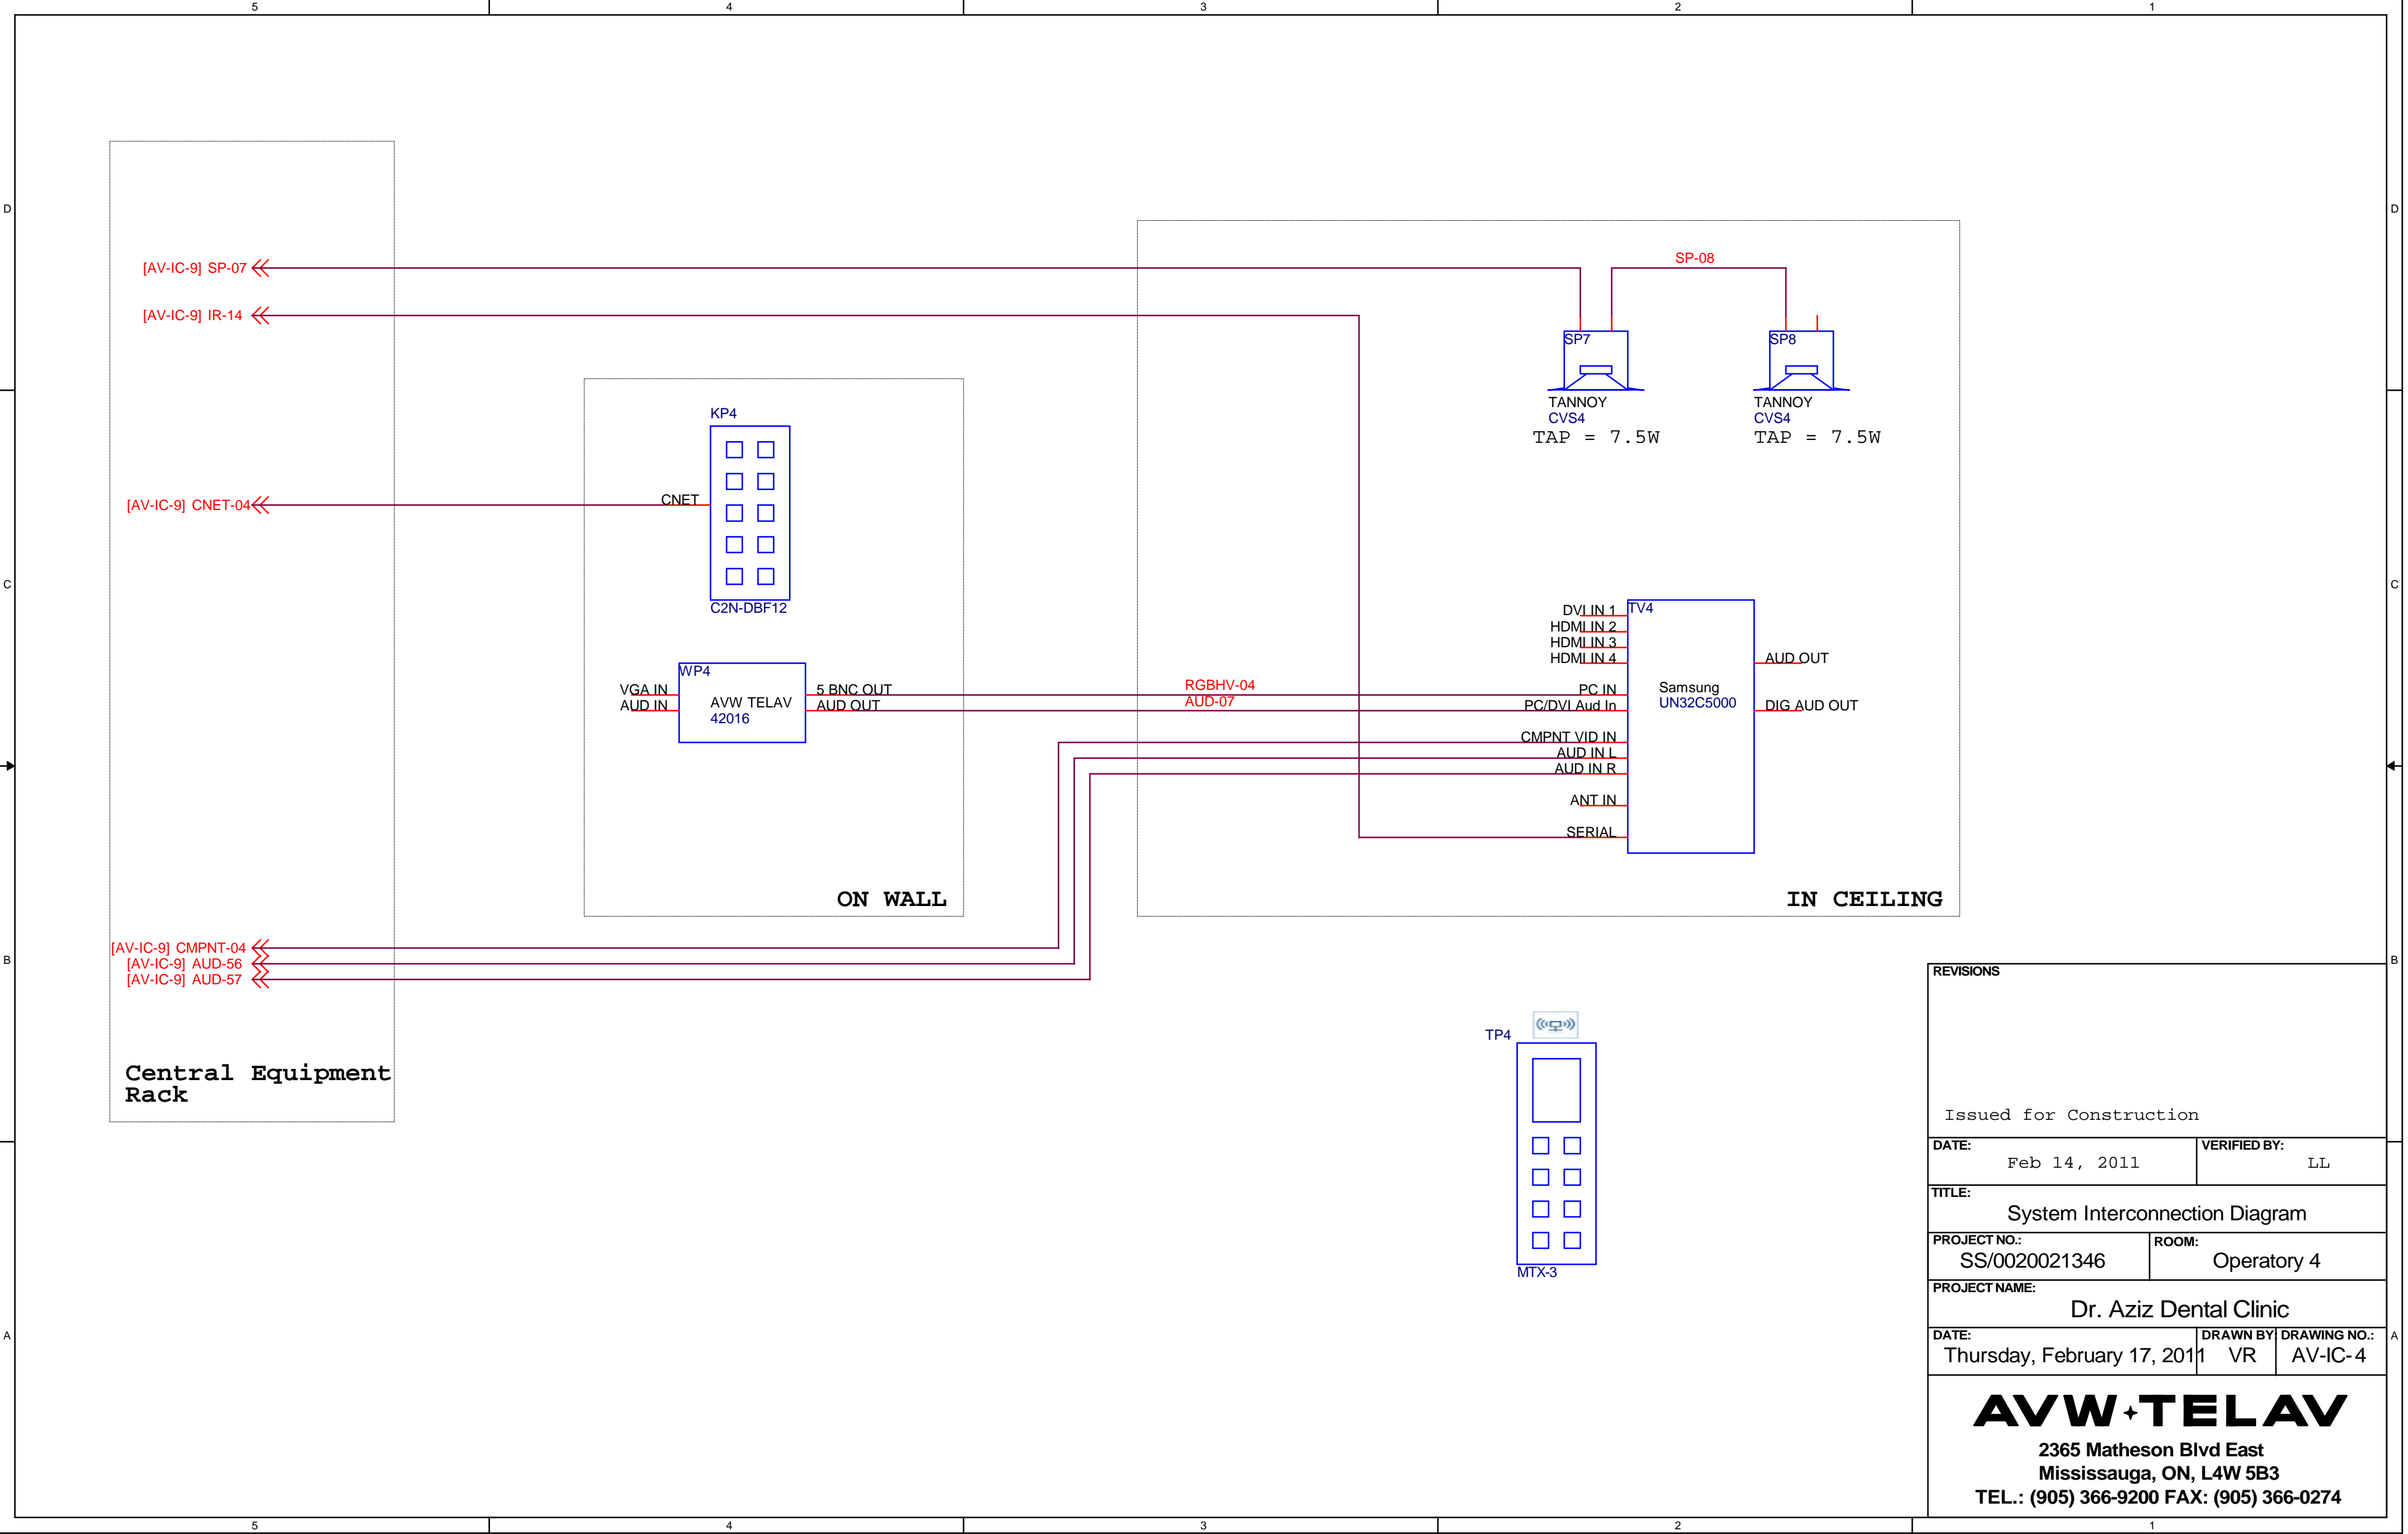


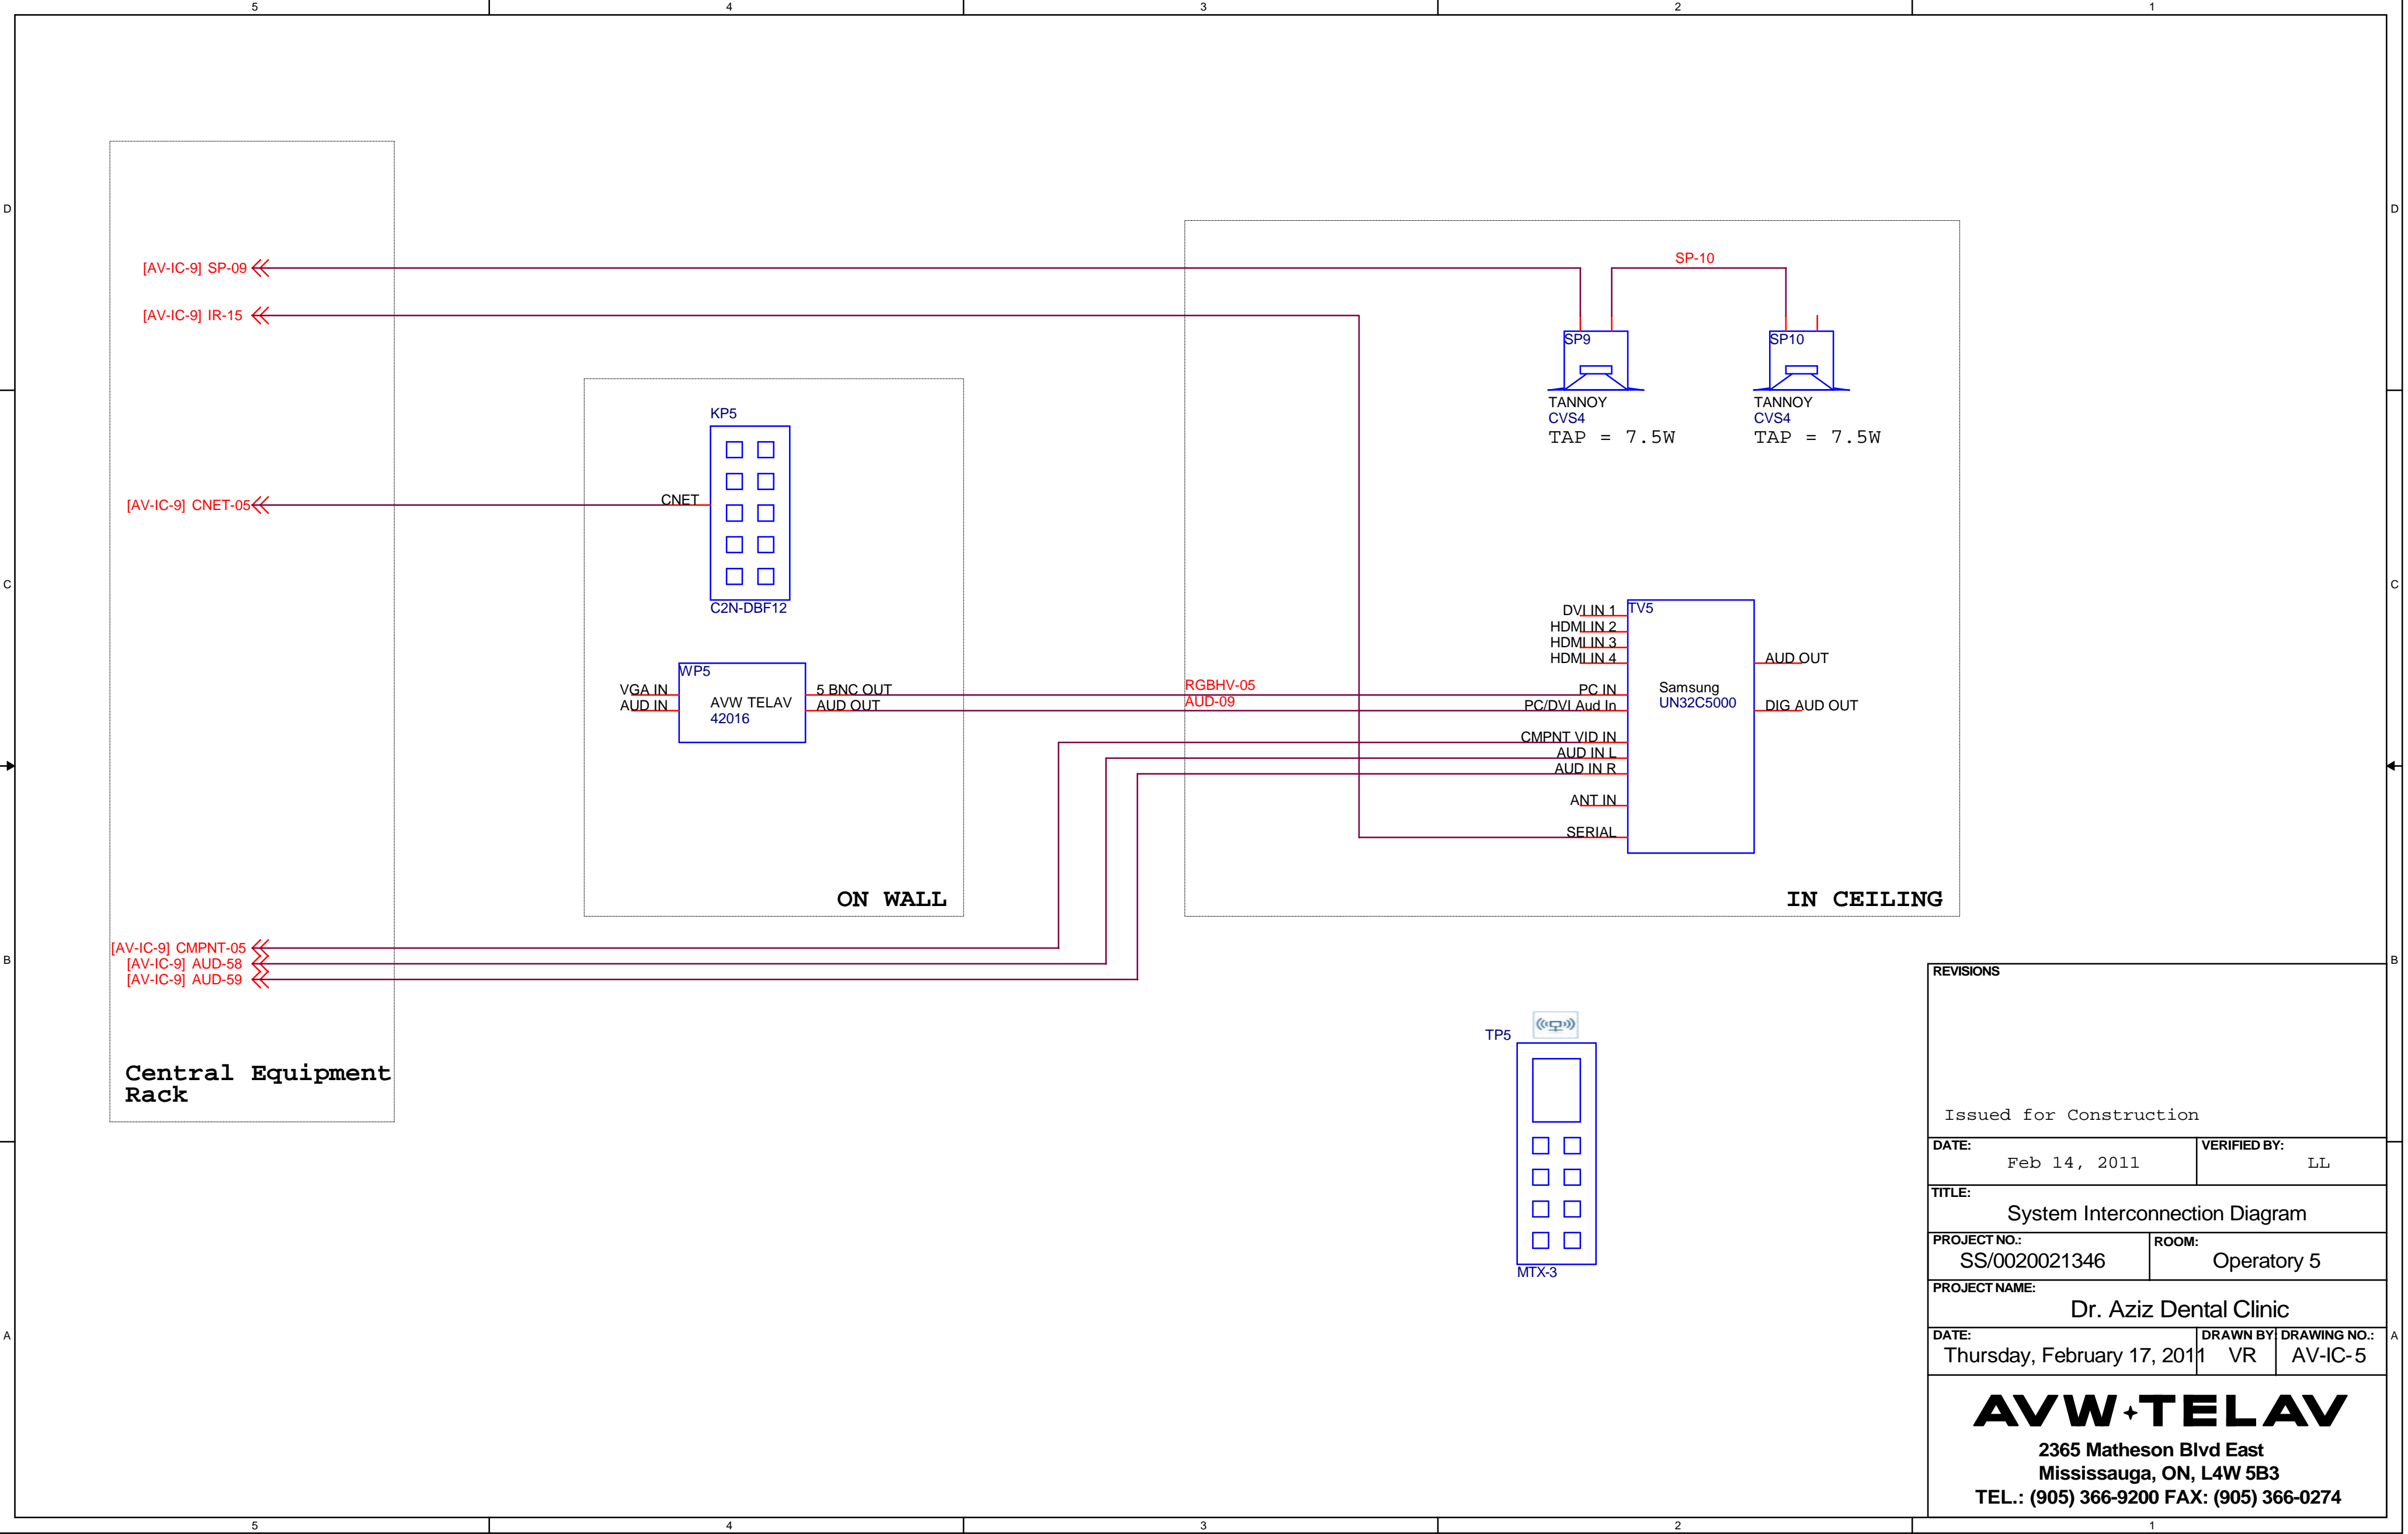


REVISIONS		
Issued for Construction		
DATE: Feb 14, 2011		
VERIFIED BY: LL		
TITLE: System Interconnection Diagram		
PROJECT NO.: SS/0020021346	ROOM: Operatory 5	
PROJECT NAME: Dr. Aziz Dental Clinic		
DATE: Thursday, February 17, 2011	DRAWN BY: VR	DRAWING NO.: AV-IC-5
<div>AVW+TELAV</div> <div>2365 Matheson Blvd East Mississauga, ON, L4W 5B3 TEL.: (905) 366-9200 FAX: (905) 366-0274</div>		

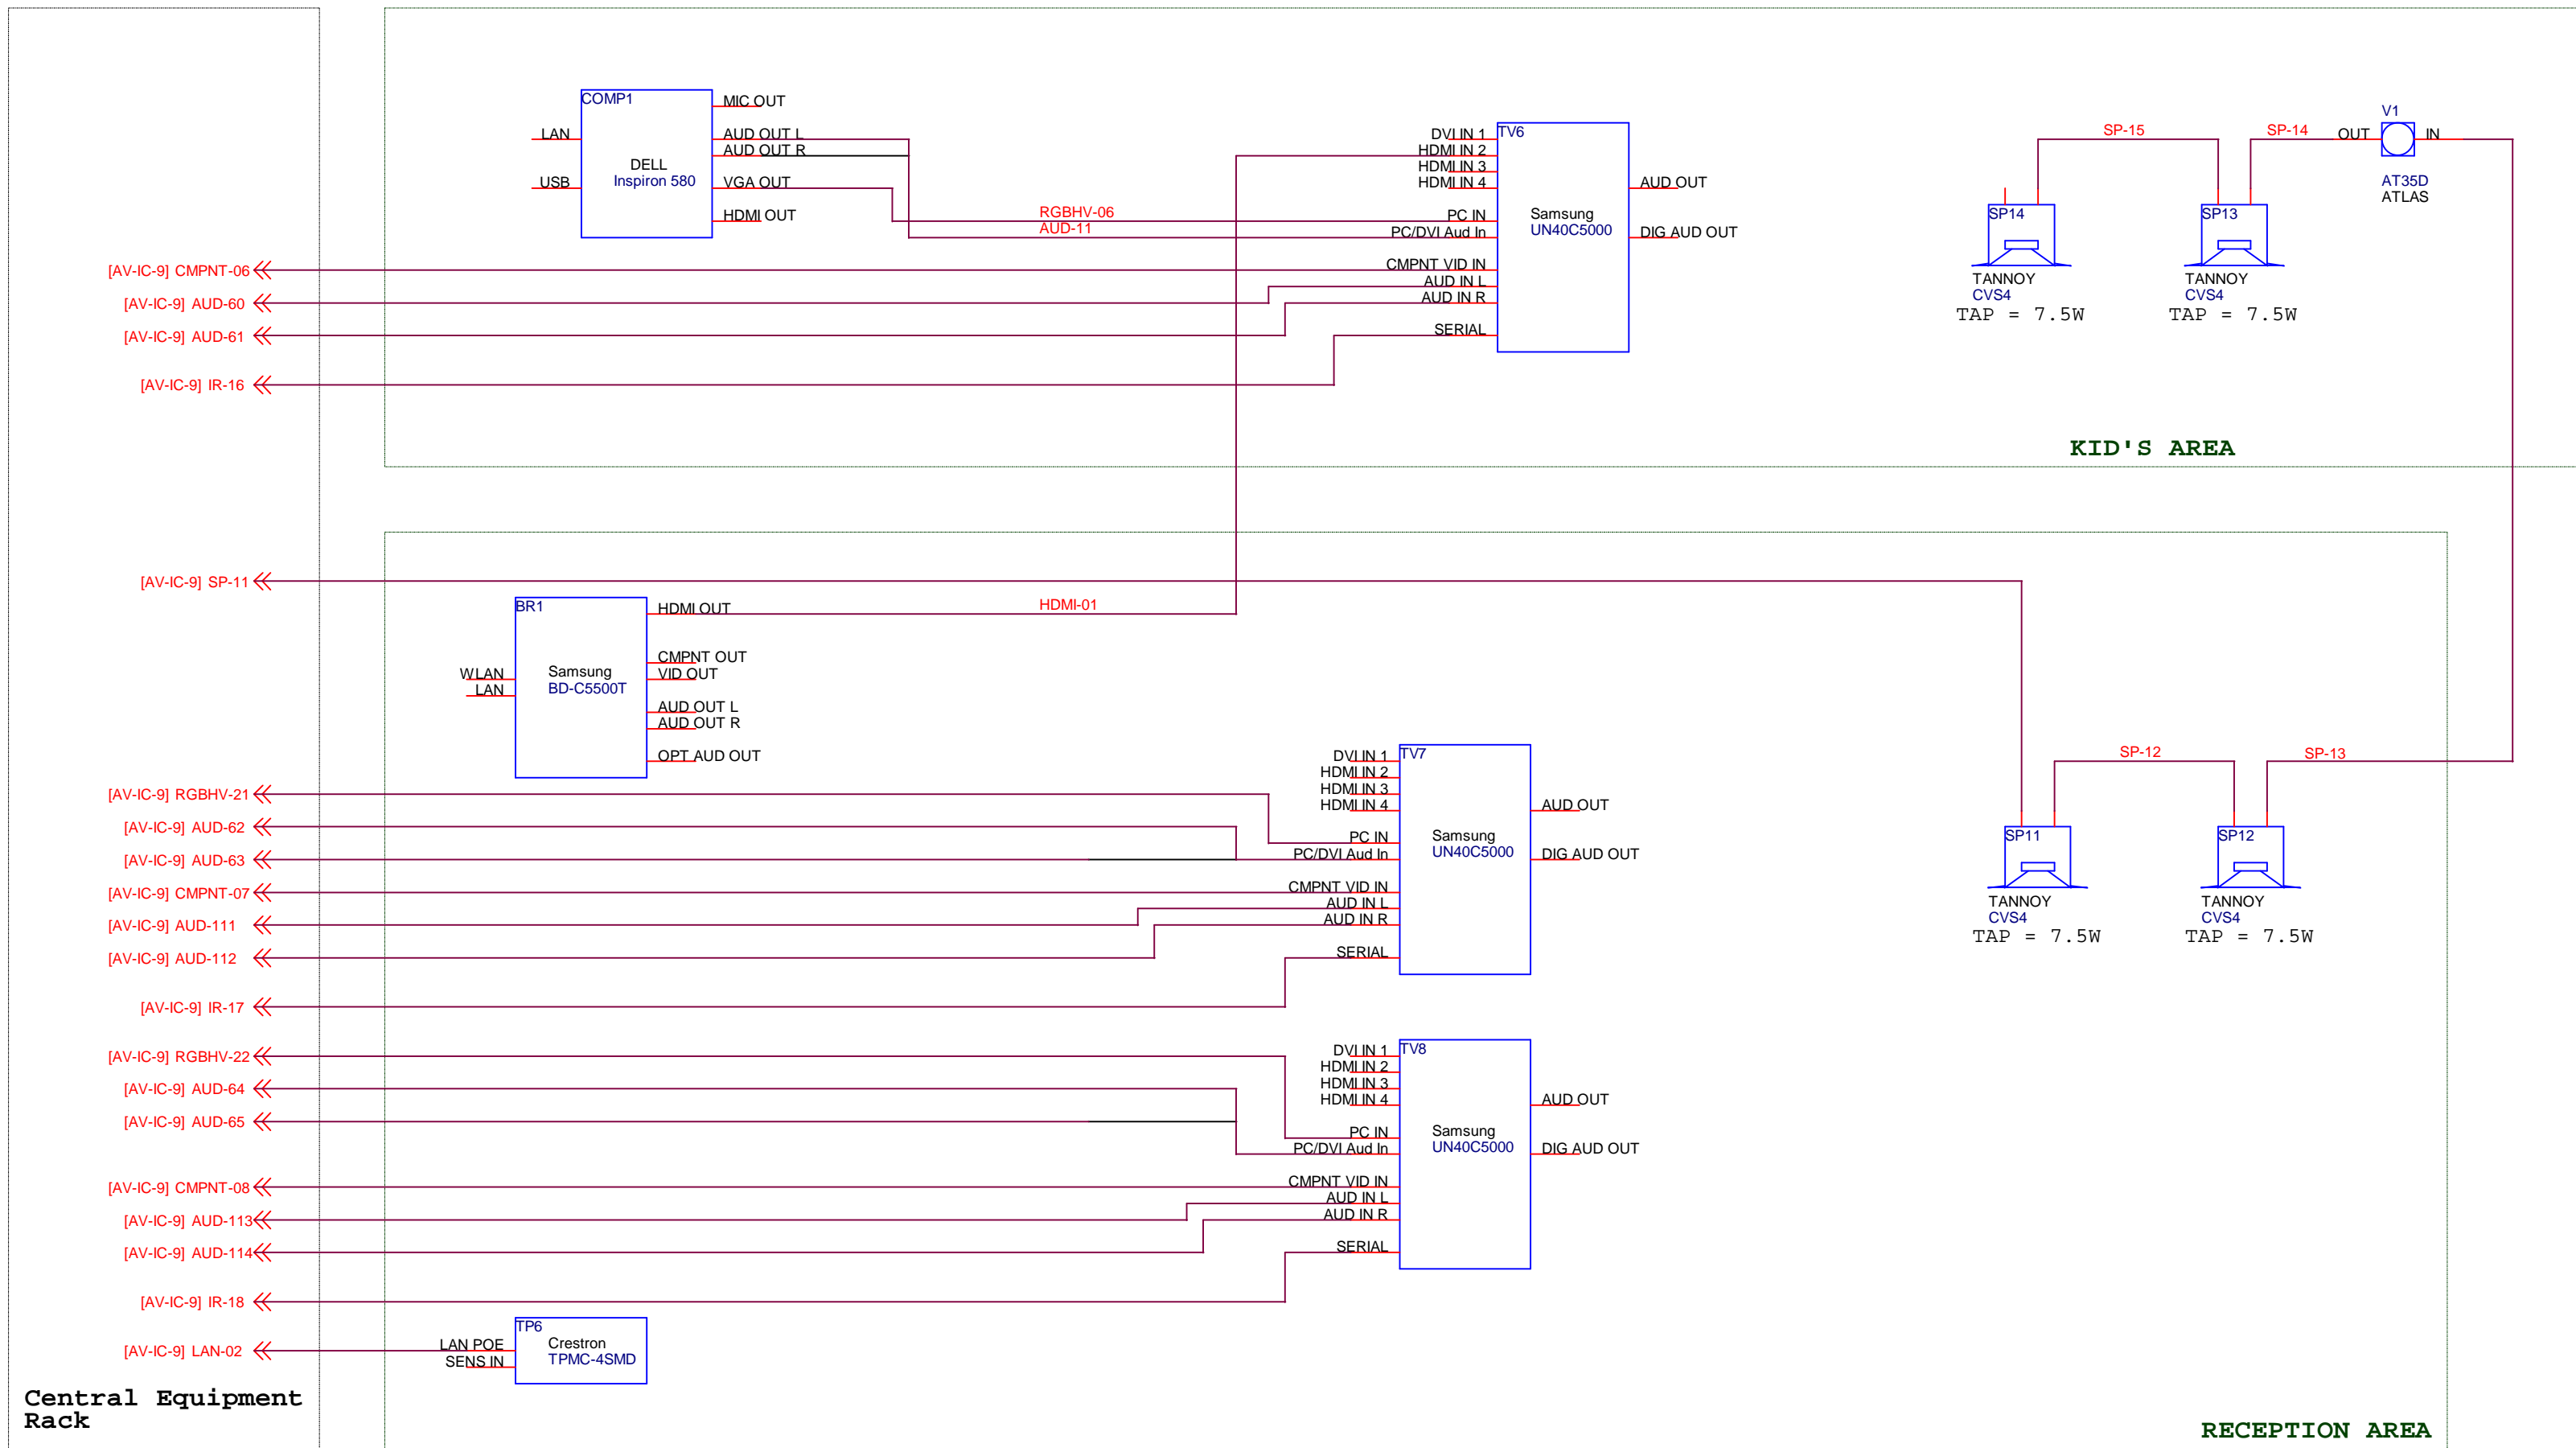


REVISIONS		
Issued for Construction		
DATE:	Feb 14, 2011	VERIFIED BY: LL
TITLE: System Interconnection Diagram		
PROJECT NO.: SS/0020021346	ROOM: Reception & Kids Area	
PROJECT NAME: Dr. Aziz Dental Clinic		
DATE: Thursday, February 17, 2011	DRAWN BY: VR	DRAWING NO.: AV-IC-6
AVW+TELA V 2365 Matheson Blvd East Mississauga, ON, L4W 5B3 TEL.: (905) 366-9200 FAX: (905) 366-0274		

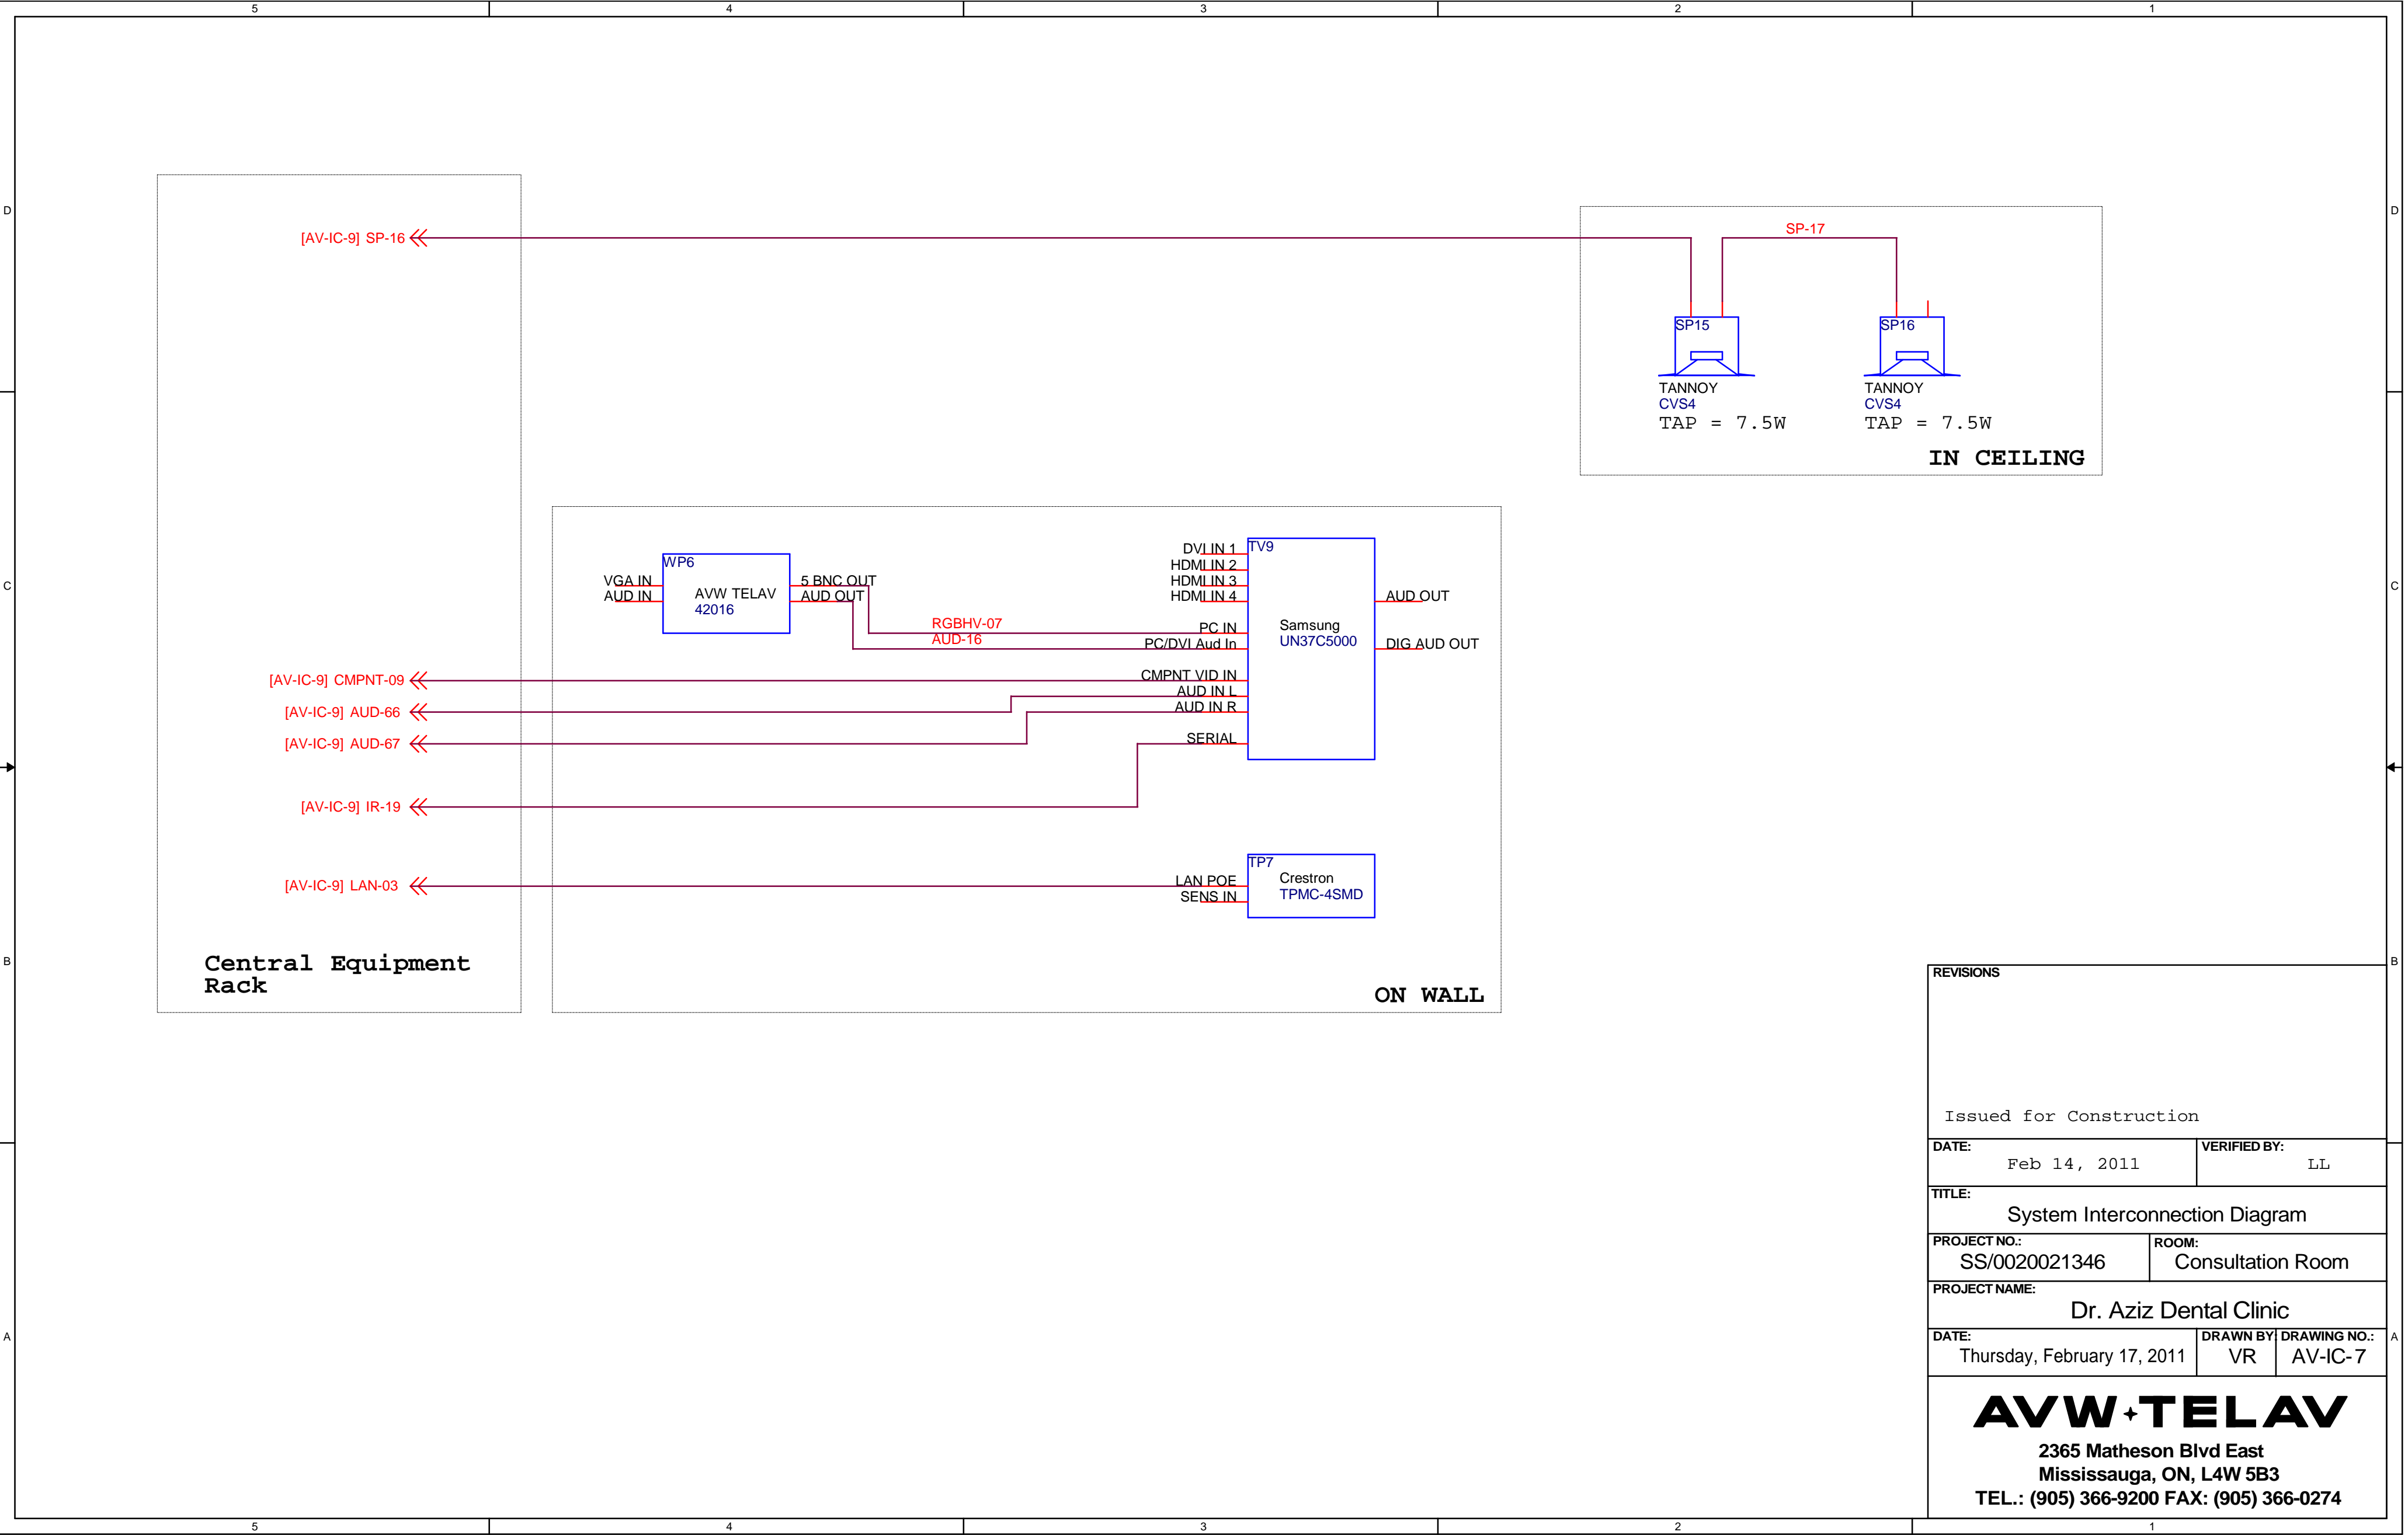

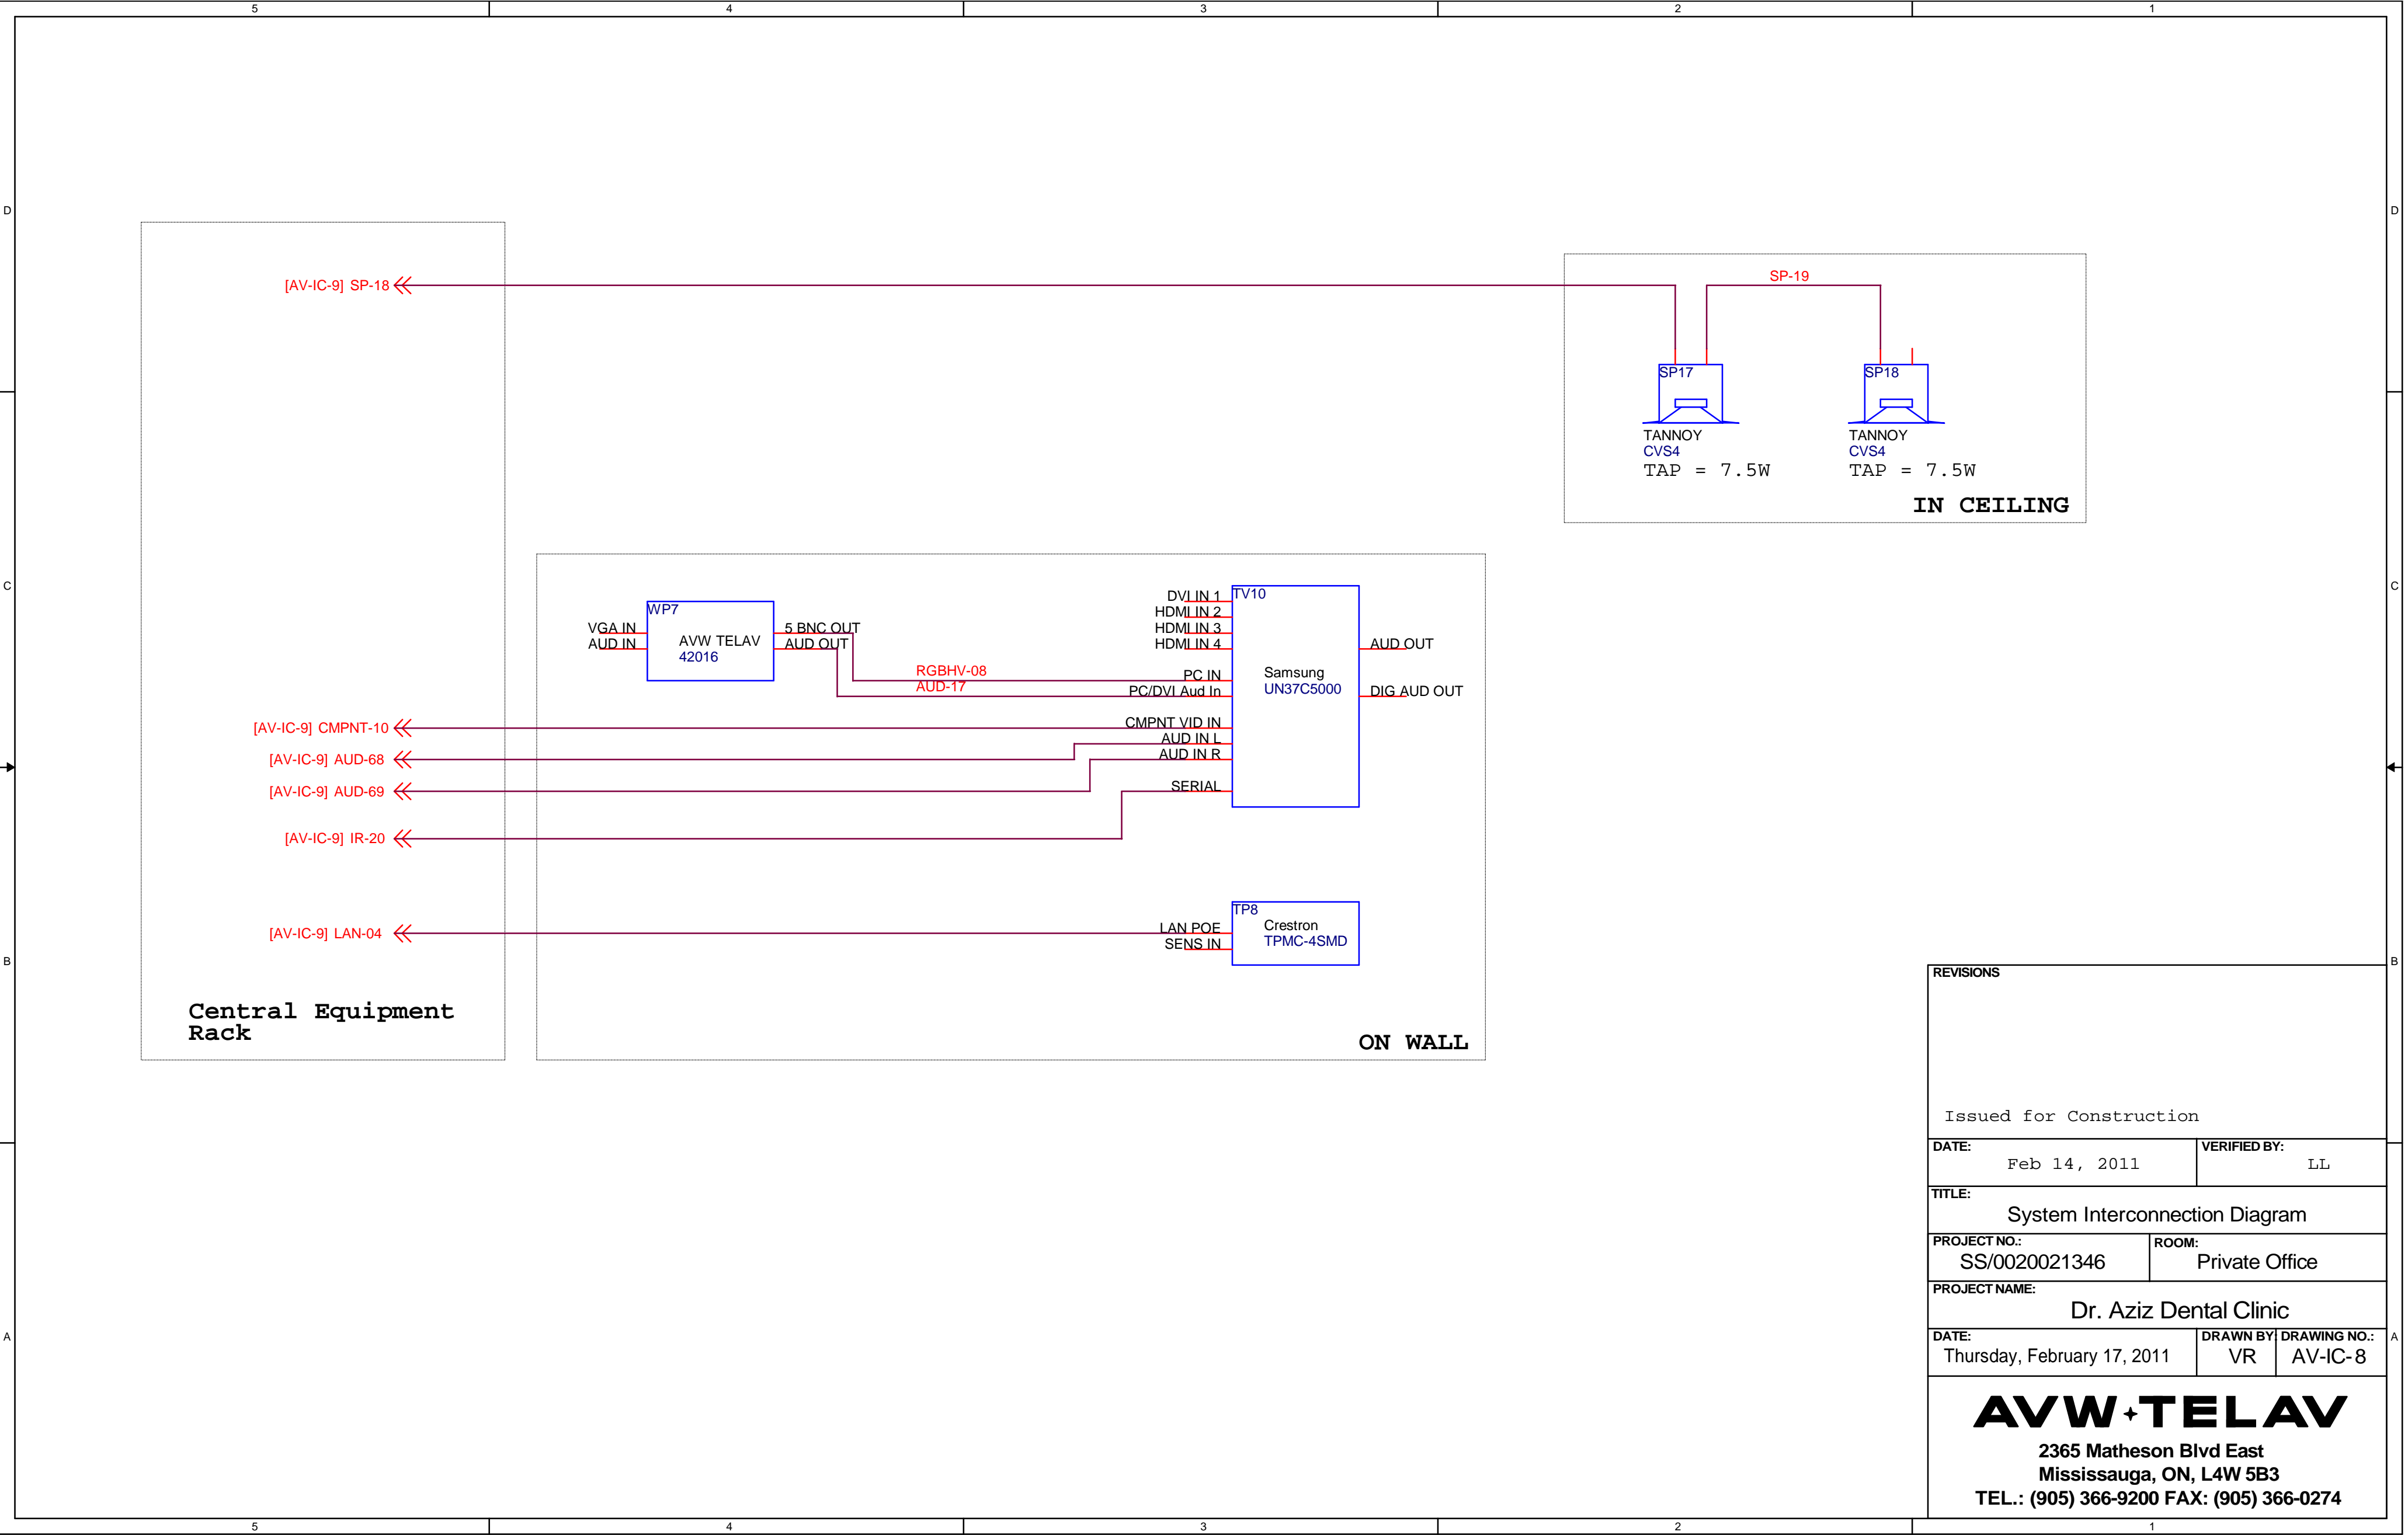

REVISIONS		
Issued for Construction		
DATE:	Feb 14, 2011	VERIFIED BY: LL
TITLE: System Interconnection Diagram		
PROJECT NO.:	SS/0020021346	ROOM: Private Office
PROJECT NAME: Dr. Aziz Dental Clinic		
DATE:	Thursday, February 17, 2011	DRAWN BY: VR
		DRAWING NO.: AV-IC-8
<div>AVW+TELAV</div> <div>2365 Matheson Blvd East</div> <div>Mississauga, ON, L4W 5B3</div> <div>TEL.: (905) 366-9200 FAX: (905) 366-0274</div>		

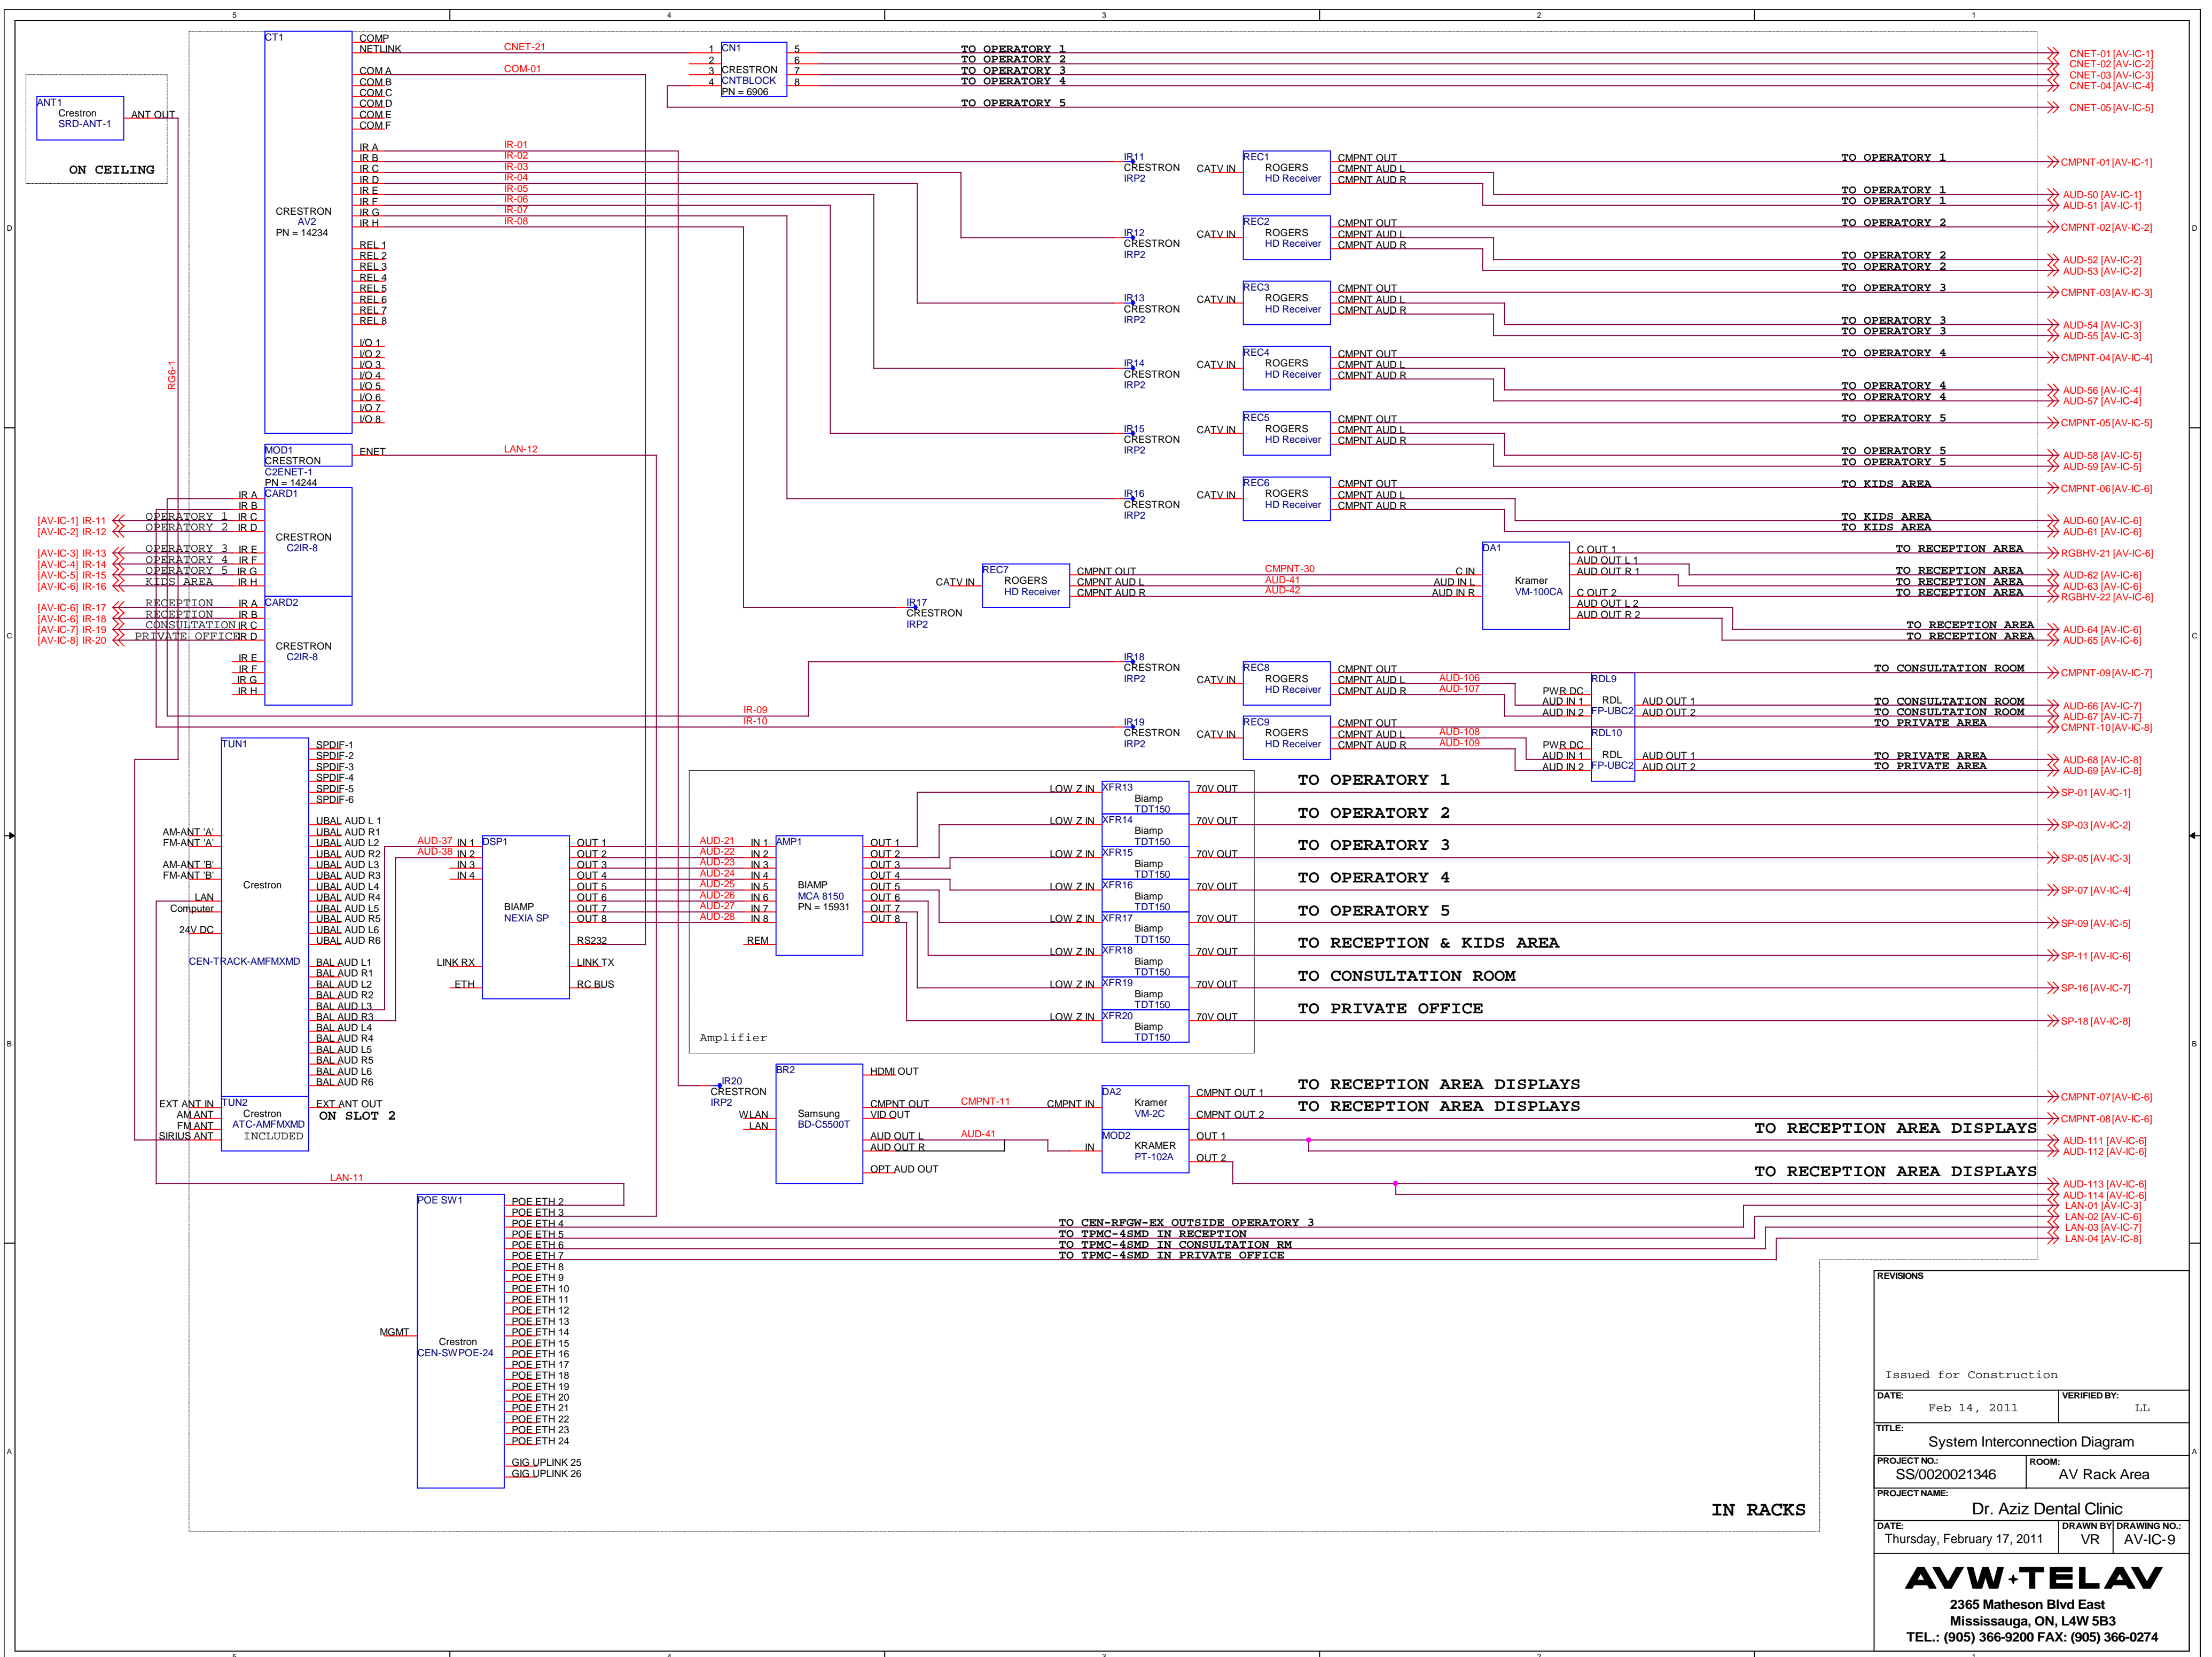

REVISIONS		
Issued for Construction		
DATE:	Feb 14, 2011	VERIFIED BY: LL
TITLE: System Interconnection Diagram		
PROJECT NO: SS/0020021346	ROOM: AV Rack Area	
PROJECT NAME: Dr. Aziz Dental Clinic		
DATE: Thursday, February 17, 2011	DRAWN BY: VR	DRAWING NO.: AV-IC-9
<div>AVW+TELA V</div> <div>2365 Matheson Blvd East Mississauga, ON, L4W 5B3 TEL.: (905) 366-9200 FAX: (905) 366-0274</div>		